


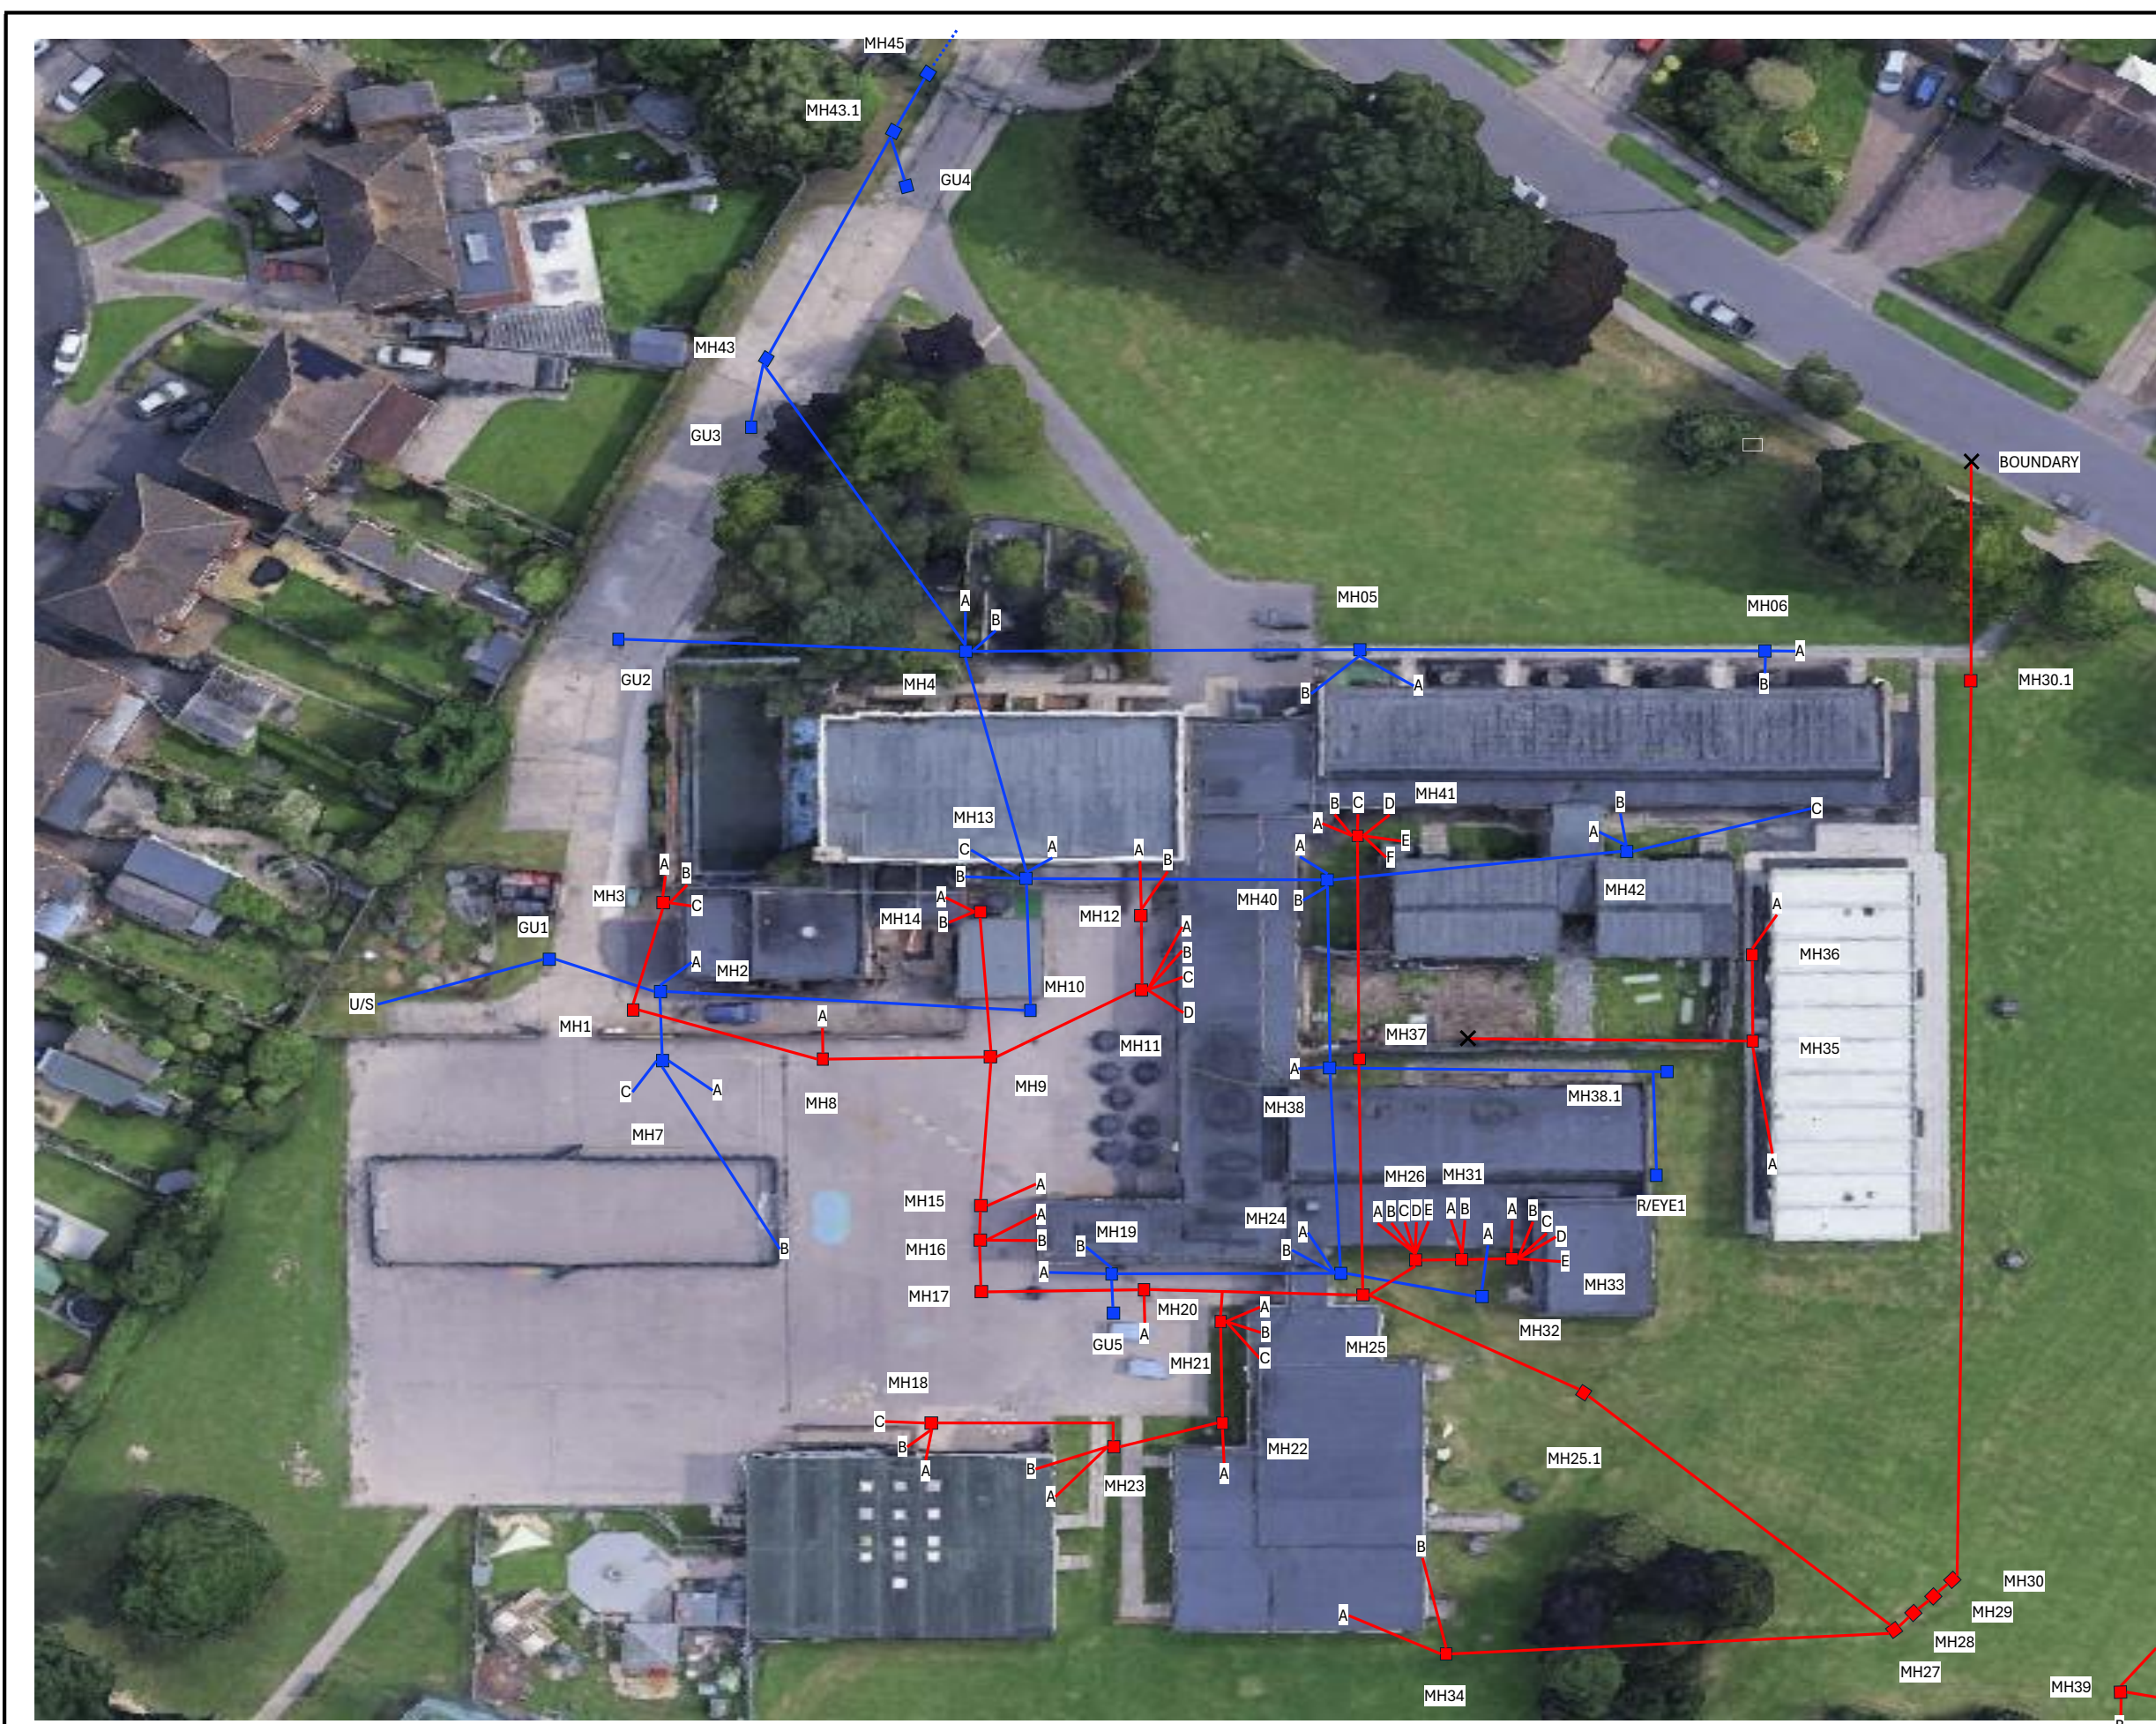

SRP1029-SVS-XX-XX-D
-Y-0003 / P02 / S2 - For
Information



CLIENT:	MORGAN SINDALL GROUP
SITE:	GREENWAY JUNIOR SCHOOL
	GREENWAY, HORSHAM
	RH12 2JS
DATE:	10/03/2026

PLEASE NOTE THAT THIS DRAWING IS ONLY TO BE USED IN
CONJUNCTION WITH OUR CCTV SURVEY REPORT
DRAWING IS NOT TO SCALE