


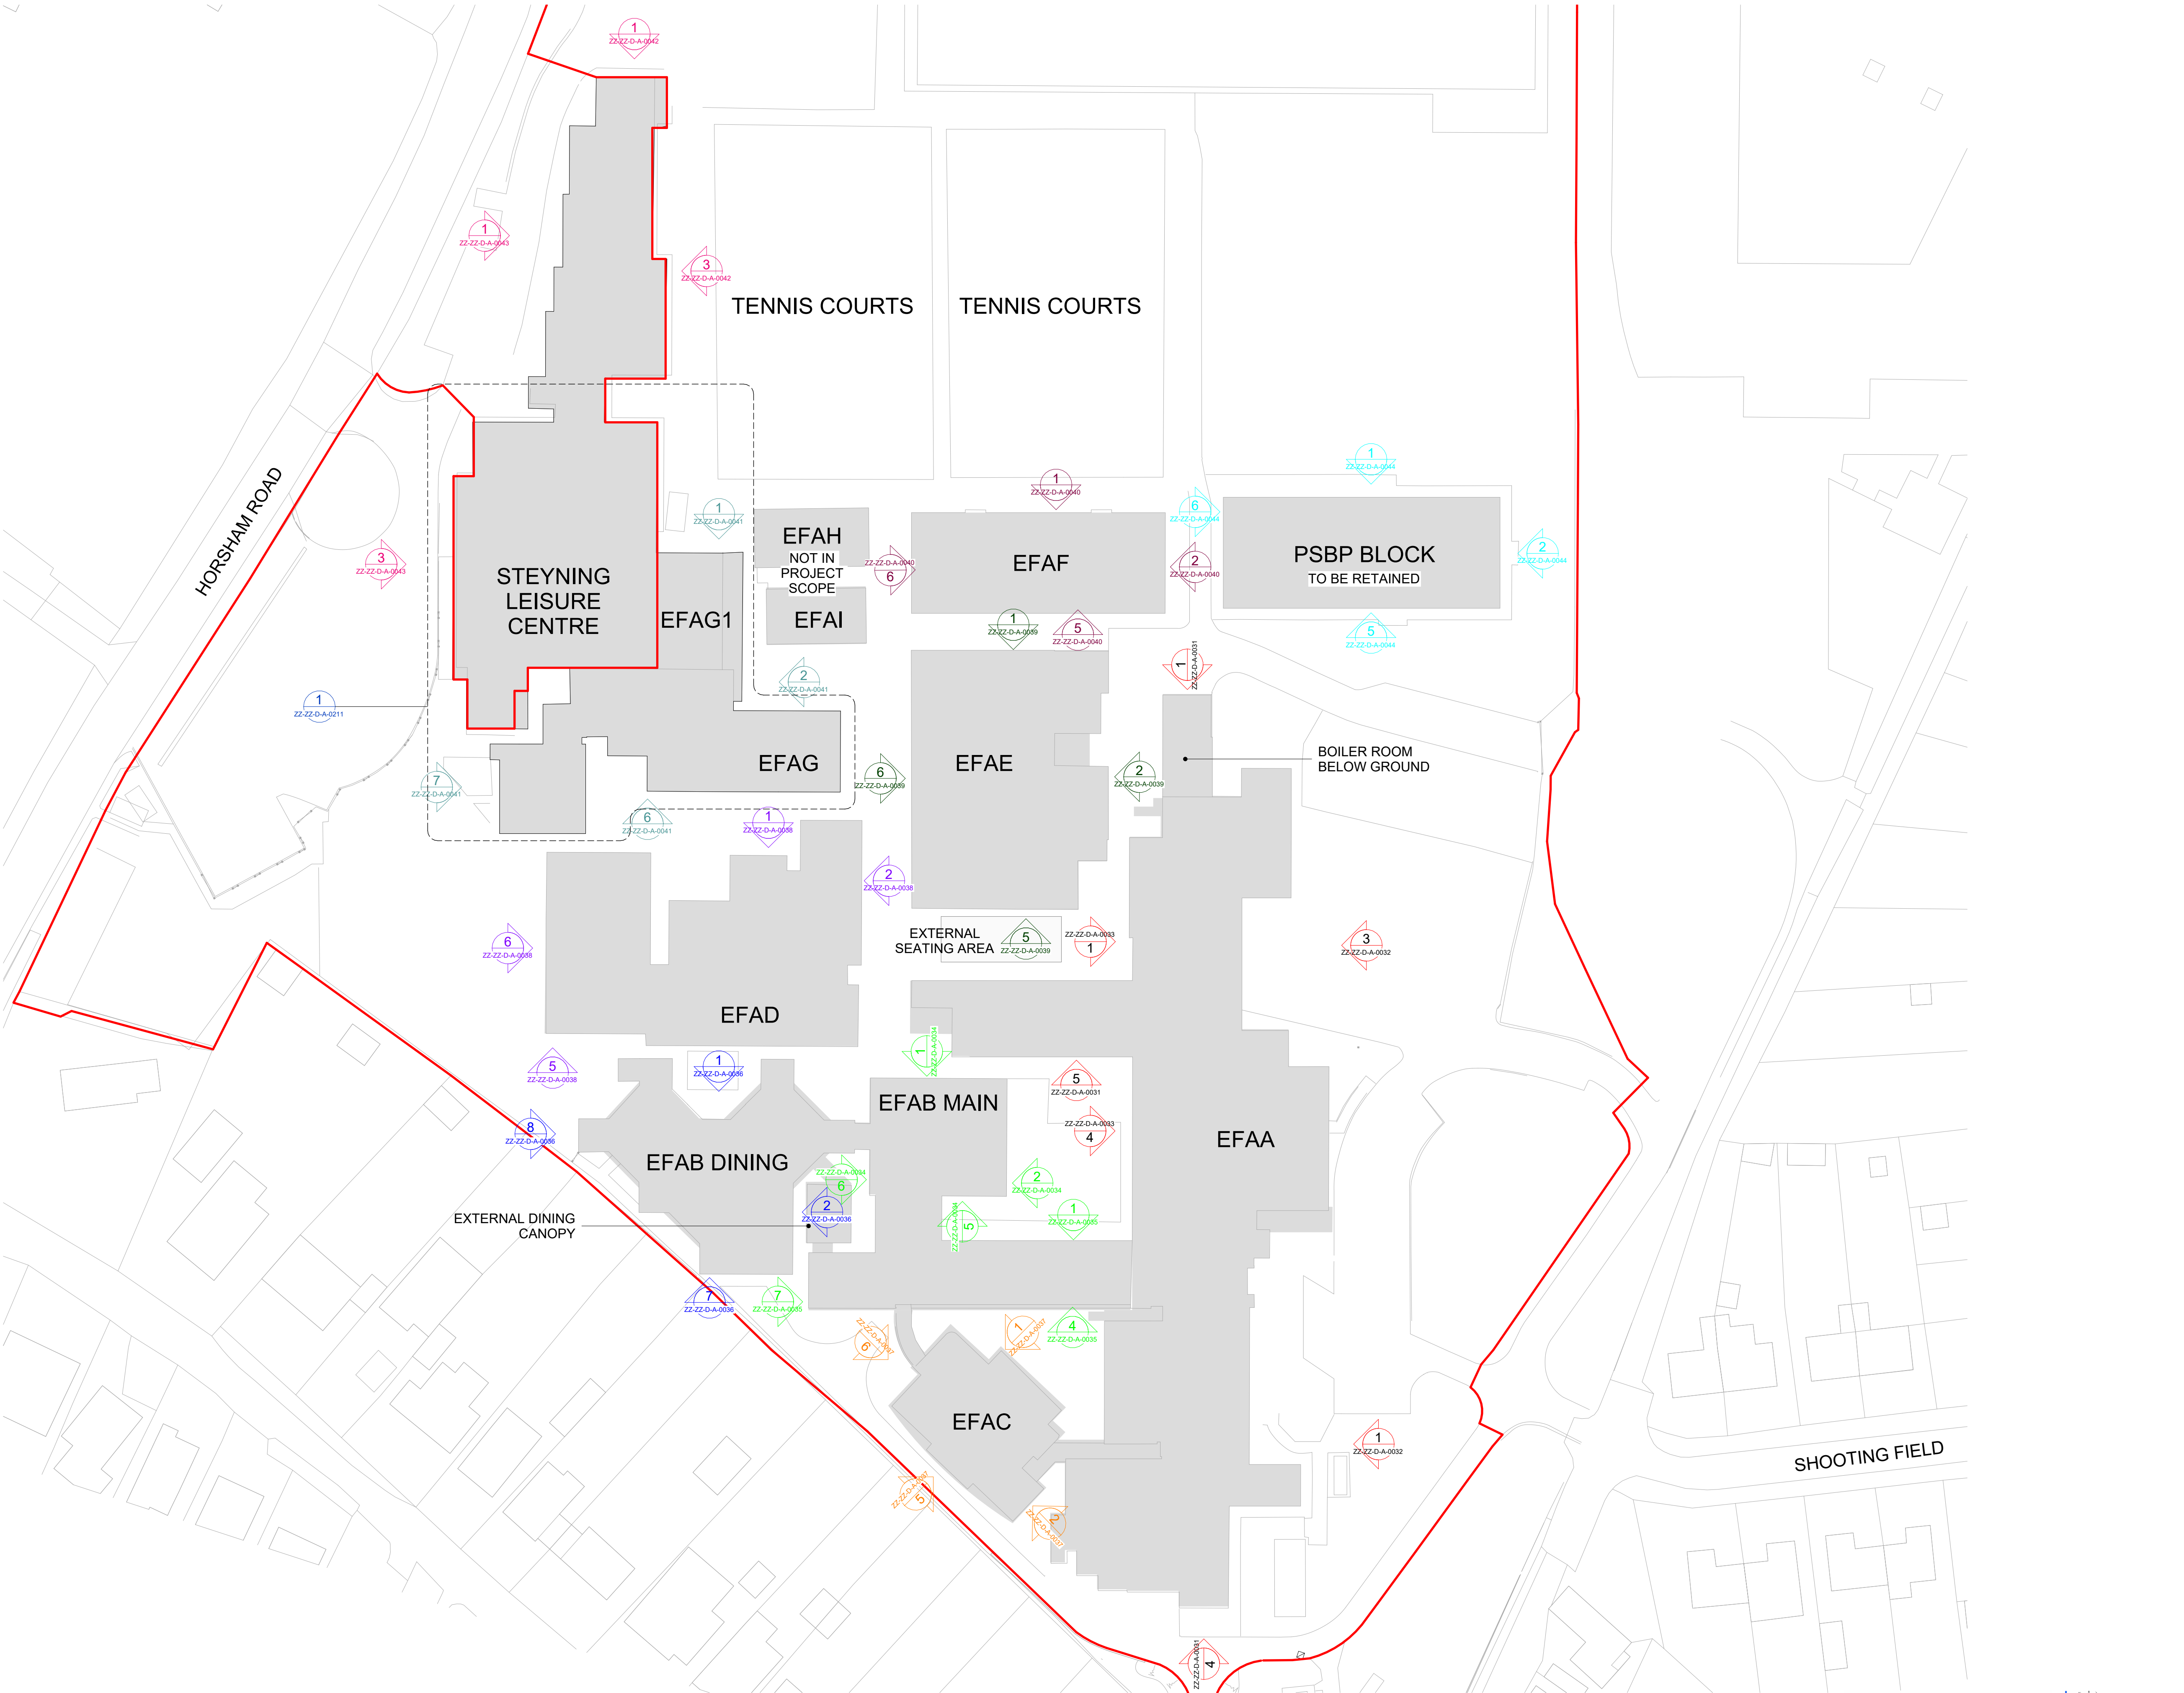

Do not scale this drawing or associated computer digital data, and use figured dimensions only. All dimensions are in millimetres and levels in metres unless noted otherwise.
All dimensions should be checked on site prior to works commencing.
Any discrepancies or items where dimensions cannot be determined should be reported to KSS. Revision clouds on drawing refer to changes against previous revision.

REVISIONS				
REV	DATE	DESCRIPTION	DRWN	CHKD
P01	07.01.26	DRAWING CONTENT EXAMPLE	CW	SE
P02	11.02.26	PLANNING SUBMISSION	CW	SE
P03	12.08.26	RED LINE REVISED	SE	JH

GENERAL NOTES AND LEGEND

1. DRAWING TO BE READ IN CONJUNCTION WITH LATEST REVISIONS OF THE FOLLOWING DRAWINGS AND DOCUMENTS:


000 SERIES - PLANNING EXISTING SITE PLANS
003 SERIES - PLANNING EXISTING ELEVATIONS
020 SERIES - PLANNING DEMOLITION LOCATION & SITE PLANS
021 SERIES - PLANNING DEMOLITION PLANS
022 SERIES - PLANNING DEMOLITION SECTIONS
030 SERIES - PLANNING PROPOSED LOCATION & SITE PLANS
031 SERIES - PLANNING PROPOSED PLANS
032 SERIES - PLANNING PROPOSED SECTIONS
033 SERIES - PLANNING PROPOSED ELEVATIONS
041 SERIES - PLANNING EXTERNAL VISUALS

SRP1121 - DESIGN AND ACCESS STATEMENT - KSS-XX-XX-T-A-0010

KEY

DEVELOPMENT BOUNDARY

EXISTING BUILDING BLOCKS

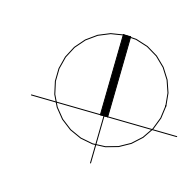

KEY PLAN

London 1 James Street London W1U 1DR
Kent 7 Biggles Walk, Sevenoaks TN13 1DB
KSSGROUP.COM ☎+44 (0)20 7907 2222

CLIENT

BAM CONSTRUCTION

PROJECT

STEYNING GRAMMAR SCHOOL

TITLE

EXISTING BUILDING BLOCK PLAN

Suitability codes to ISO19650: Shared (non-contractual): S1 Information containers that are suitable for coordination within a delivery team; S2 Information containers that are suitable for information reference by other task teams within a delivery team; S3 Information containers that are suitable for review and comment within a delivery team; S4 Information containers that are suitable for review and authorization by a lead appointed party; S5 Information containers suitable for review and acceptance by an appointing party; A1, A2, etc. Information containers where there are no comments from the party being invited to either authorize them (if they are in response to a lead appointed party exchange information requirement), or accept them (if they are in response to an appointing party exchange information requirement).

MODEL FILE REFERENCE

SRP1121-KSS-ZZ-ZZ-M-A-0001

SCALE	FORMAT	SUITABILITY	REVISION
1 : 500	@ A1	A3	P03

DRAWING REFERENCE

SRP1121-KSS-ZZ-ZZ-D-A-0002

© KSS DESIGN GROUP LTD. KSS-Arch-Sheet-A1_02