


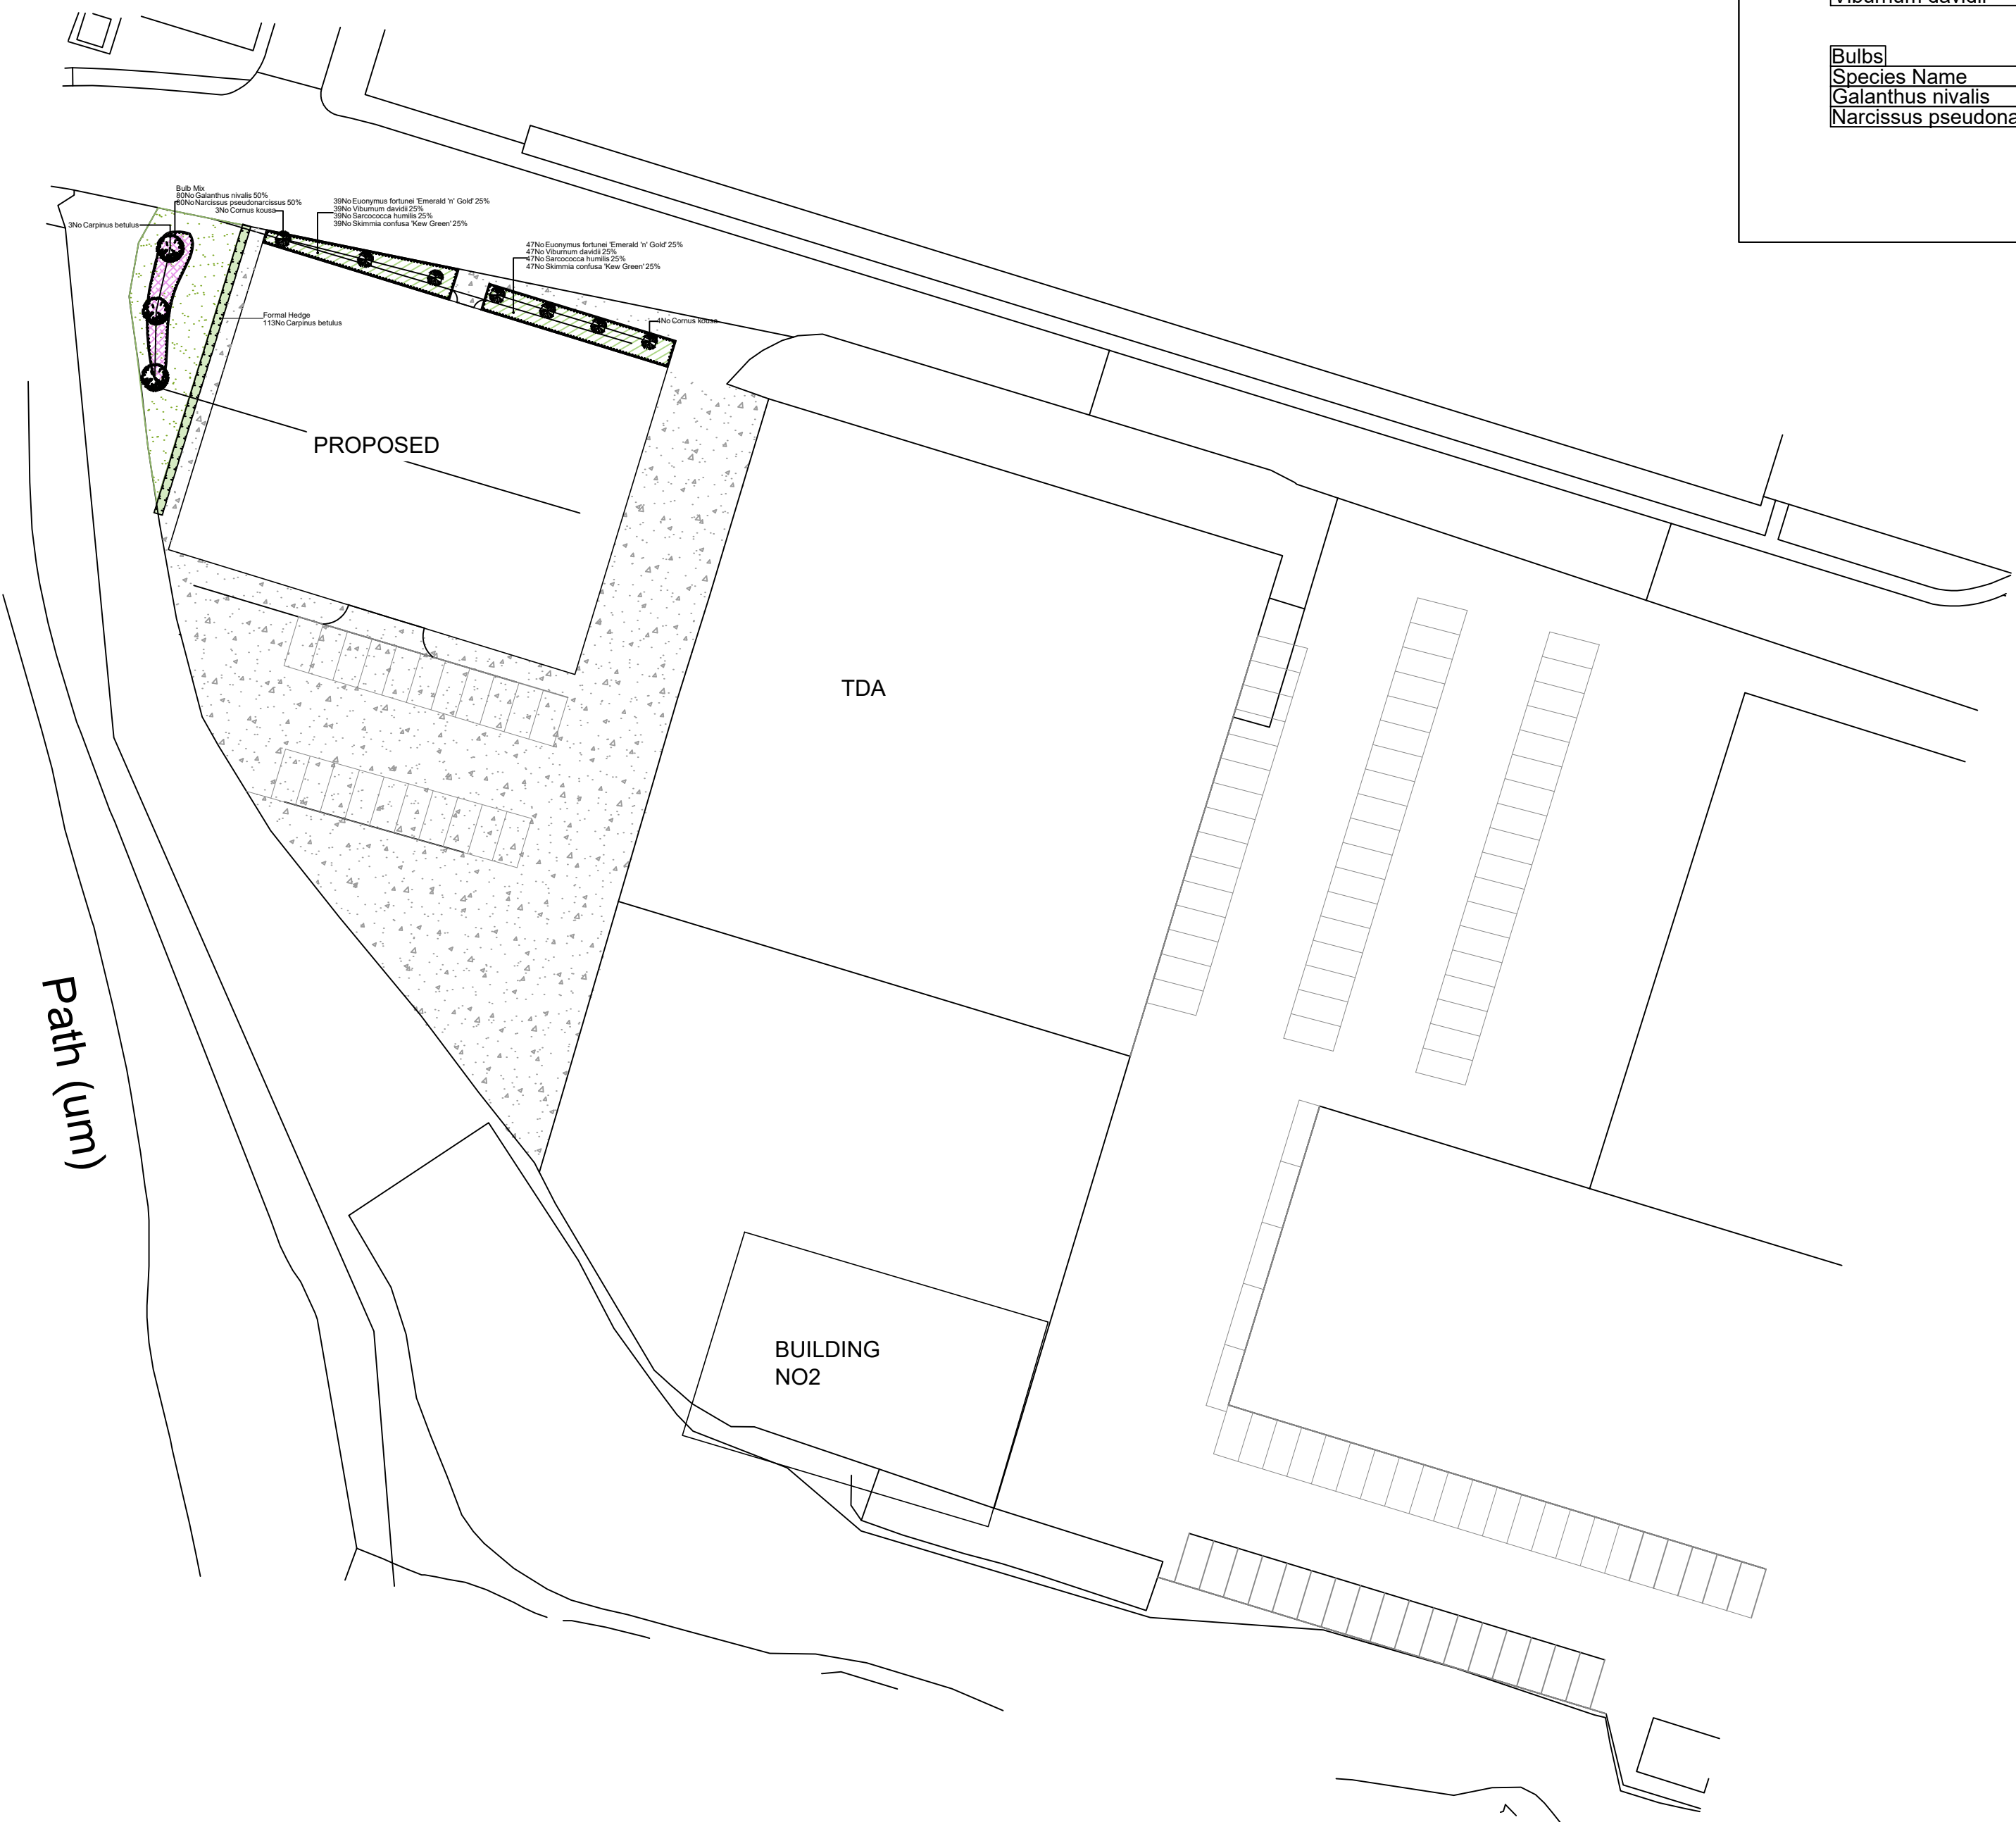

Planting Schedule

Trees					
Species Name	Girth	Height	Density	Specification	No.
Carpinus betulus	12-14cm	350-425cm	Counted	3x :Heavy Standard :Clear Stem min. 175-200 :5 Brks :RB3 -	

Shrubs					
Species Name	Height	Pot Size	Specification	Density	No.
Carpinus betulus	60-80cm		Bushy :BR	0.5Ctr Double Staggered at 0.4m offset	113 -
Cornus kousa	175-200cm	50-70L	Branched :5 brks	Counted	7 -
Euonymus fortunei 'Emerald 'n' Gold'	30-40cm	3L	Bushy :C	4/m²	86 -
Sarcococca humilis	20-30cm	3L	Bushy :C	4/m²	86 -
Skimmia confusa 'Kew Green'	30-40cm	3L	Bushy :C	4/m²	86 -
Viburnum davidii	30-40cm	3L	Branched :C	4/m²	86 -

Bulbs			
Species Name	Specification	Density	No.
Galanthus nivalis		5/m²	80 -
Narcissus pseudonarcissus		5/m²	80 -

SPECIFICATION
All works generally, to comply with the written Soft Landscape Specification.

NOTES:
DO NOT SCALE FROM DRAWING
NOT FOR CONSTRUCTION, FOR PLANNING PURPOSES ONLY

Legend

- Proposed tree planting within soft landscape. See detail on sheet
- Proposed grass areas to receive good quality amenity grass turves laid in line with good horticultural practices
- Proposed decorative mix shrub planting to be planted in groups of 5-7no. of each species and as above
- Proposed specimen shrub planting to receive short angular staking on half standards with expandable tree ties.
- Proposed Bulb planting
- Tarmac to road and footpaths where needed to enhance existing hard landscaping. Laid in line with engineer's details
- Proposed Carpinus (hornbeam) hedge planting to be planted in a double staggered row 500mm apart and at 400mm centres in each row. To be maintained at 1m height



Rev	Date	LPA Comments	Drawn
A	06.02.26	LPA Comments	JH



HEAD OFFICE
Rodbourne Rail Business Centre, Grange Lane,
Malmesbury, SN16 0ES
Tel: 01666 825646

4 & 5 The Old Mill, Fry's Yard, Bridge Street,
Godalming, GU7 1HP
Tel: 01483 425714

Suite 6, Crescent House, Yonge Close,
Eastleigh, SO50 9SX
Tel: 02382 026300

email: mail@acdenv.co.uk
www.acdenvironmental.co.uk

scheme: The Business Park,
Maydwell Avenue, Horsham

client: J D Richmond & son Ltd

drawing: Landscape Proposals

date: June 2025

scale: 1:200@A1

drawing no: PR124886 11

drawn: JH checked: DKM

Copyright of ACD Environmental Ltd. All rights described in Chapter IV of the Copyright, Designs and Patents Act 1988 have been generally asserted. 2011. Copyright of this plan remains with ACD until all fees have been paid in full.

Tree Pit Detail: Soft Landscape

The root flare of the newly planted tree shall be clearly visible at the soil surface and is not to be buried by excess soil or mulch


Stakes to be requisite length, pressure impregnated, debarked softwood 100mm square or diameter, driven into ground sufficient depth to provide full support

Root Rain Metro tree pit irrigation system, or similar

Backfill material is to be applied in layers 150mm in depth, ensuring that the tree is held upright

Once tree has been positioned the hessian and twine surrounding the roots is to be loosened. Wire cages are to be removed

Components as supplied from GreenBlue Urban or similar

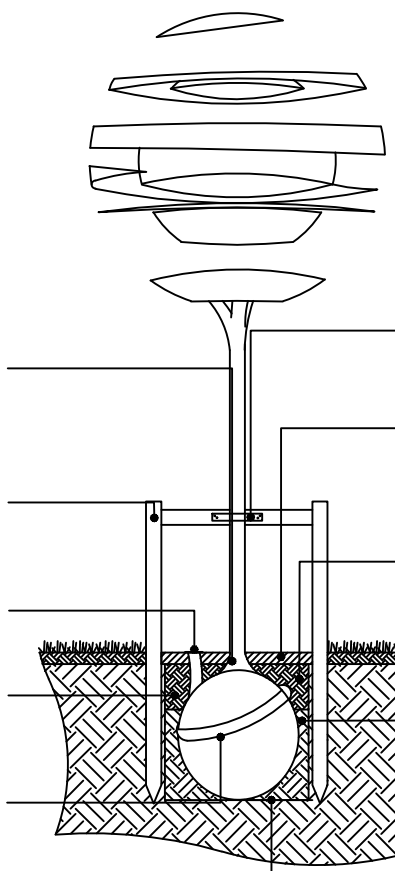

Tree ties to be expandable rubber with spacer block, fixed to stake with heavy duty galvanised nails

1m diameter of decorative bark mulch to be applied to surface of tree pit, to a depth of 75mm

Backfill material to comprise of soil dug from excavated pits (if of sufficient quality) or to be backfilled with 600mm subsoil and 300mm of topsoil, in line with BS3882:2015 Specification for topsoil

Dimension of tree pit to be at least 75mm greater than the rootball. The depth of the pit shall be no deeper than the existing rootball and container depth

Base of tree pit to remain undisturbed unless there is evidence of poor drainage, soil smearing or panning in which case appropriate rectification measures will be required