
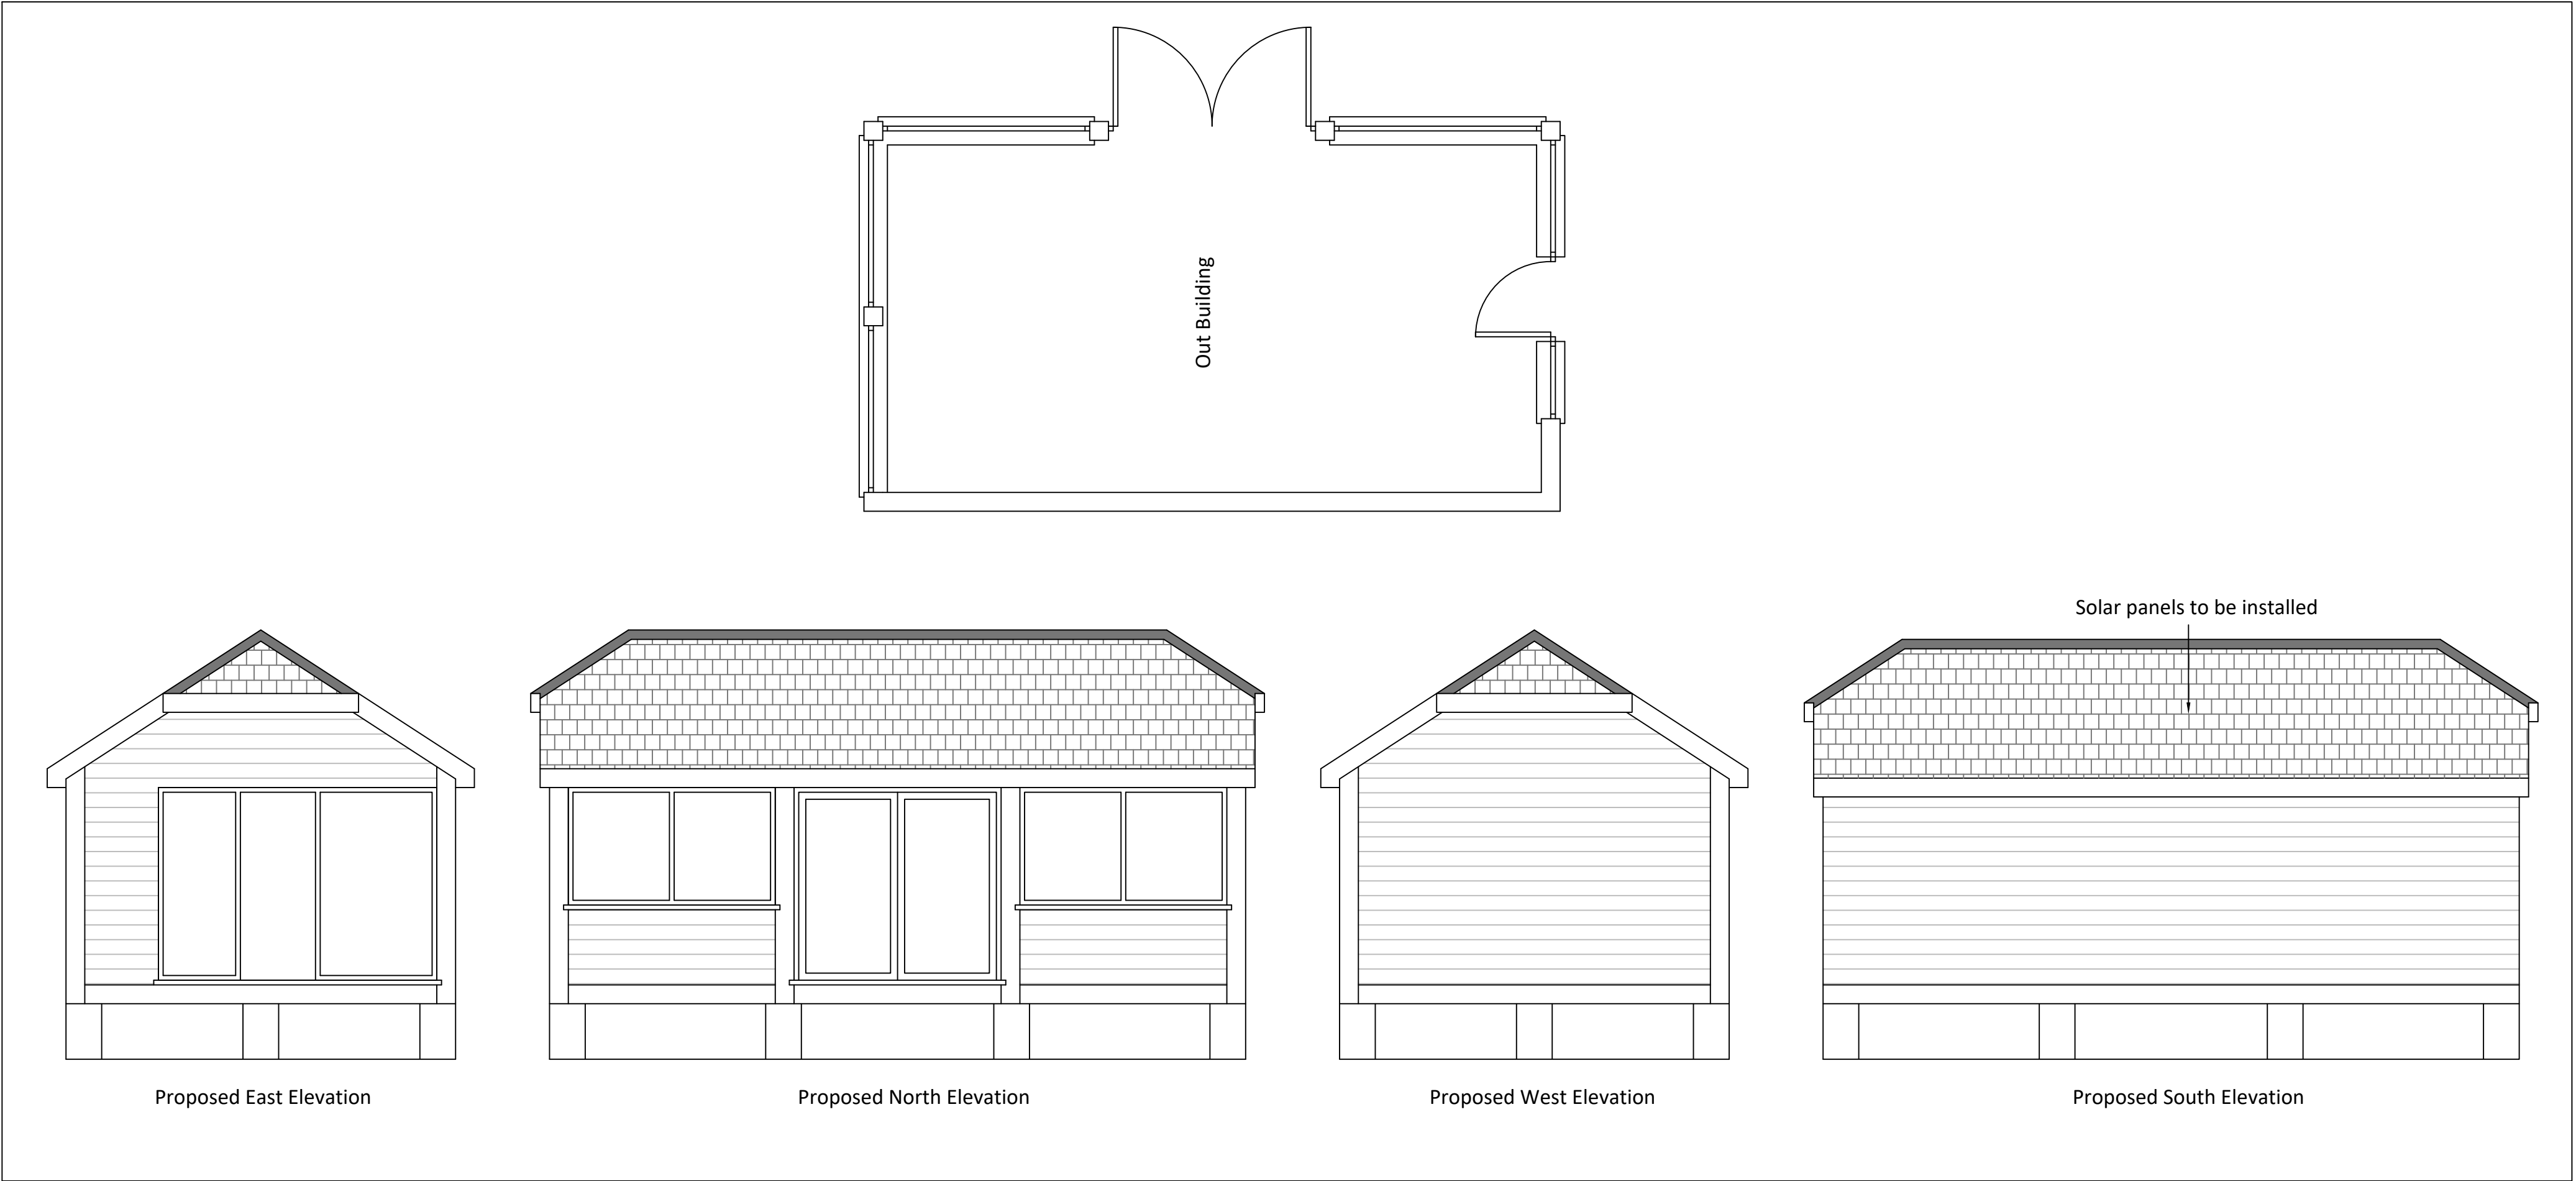
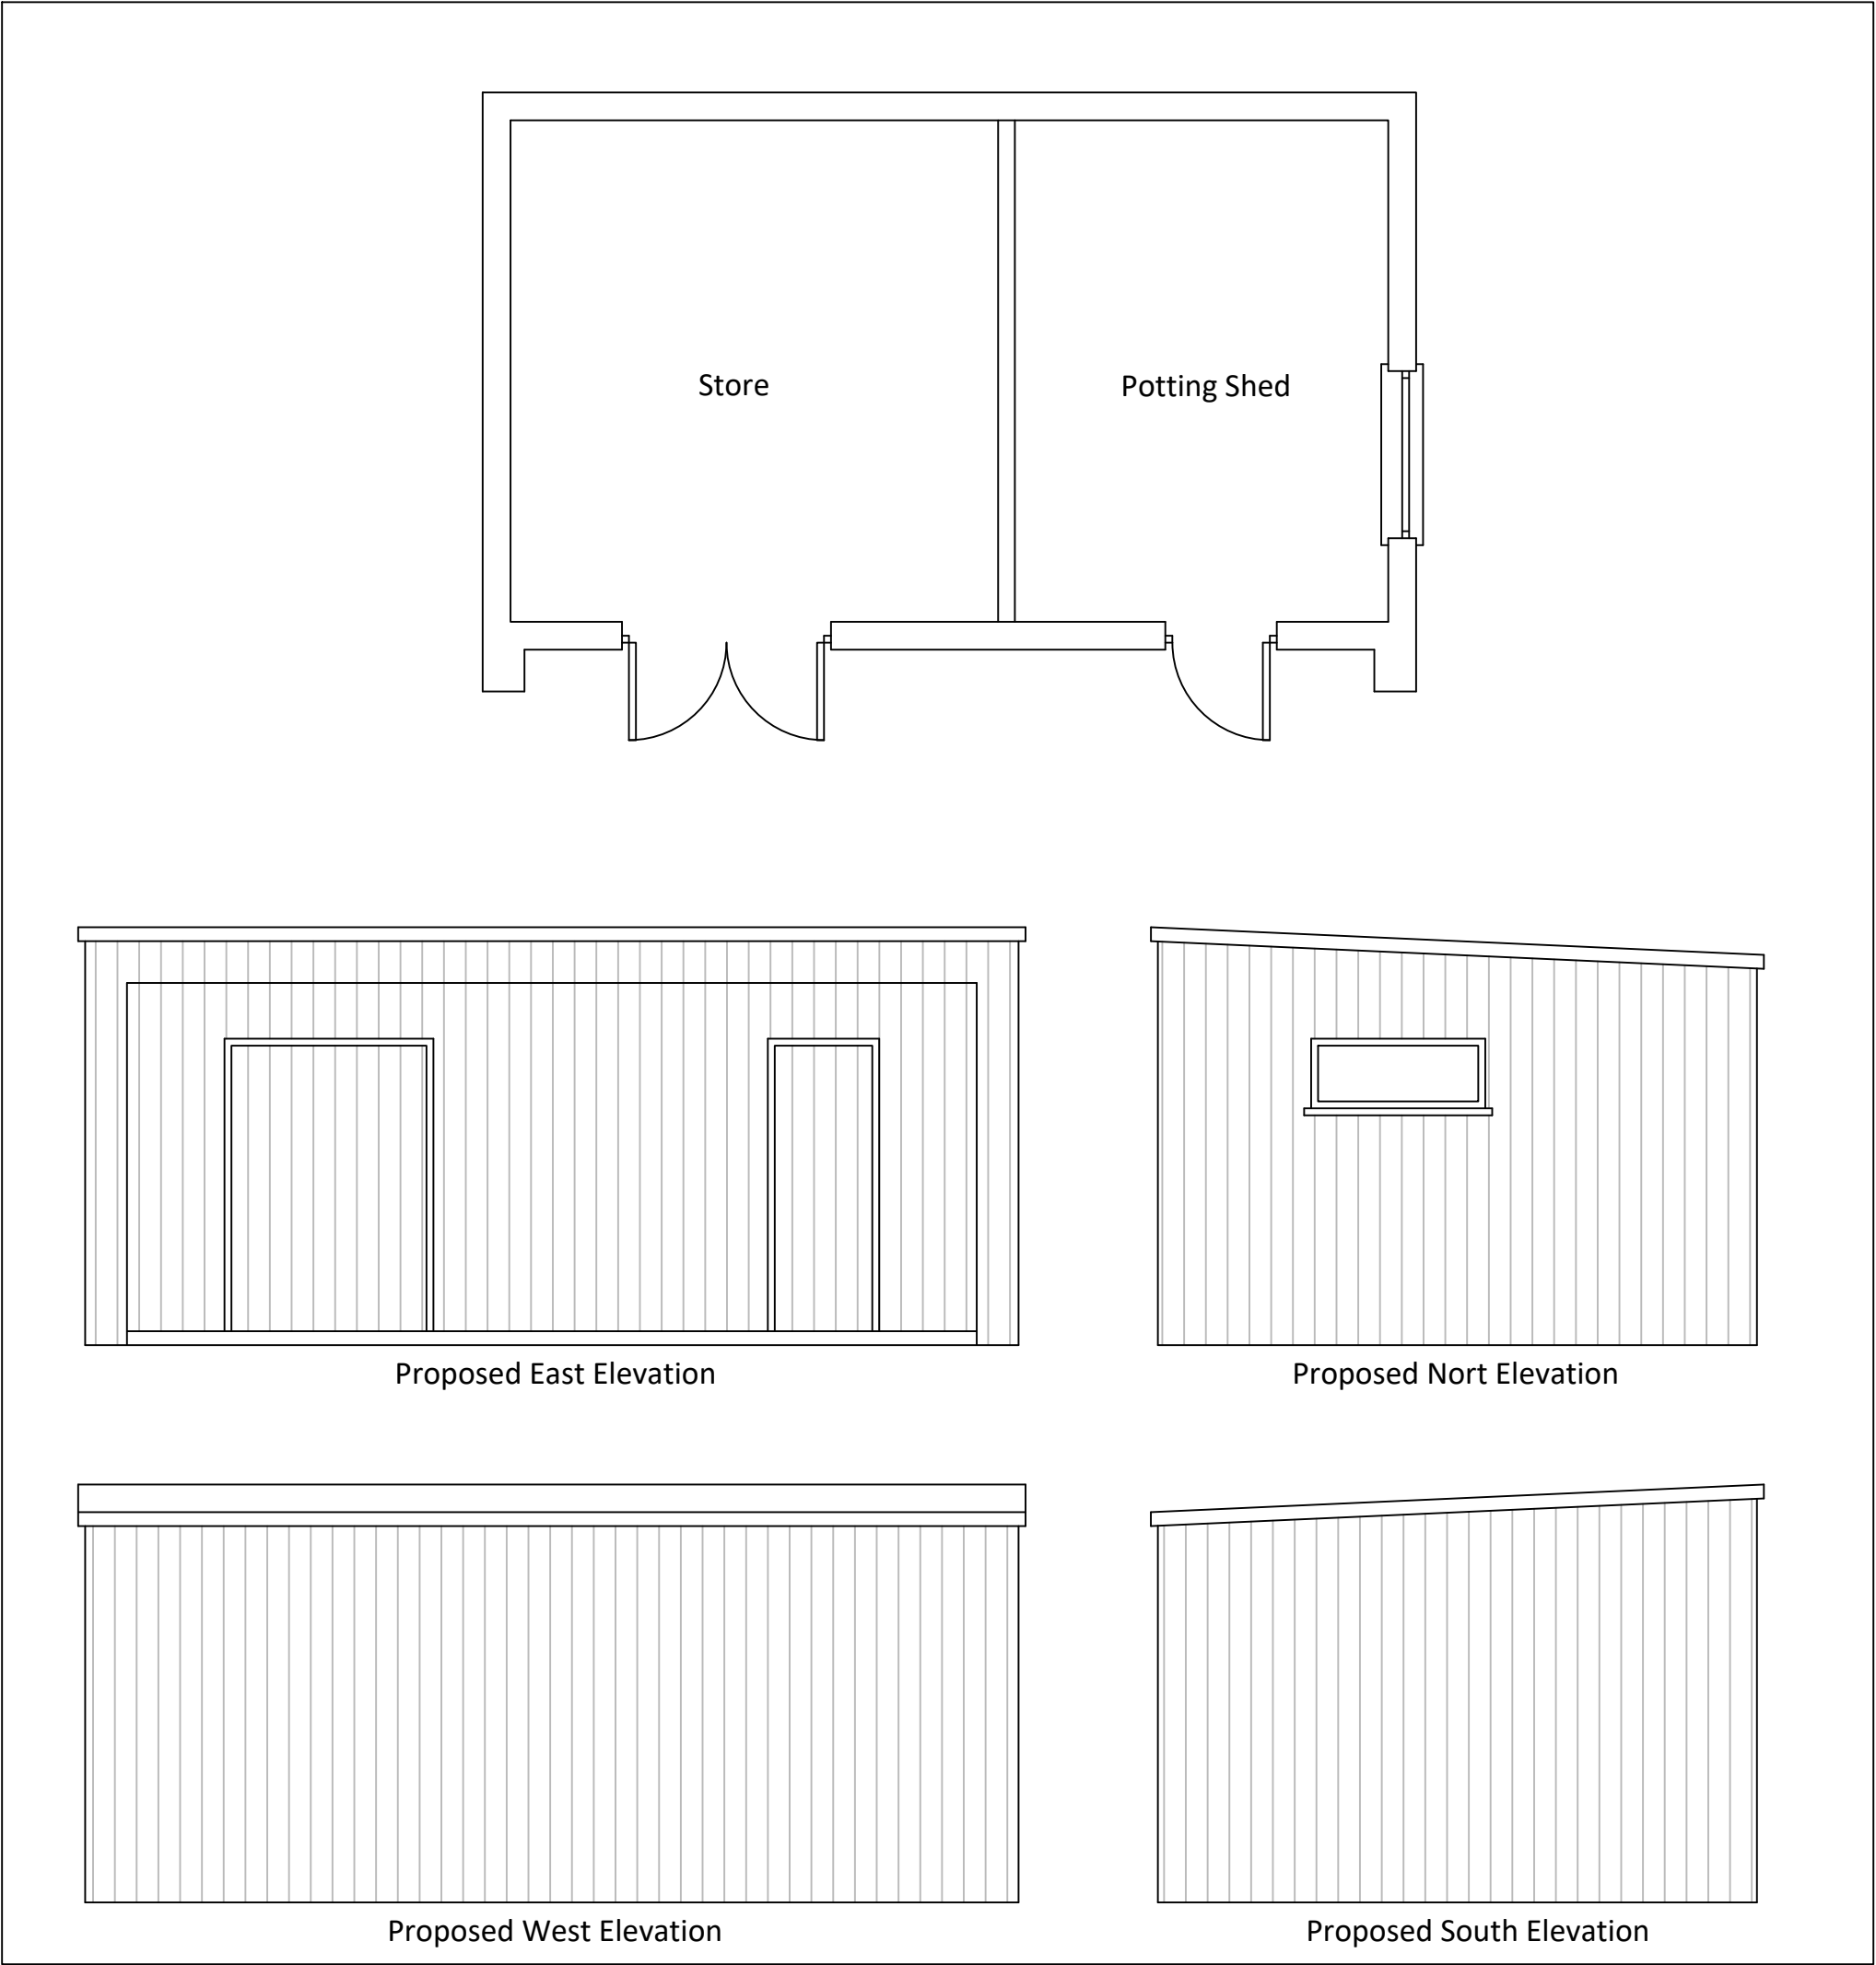


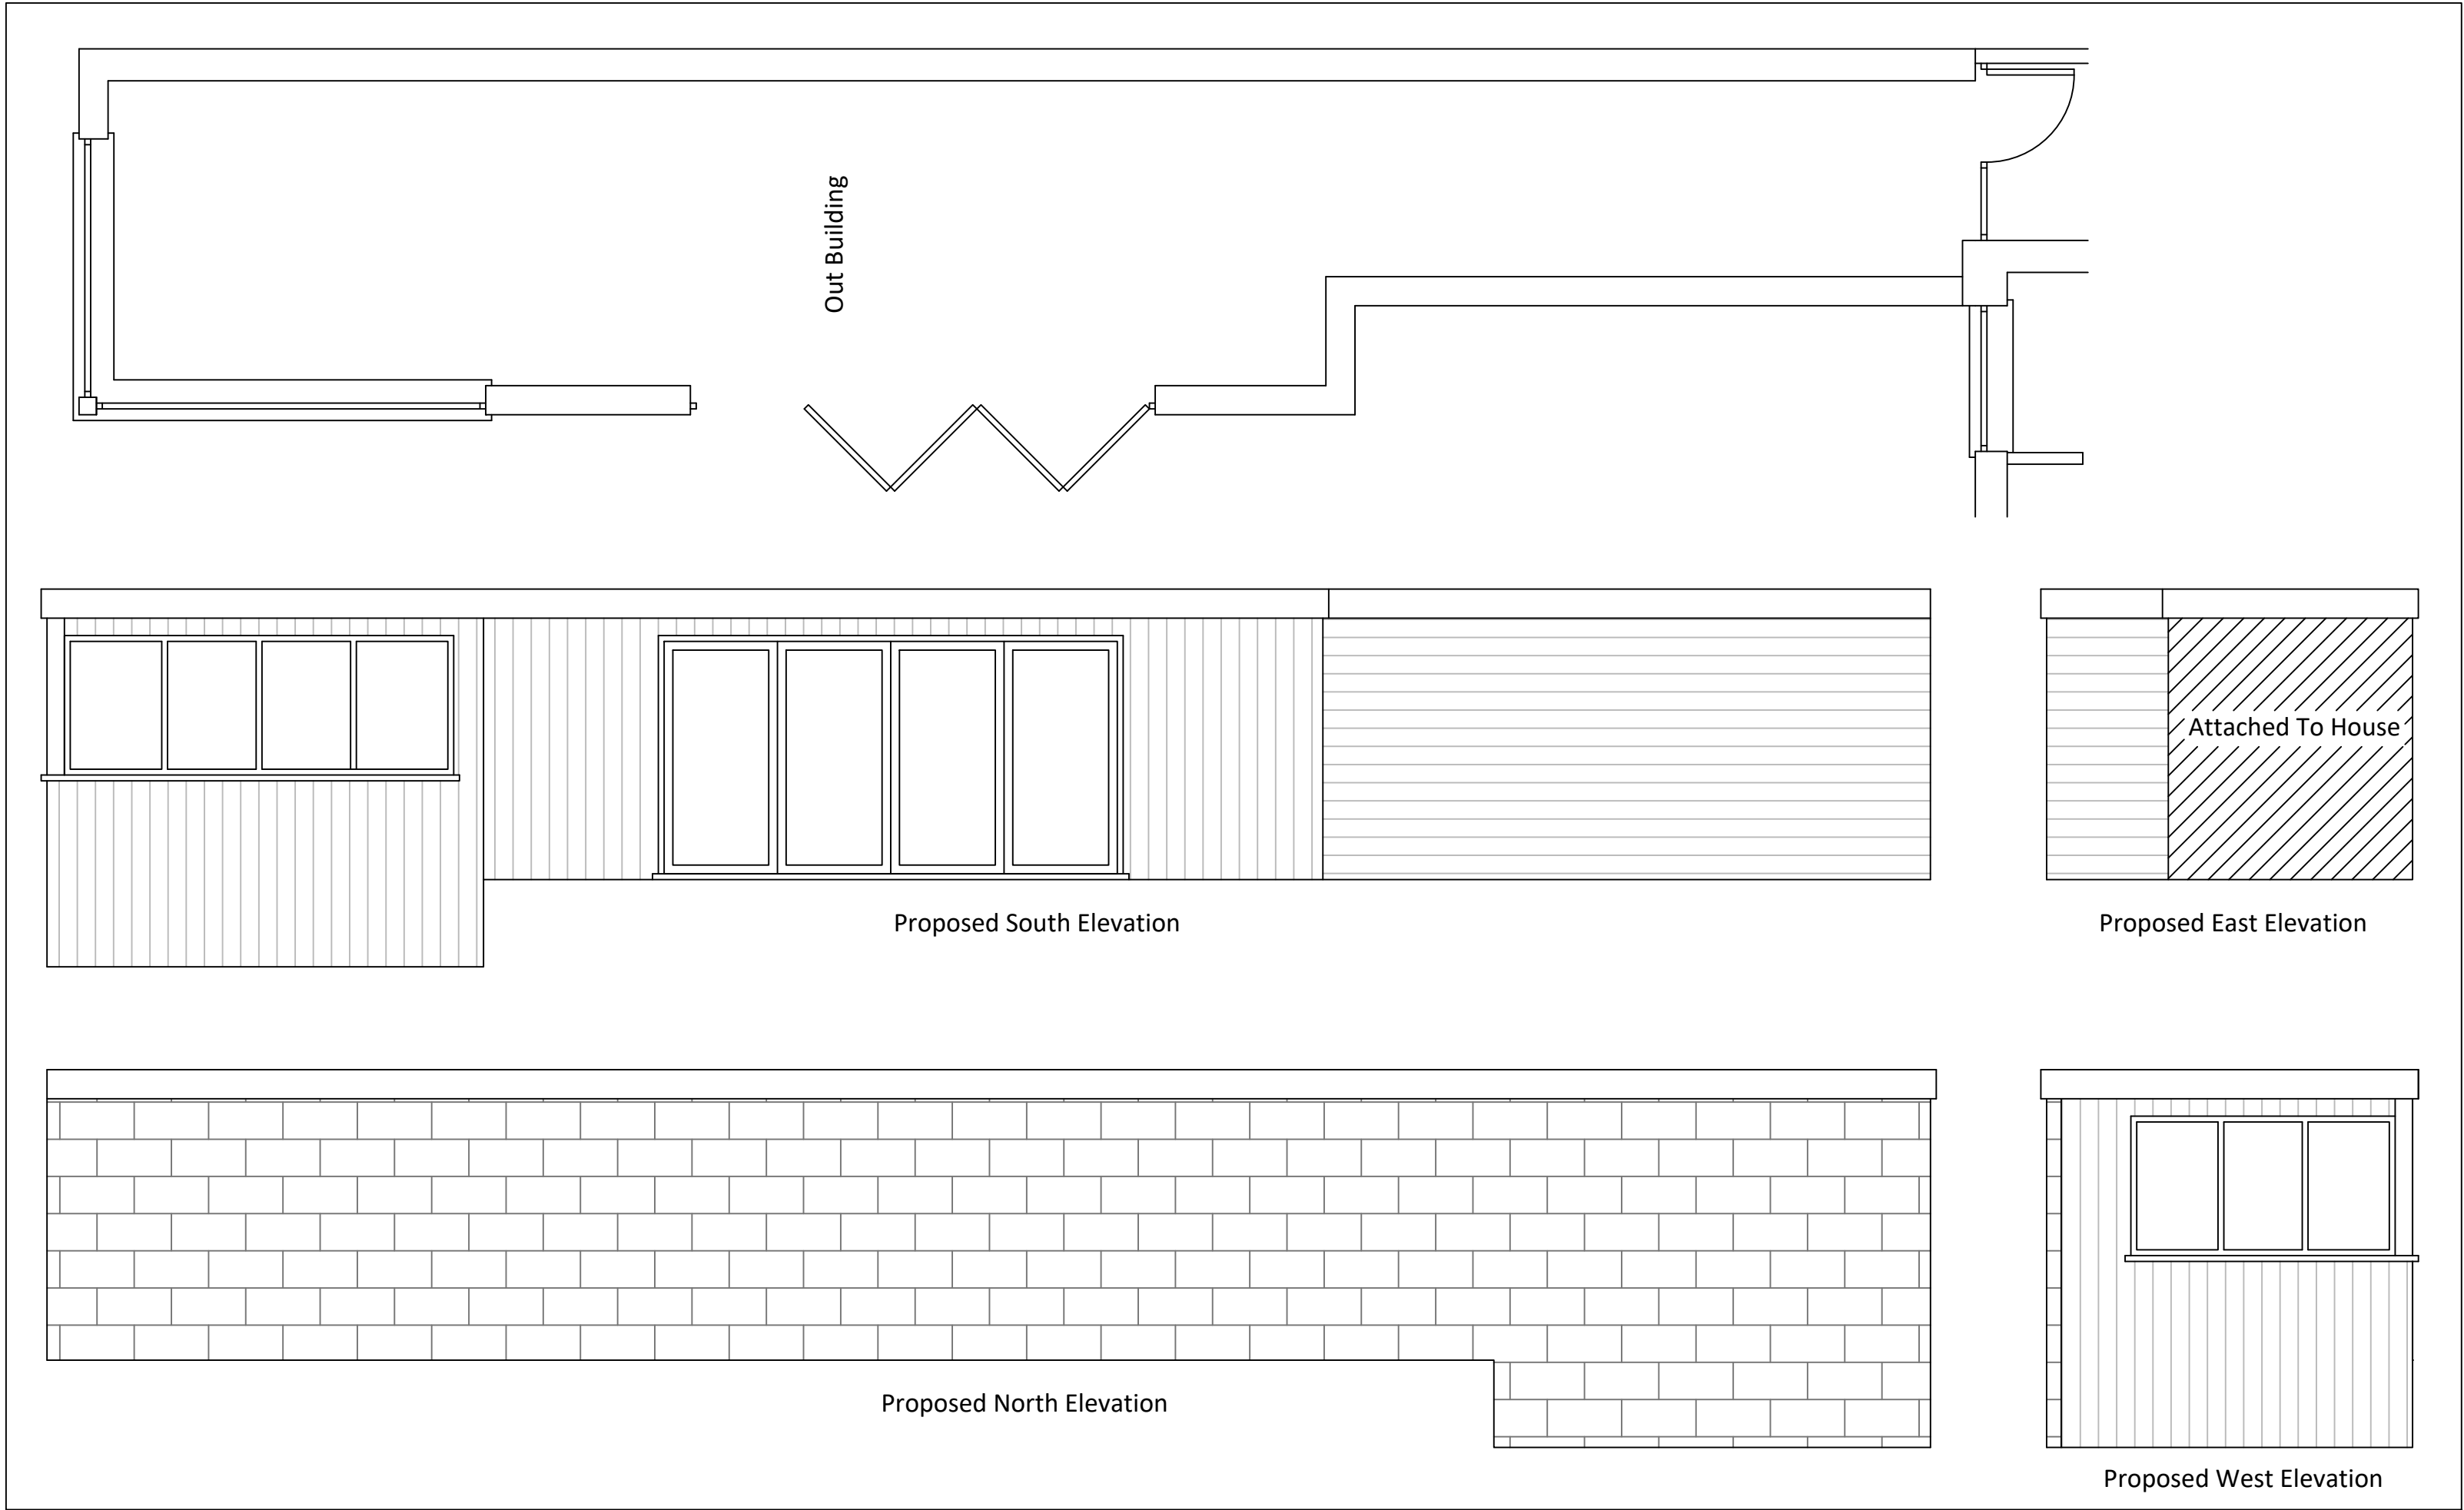

Scale in metres 1:50

1 2 3 4 5

Scale in metres 1:100

1 2 3 4 5 6 7 8 9 10



Mount View
Tattenham Crescent
Epsom
KT18 5NU

T M E W
01737 358 621
07402981208
jack@commercialdrawing.com
www.commercialdrawing.com

Project

Ellington House, Worthing Road, Horsham,
RH13 9AT

Client

Mr S. Tomkins

Drawing Title

Proposed Outbuilding Plans & Elevations

Scale @ A1	Issue Date	Drawn By
House Plan: 1:100 Outbuildings: 1:50	20/03/2026	JT
Job No.	Drawing No.	Revision
ELT/2026	004	

Notes

Contractors should not scale or use the dimensions shown on this drawing.
Any dimensions should be verified from the contractors own
measurements taken on site before any the manufacture or installation of
any materials.
This drawing is the property of CDS Ltd. it should not be copied or issued
without their consent.