


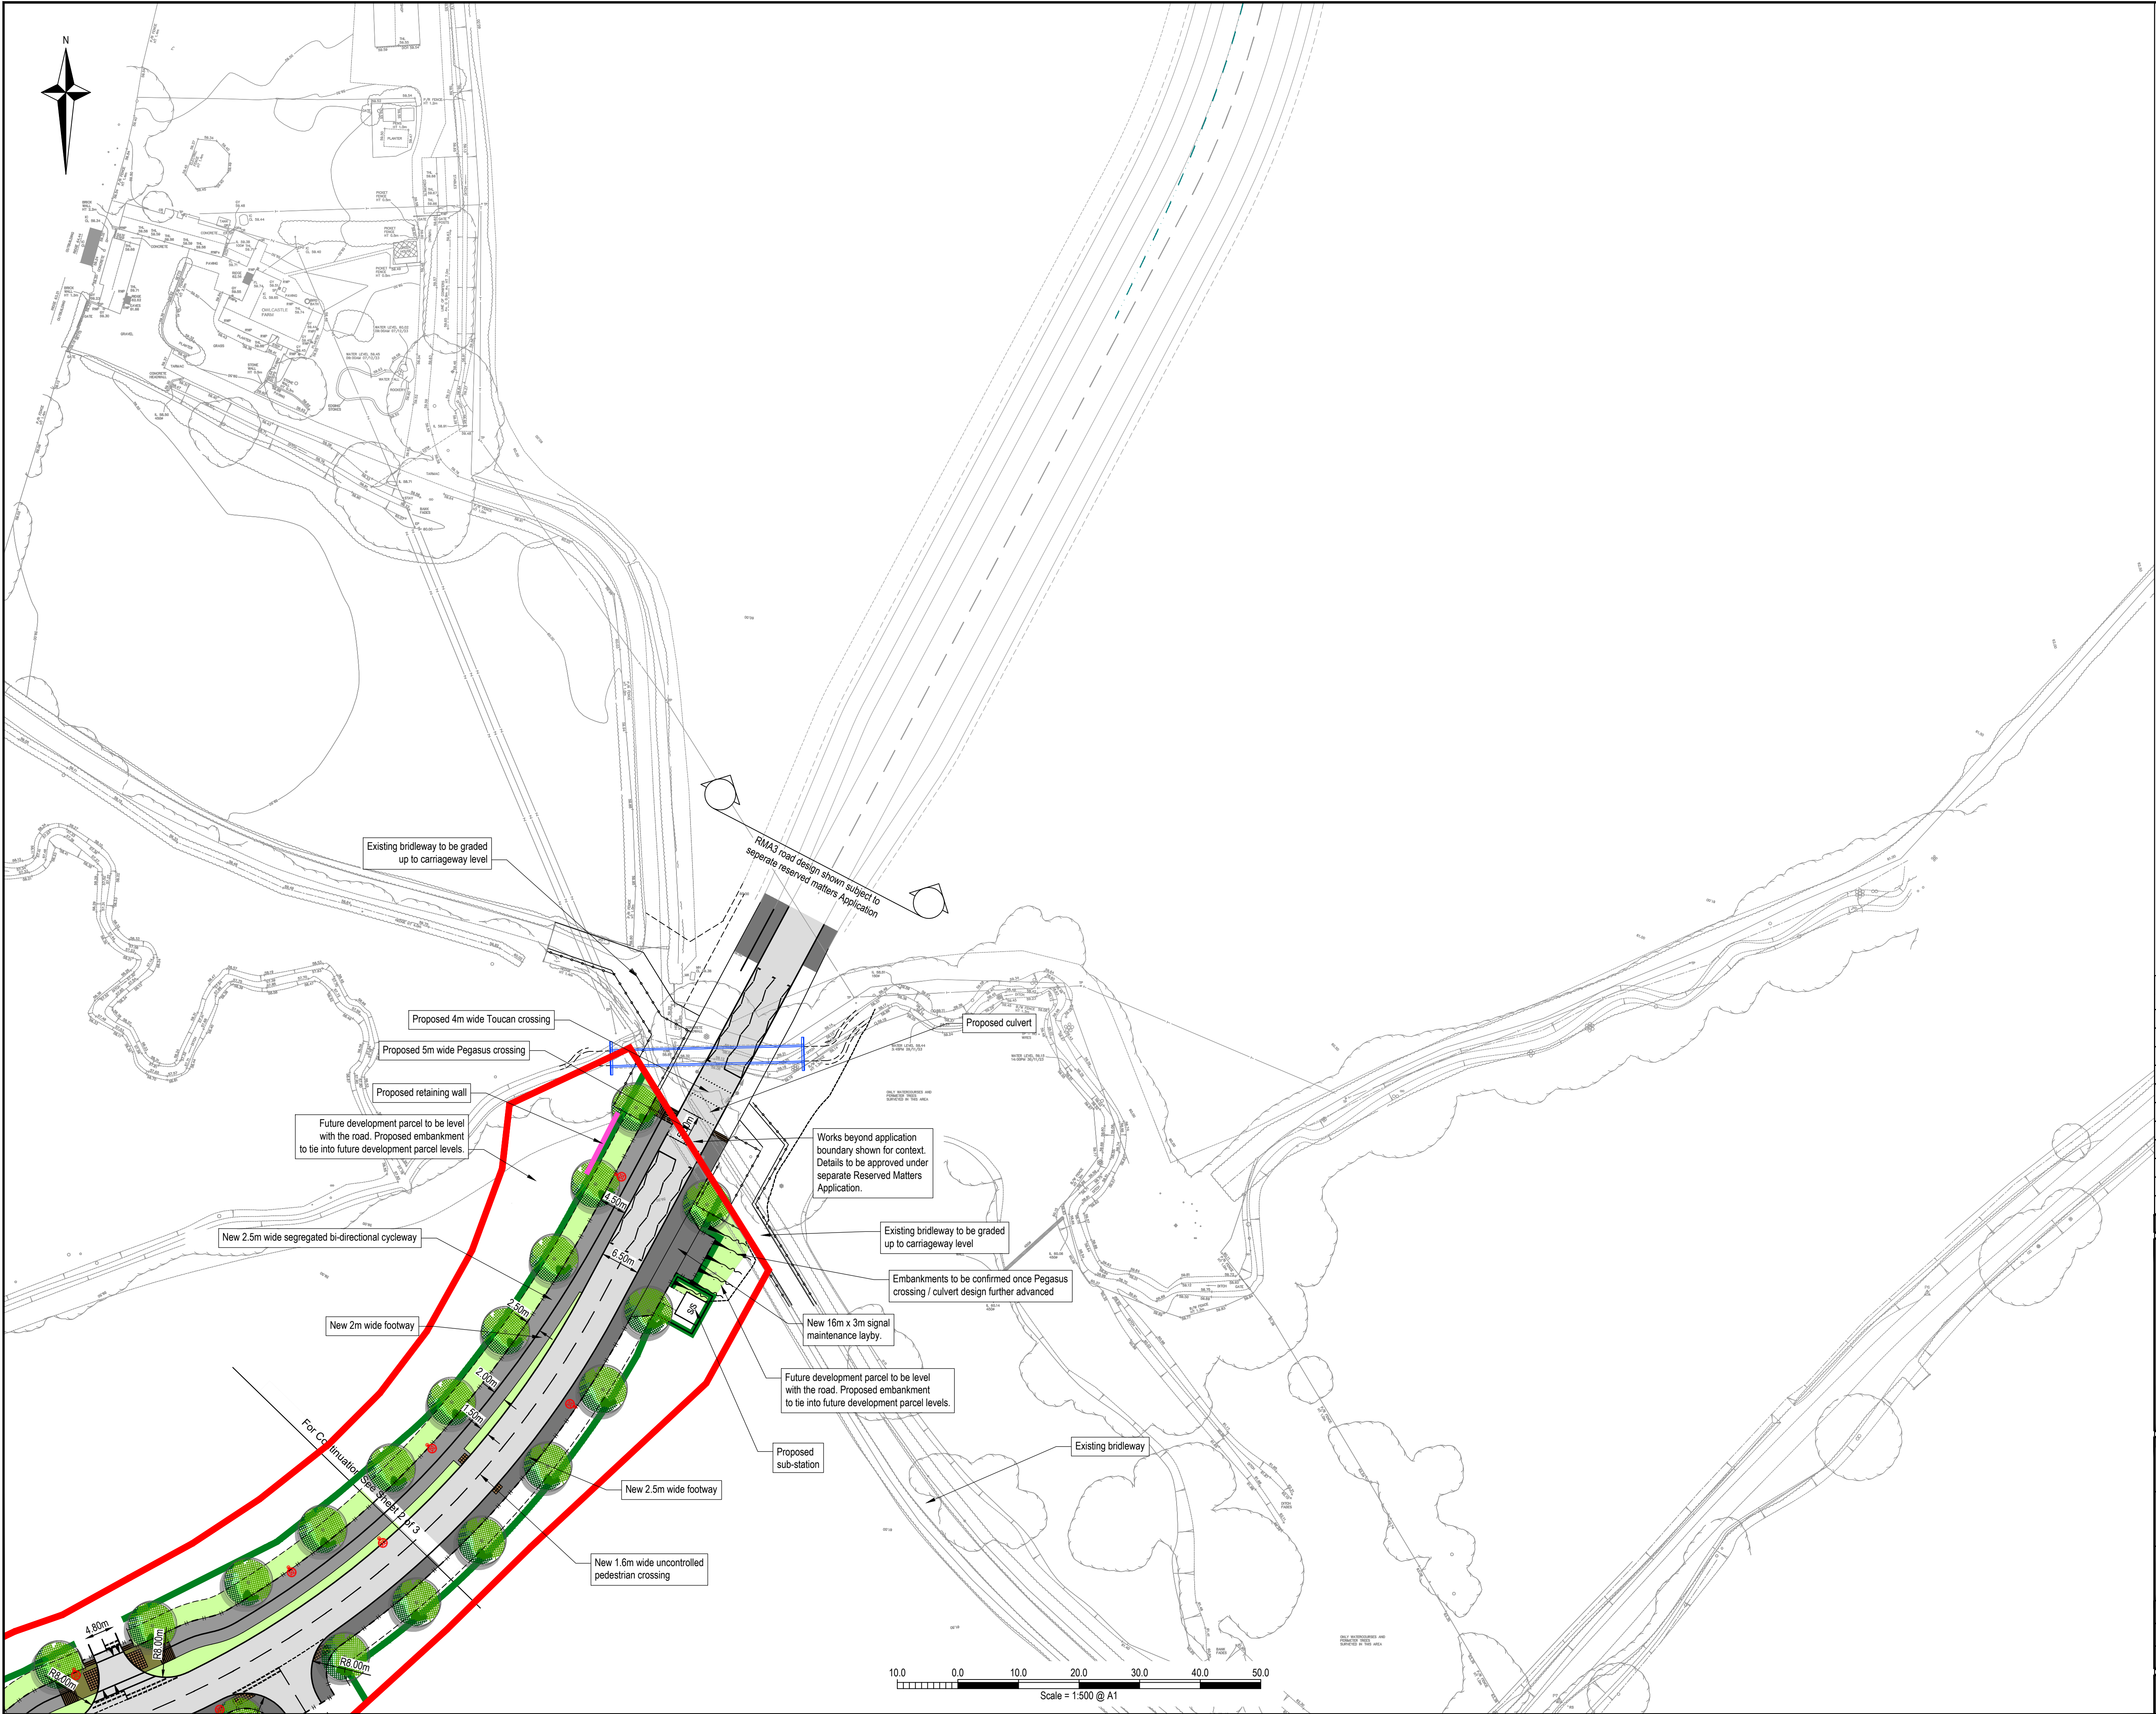

NOTES

1. This drawing is to be read in conjunction with all relevant documents and specifications.
2. Scaleable for planning purposes only.
3. This drawing has been prepared for information purposes only and must not be used for tender of construction purposes.
4. White lining is show indicatively only and subject to detailed design.
5. Tactile paving requirements to be confirmed at detailed design.

KEY

- Application boundary.
- Proposed asphalt carriageway construction.
- Segregated footway / cycleway.
- Proposed footpath.
- Proposed shared footway/cycleway.
- Proposed verge / landscape.
- Proposed off-site foot/cycleway. Refer to Landscape Architect's drawings for surfacing details.
- Buff blister tactile paving
- Red blister tactile paving
- Corduroy / Cycle tactile paving
- Proposed post and four rail fence
- Proposed highway boundary
- 8m street lighting column, neutral white colour temperature. Refer to Enervoo drawings EVO20036006-LD-001 - 004 for further details.

|      |                                                         |            |    |      |
|------|---------------------------------------------------------|------------|----|------|
| P13  | Street lighting amended. Verges / path layouts updated. | 08/12/2025 | AH | CS   |
| P12  | Application boundary changed.                           | 12/09/2025 | TH | CS   |
| P11  | Updated in accordance with RSA1.                        | 03/09/2025 | AH | CS   |
| P10  | Layout updated / trees added.                           | 13/08/2025 | AH | CS   |
| P9   | Layout updated.                                         | 05/08/2025 | AH | CS   |
| P8   | Layout updated.                                         | 25/07/2025 | AH | CS   |
| P7   | Layout updated.                                         | 15/04/2025 | AH | CS   |
| P6   | Updated in accordance with client comment.              | 13/03/2025 | AH | CS   |
| P5   | Residential parcel accesses amended.                    | 03/03/2025 | AH | CS   |
| P4   | Updated in accordance with LHA comments.                | 13/02/2025 | AH | CS   |
| P3   | Updated in accordance with LHA comments.                | 04/02/2025 | AH | CS   |
| P2   | Updated in accordance with LHA comments.                | 06/01/2025 | AH | JB   |
| Rev. | Description                                             | Date       | By | Chkd |



Survey > Plan > Engineer

 Civil Engineering

 Structural Engineering

 Transport Planning

 Highways Engineering

 Building Surveying

 Geomatics

Hertfordshire | Oxfordshire | Cambridgeshire | Bristol

|                                  |  |                                                               |  |
|----------------------------------|--|---------------------------------------------------------------|--|
| Client :                         |  | Legal & General<br>(Strategic Land North Horsham) Ltd         |  |
| Project :                        |  | Mowbray (Land North of Horsham)                               |  |
| Title :                          |  | RMA2 – Employment Land<br>General Arrangement<br>Sheet 3 of 3 |  |
| Engineer : A. Harper             |  | Date : October 2024                                           |  |
| Director : J. Birch              |  | Scale : 1:500 @ A1                                            |  |
| Status :                         |  | PLANNING                                                      |  |
| Drawing No.<br>MOW-RMA2-PH2-1003 |  | Rev<br>P13                                                    |  |