


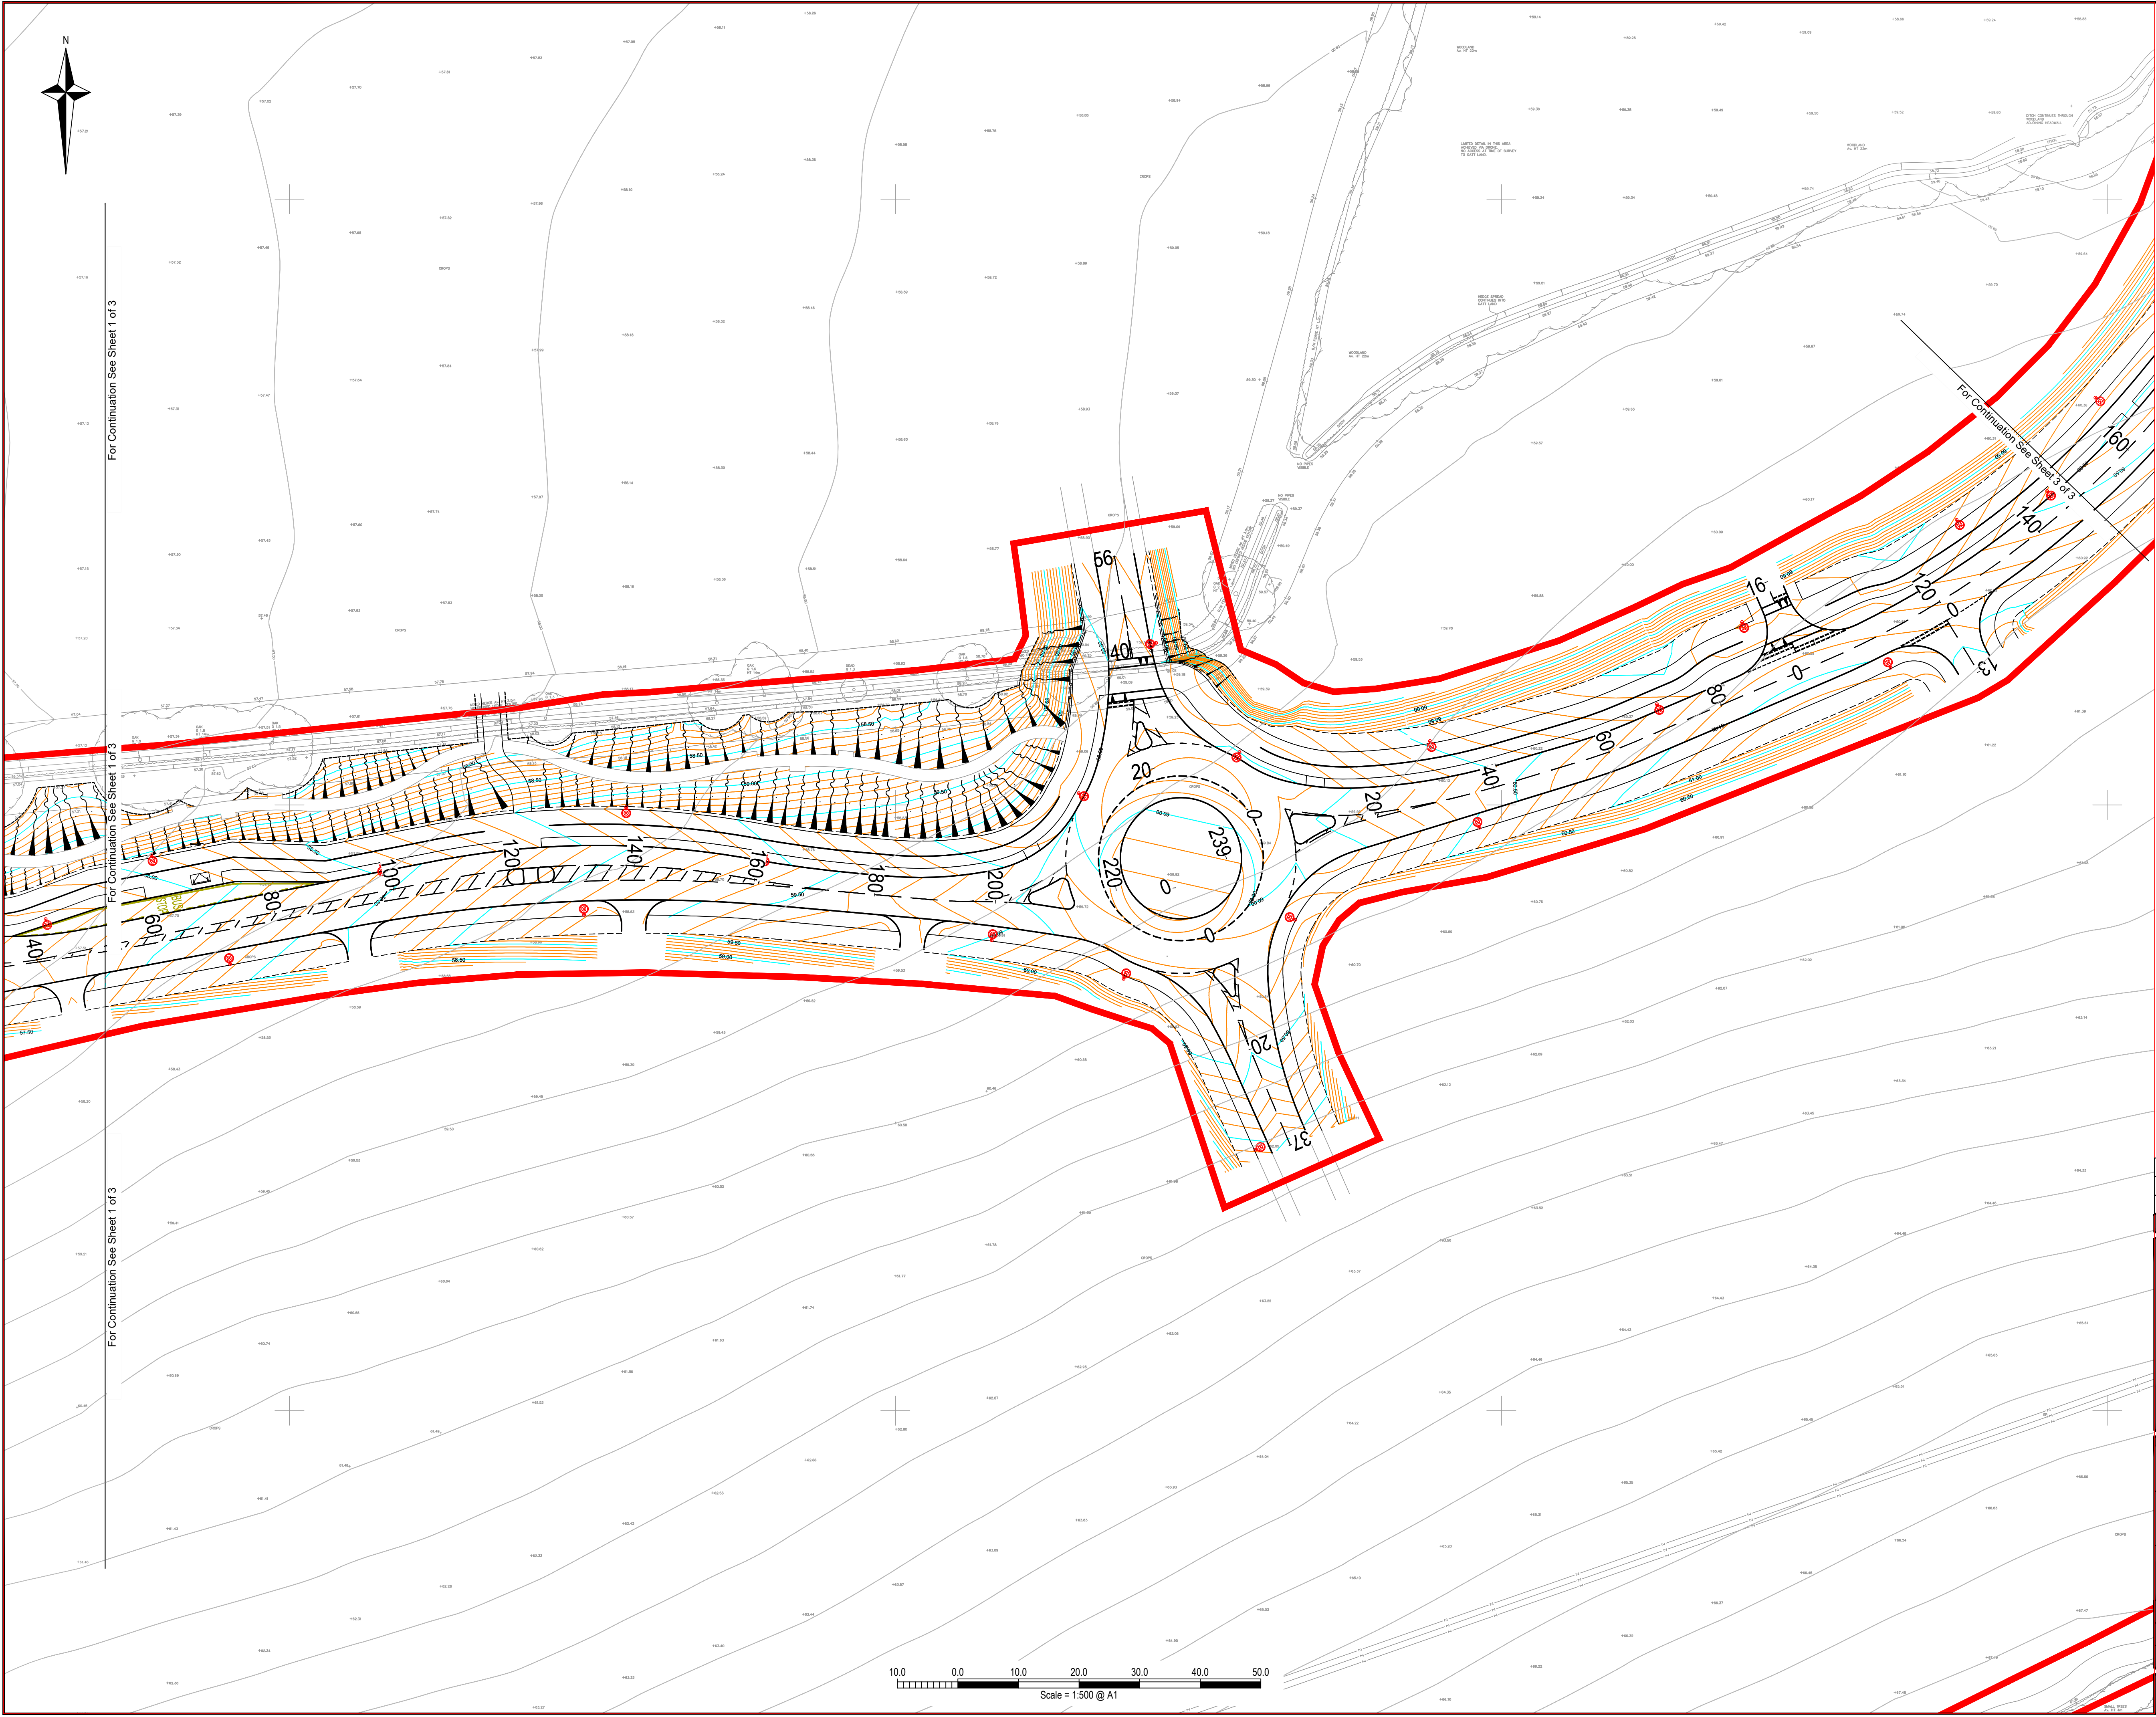

NOTES

1. This drawing is to be read in conjunction with all relevant documents and specifications.
2. Scaleable for planning purposes only.
3. This drawing has been prepared for information purposes only and must not be used for tender of construction purposes.
4. White lining is show indicatively only and subject to detailed design.
5. Refer to drawing MOW-GLA-RMA2-PH2-D-C-1006 for chainage references
6. Refer to drawings MOW-GLA-RMA2-PH2-D-C-1007 - 1011 for road longitudinal sections.

KEY

Major contour (0.5m interval)

Minor contour (0.1m interval)

P4	Layout revised.	08/12/2025	AH	CS
P3	Layout revised.	03/09/2025	AH	CS
P2	Layout revised.	06/08/2025	AH	CS
Rev.	Description	Date	By	Chkd



Survey > Plan > Engineer

Civil Engineering

Structural Engineering

Transport Planning

Highways Engineering

Building Surveying

Geomatics

Hertfordshire

Oxfordshire

Cambridgeshire

Bristol

Client:

Legal & General
(Strategic Land North Horsham) Ltd

Project:

Mowbray (Land North of Horsham)

Title:

RMA2 – Employment Land
Levels and Contours
Sheet 2 of 3

Engineer:

A. Harper

Date:

April 2025

Director:

J. Birch

Scale:

1:500 @ A1

Status:

PLANNING

Drawing No.

MOW-RMA2-Ph2-1013

Rev

P4