


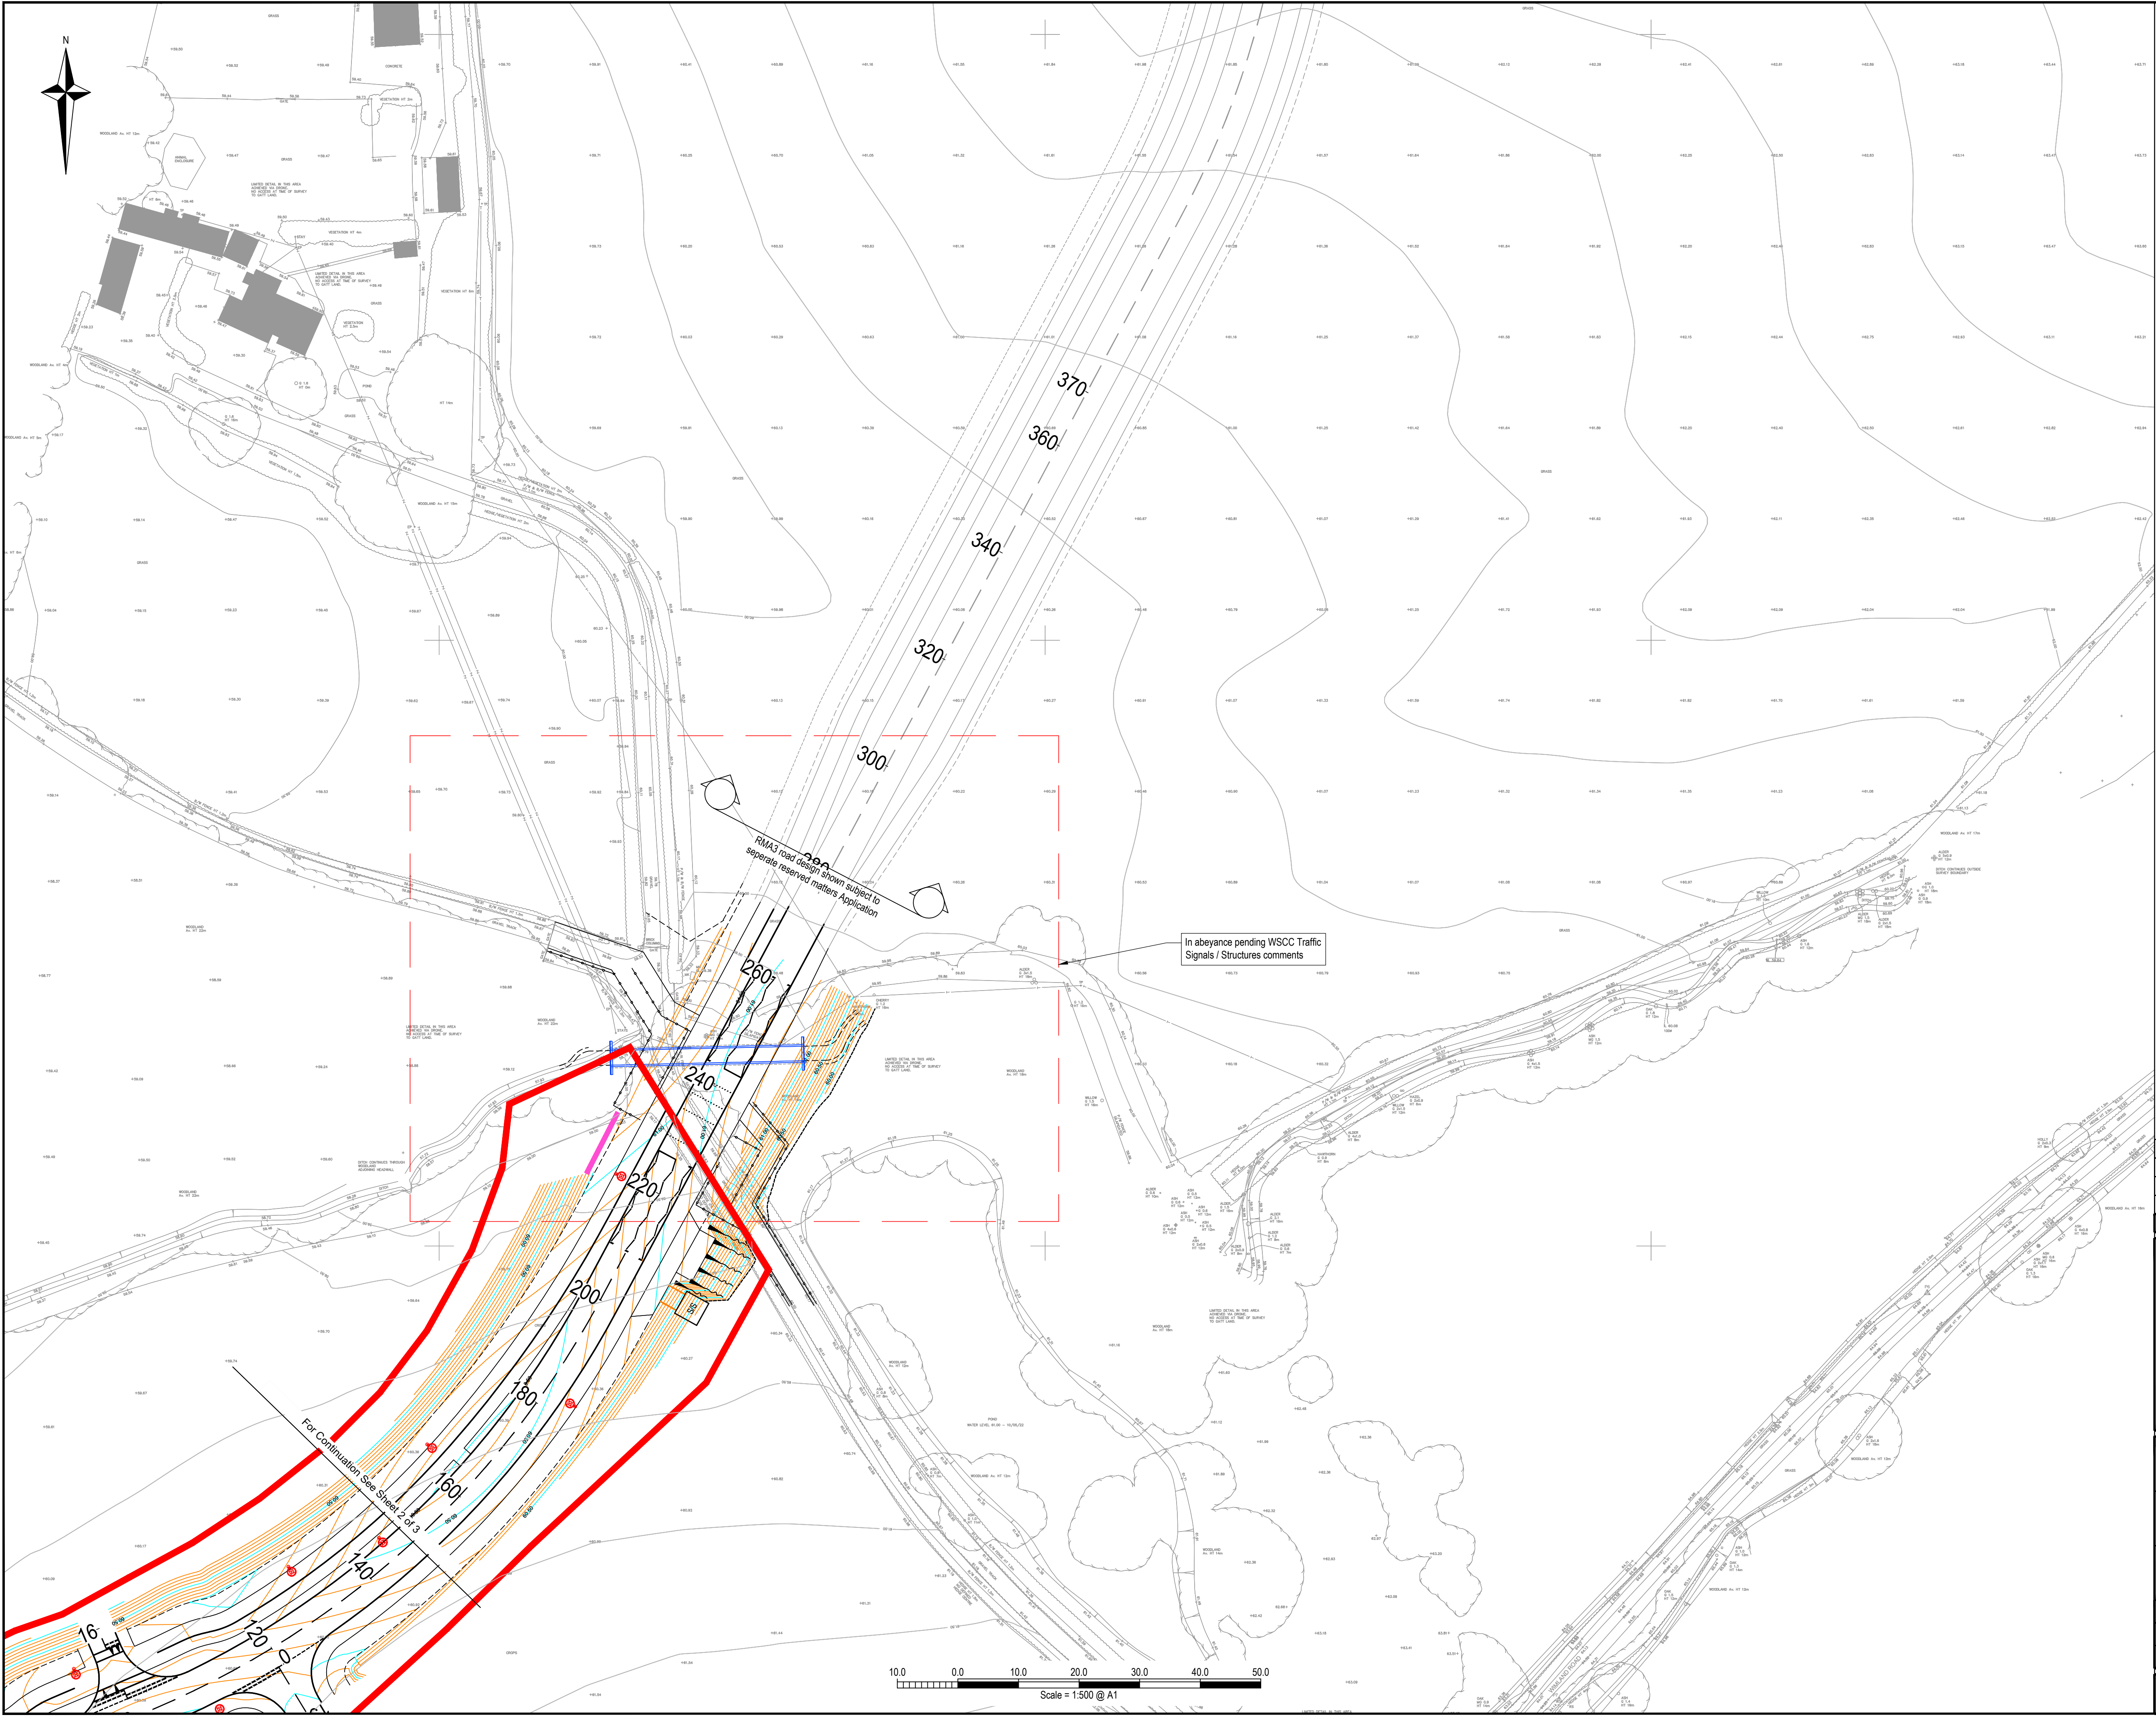

- NOTES**
1. This drawing is to be read in conjunction with all relevant documents and specifications.
 2. Scaleable for planning purposes only.
 3. This drawing has been prepared for information purposes only and must not be used for tender of construction purposes.
 4. White lining is show indicatively only and subject to detailed design.
 5. Refer to drawing MOW-GLA-RMA2-PH2-D-C-1006 for chainage references
 6. Refer to drawings MOW-GLA-RMA2-PH2-D-C-1007 - 1011 for road longitudinal sections.

KEY

— Major contour (0.5m interval)

— Minor contour (0.1m interval)

P5	Layout revised.	08/12/2025	AH	CS
P4	Application boundary changed.	12/09/2025	TH	CS
P3	Layout revised.	03/09/2025	AH	CS
P2	Layout revised.	06/08/2025	AH	CS
Rev.	Description	Date	By	Chkd

Glanville
Survey > Plan > Engineer

Civil Engineering

- Structural Engineering
- Highways Engineering
- Building Surveying
- Transport Planning
- Geomatics

Hertfordshire | Oxfordshire | Cambridgeshire | Bristol

Client :	Legal & General (Strategic Land North Horsham) Ltd		
Project :	Mowbray (Land North of Horsham)		
Title :	RMA2 – Employment Land Levels and Contours Sheet 3 of 3		
Engineer : A. Harper	Date :	April 2025	
Director : J. Birch	Scale :	1:500 @ A1	
Status : PLANNING			
Drawing No. MOW-RMA2-Ph2-1014			Rev P5