


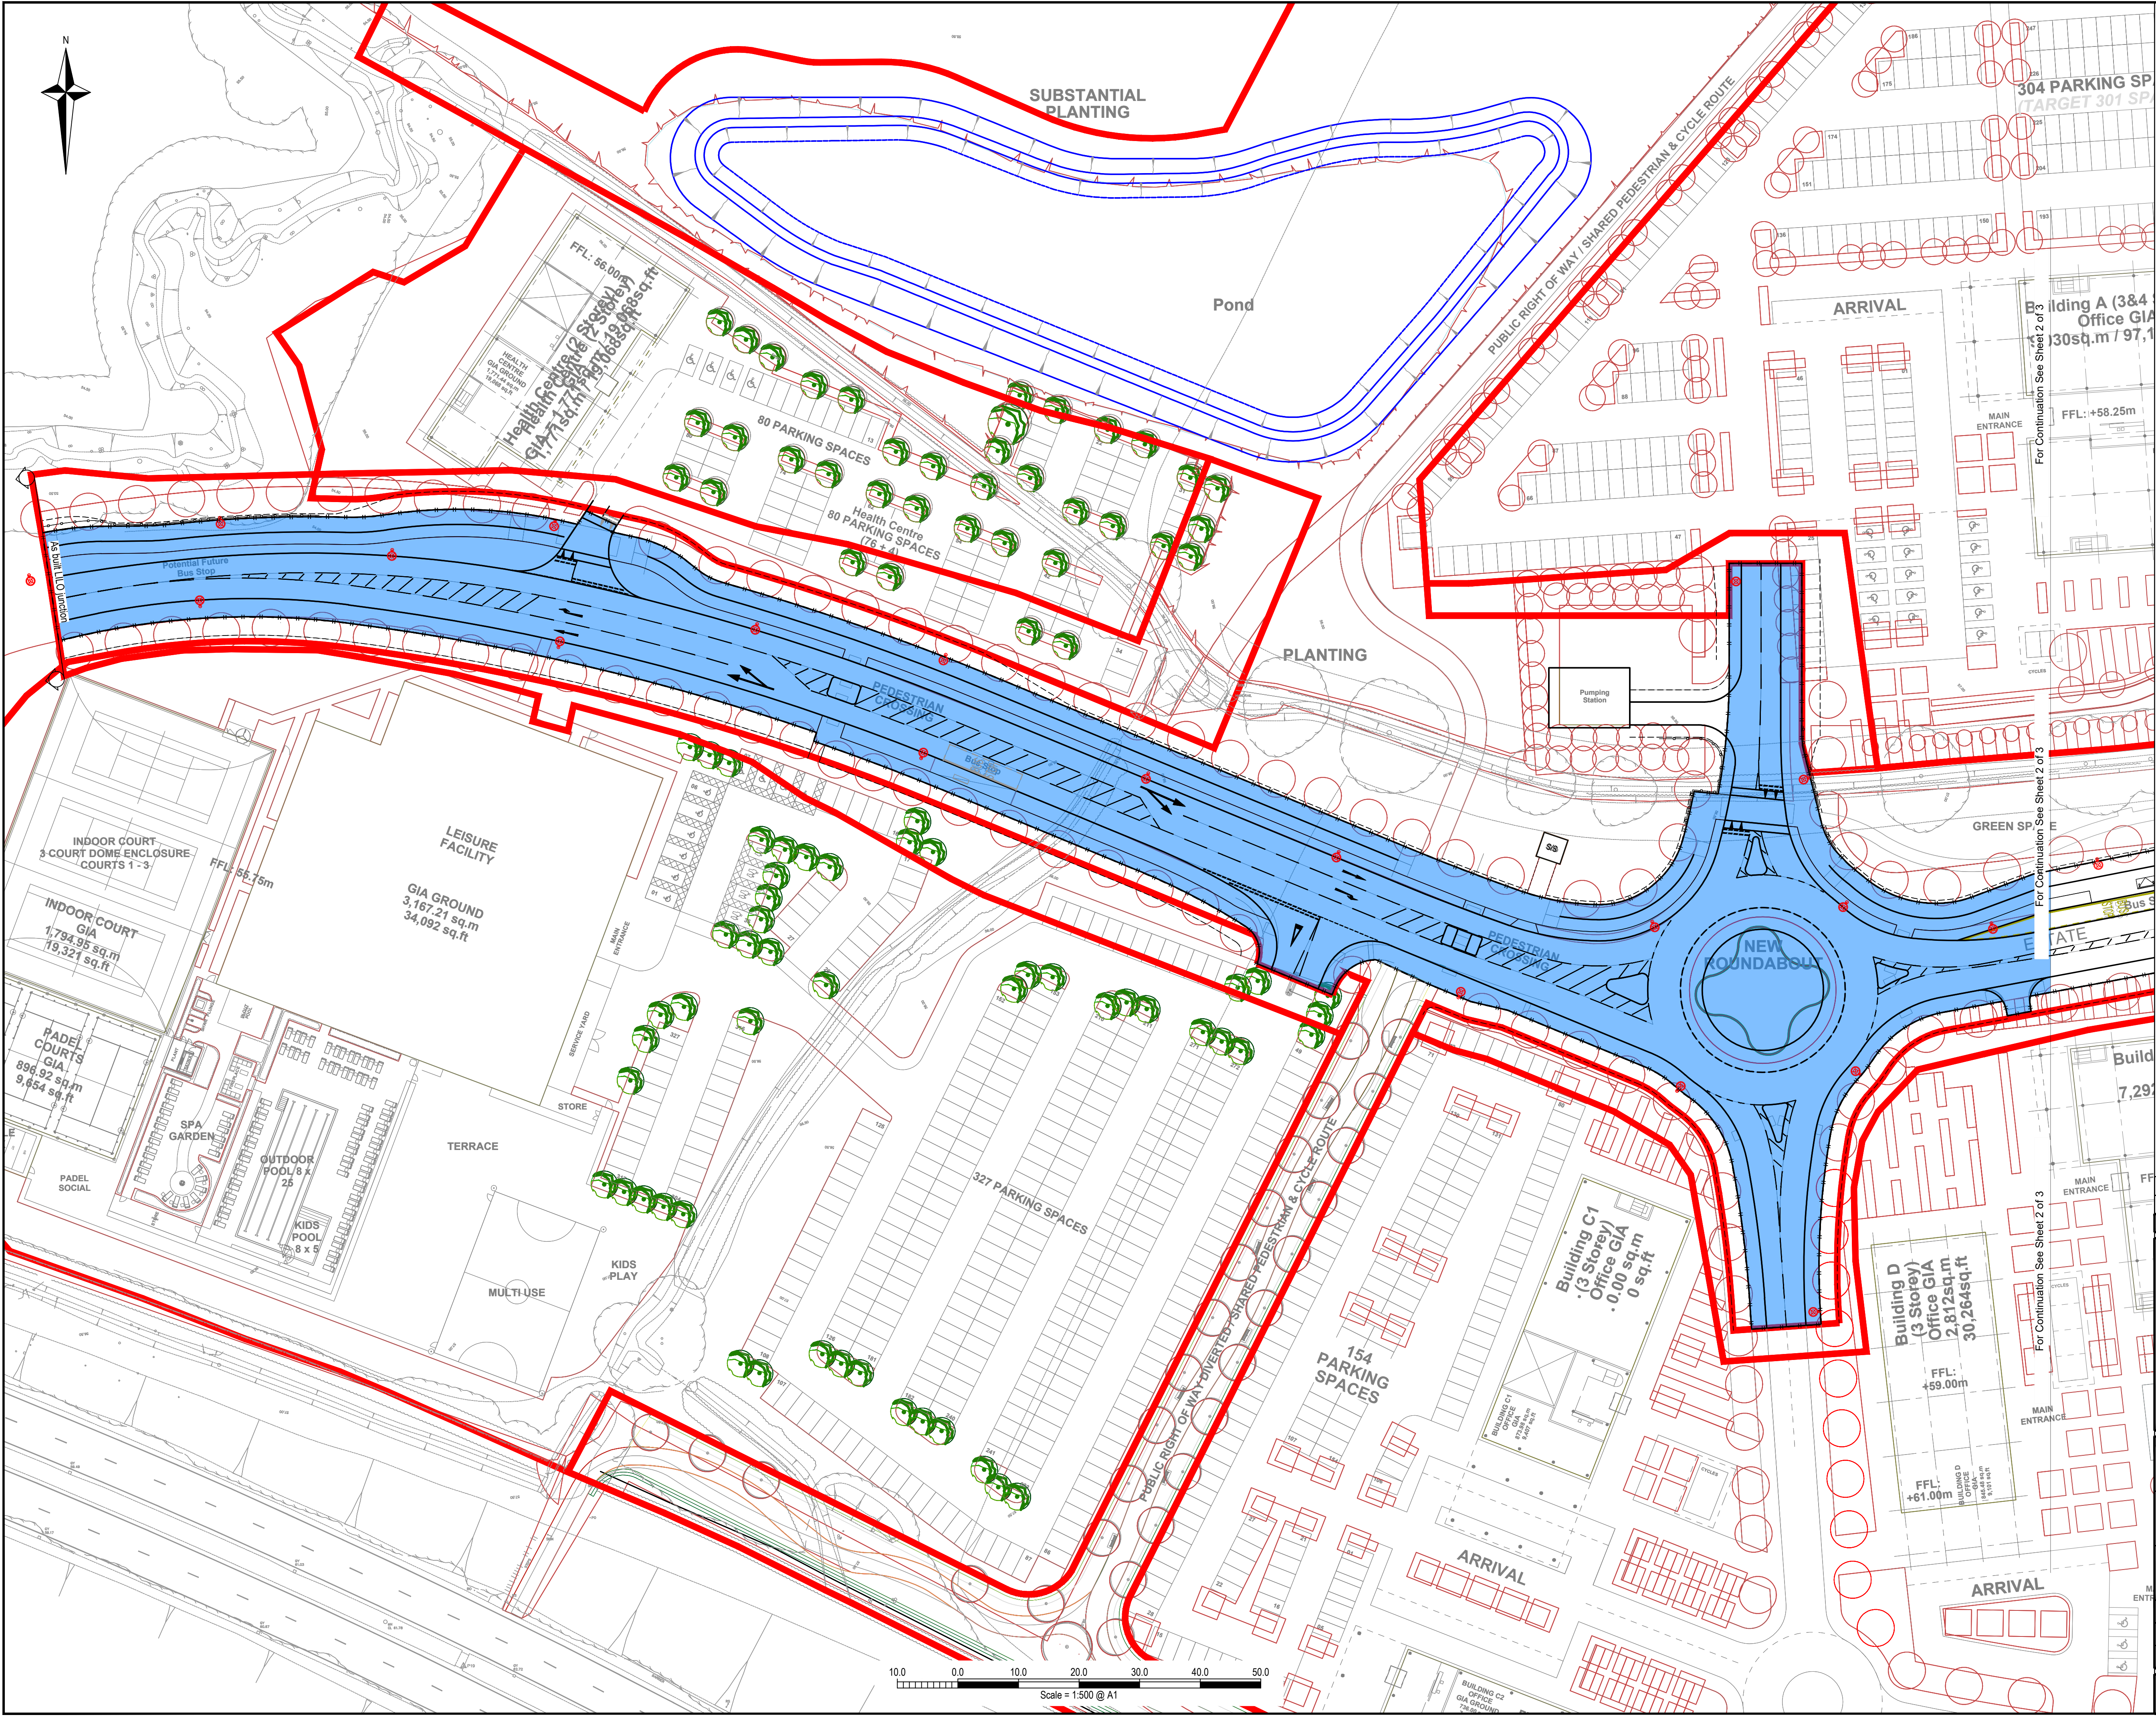

- NOTES**
1. This drawing is to be read in conjunction with all relevant documents and specifications.
 2. Scaleable for planning purposes only.
 3. This drawing has been prepared for information purposes only and must not be used for tender of construction purposes.
 4. White lining is show indicatively only and subject to detailed design.
 5. Tactile paving requirements to be confirmed at detailed design.

KEY

Extent of highway to be offered for adoption subject to detailed design and amendments requested by WSCC as part of the Section 38 process.

P3	Layout revised.	08/12/2025	AH	CS
P2	Layout revised.	03/09/2025	AH	CS
Rev.	Description	Date	By	Chkd

Glanville
Survey > Plan > Engineer

Civil Engineering
Structural Engineering
Transport Planning

Highways Engineering
Building Surveying
Geomatics

Hertfordshire | Oxfordshire | Cambridgeshire | Bristol

Client:	Legal & General (Strategic Land North Horsham) Ltd		
Project:	Mowbray (Land North of Horsham)		
Title:	RMA2 – Employment Land Adoption Plan Sheet 1 of 3		
Engineer:	A. Harper	Date:	August 2025
Director:	J. Birch	Scale:	1:500 @ A1
Status:	PLANNING		
Drawing No.	MOW-RMA2-PH2-1018		Rev P3