


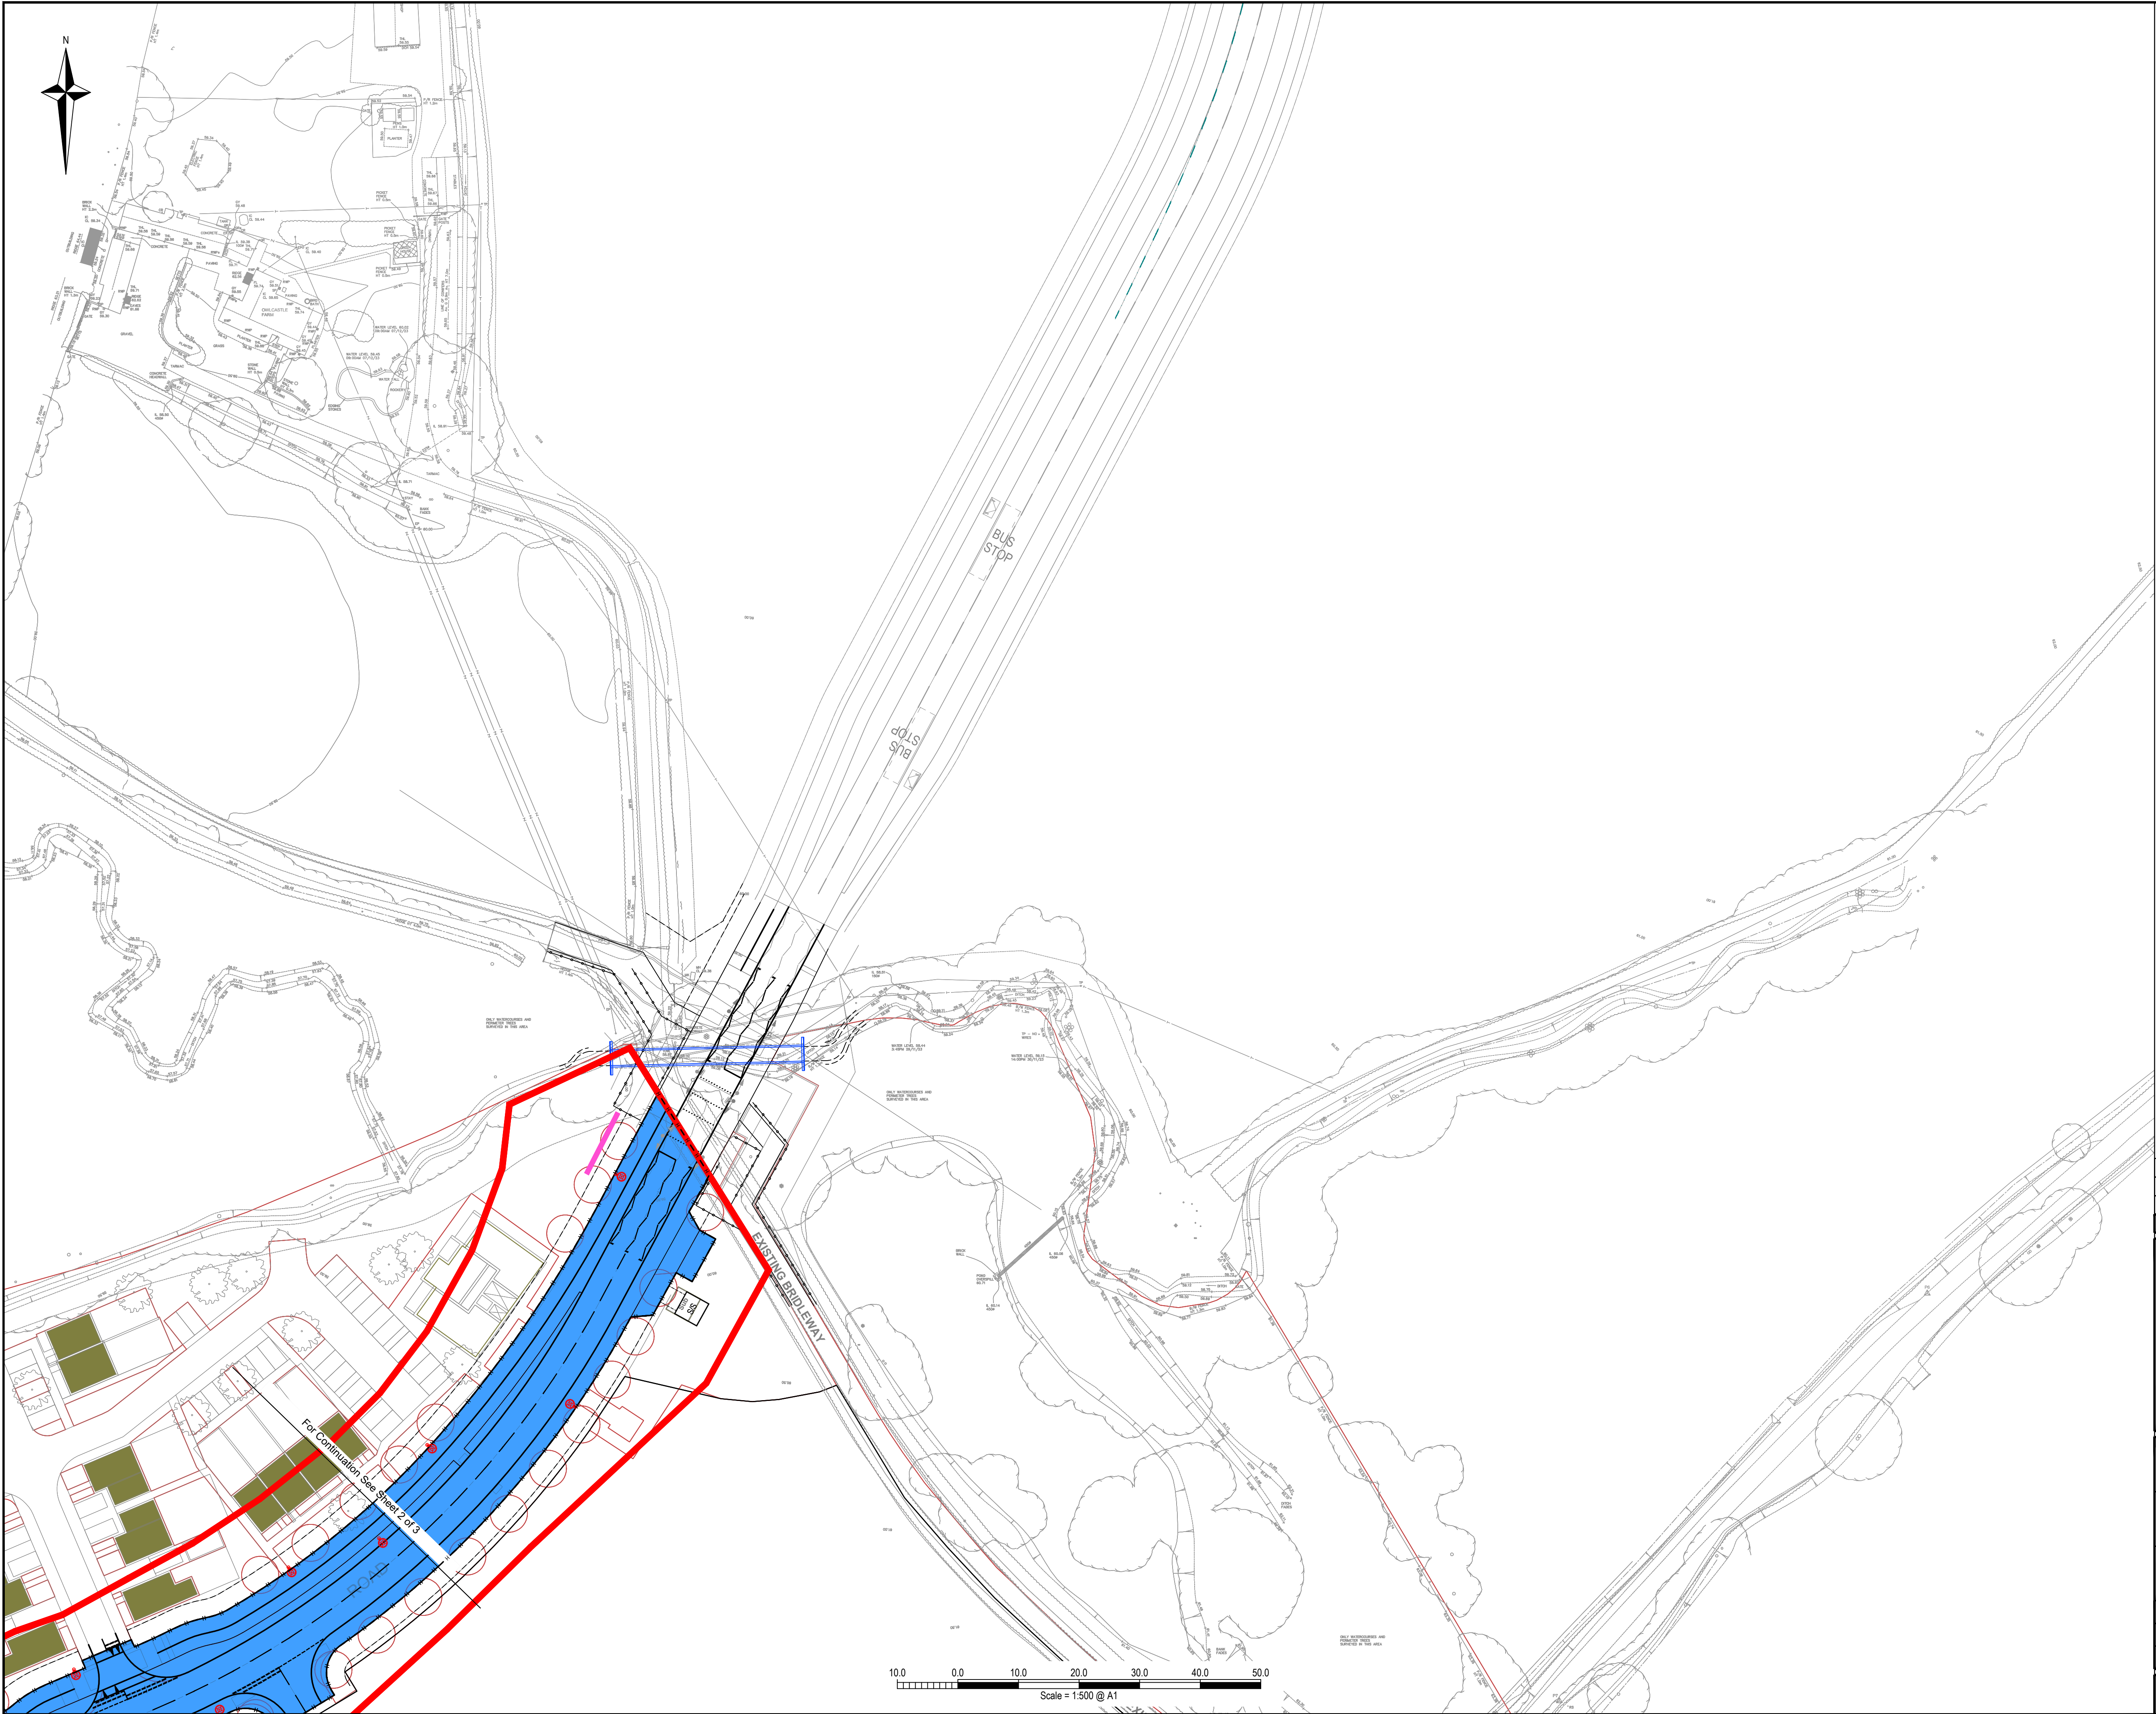

- NOTES**
1. This drawing is to be read in conjunction with all relevant documents and specifications.
 2. Scaleable for planning purposes only.
 3. This drawing has been prepared for information purposes only and must not be used for tender of construction purposes.
 4. White lining is show indicatively only and subject to detailed design.
 5. Tactile paving requirements to be confirmed at detailed design.

KEY

Extent of highway to be offered for adoption subject to detailed design and amendments requested by WSCC as part of the Section 38 process.

P4	Layout amended.	08/12/2025	AH	CS
P3	Application boundary changed.	12/09/2025	TH	CS
P2	Layout revised.	03/09/2025	AH	CS
Rev.	Description	Date	By	Chkd



Survey > Plan > Engineer

 Civil Engineering

 Structural Engineering

 Transport Planning

 Highways Engineering

 Building Surveying

 Geomatics

Hertfordshire | Oxfordshire | Cambridgeshire | Bristol

Client:	Legal & General (Strategic Land North Horsham) Ltd		
Project:	Mowbray (Land North of Horsham)		
Title:	RMA2 – Employment Land Adoption Plan Sheet 3 of 3		
Engineer:	A. Harper	Date:	August 2025
Director:	J. Birch	Scale:	1:500 @ A1
Status:	PLANNING		
Drawing No.	MOW-RMA2-PH2-1020		Rev P4