


Z:\9898 Land North of Horsham\9898-5-DESIGN\9898-5-2-20-DR-0002-SF-A4-PM02-Employment Road Sections.dwg

©David Jarvis Associates 2025

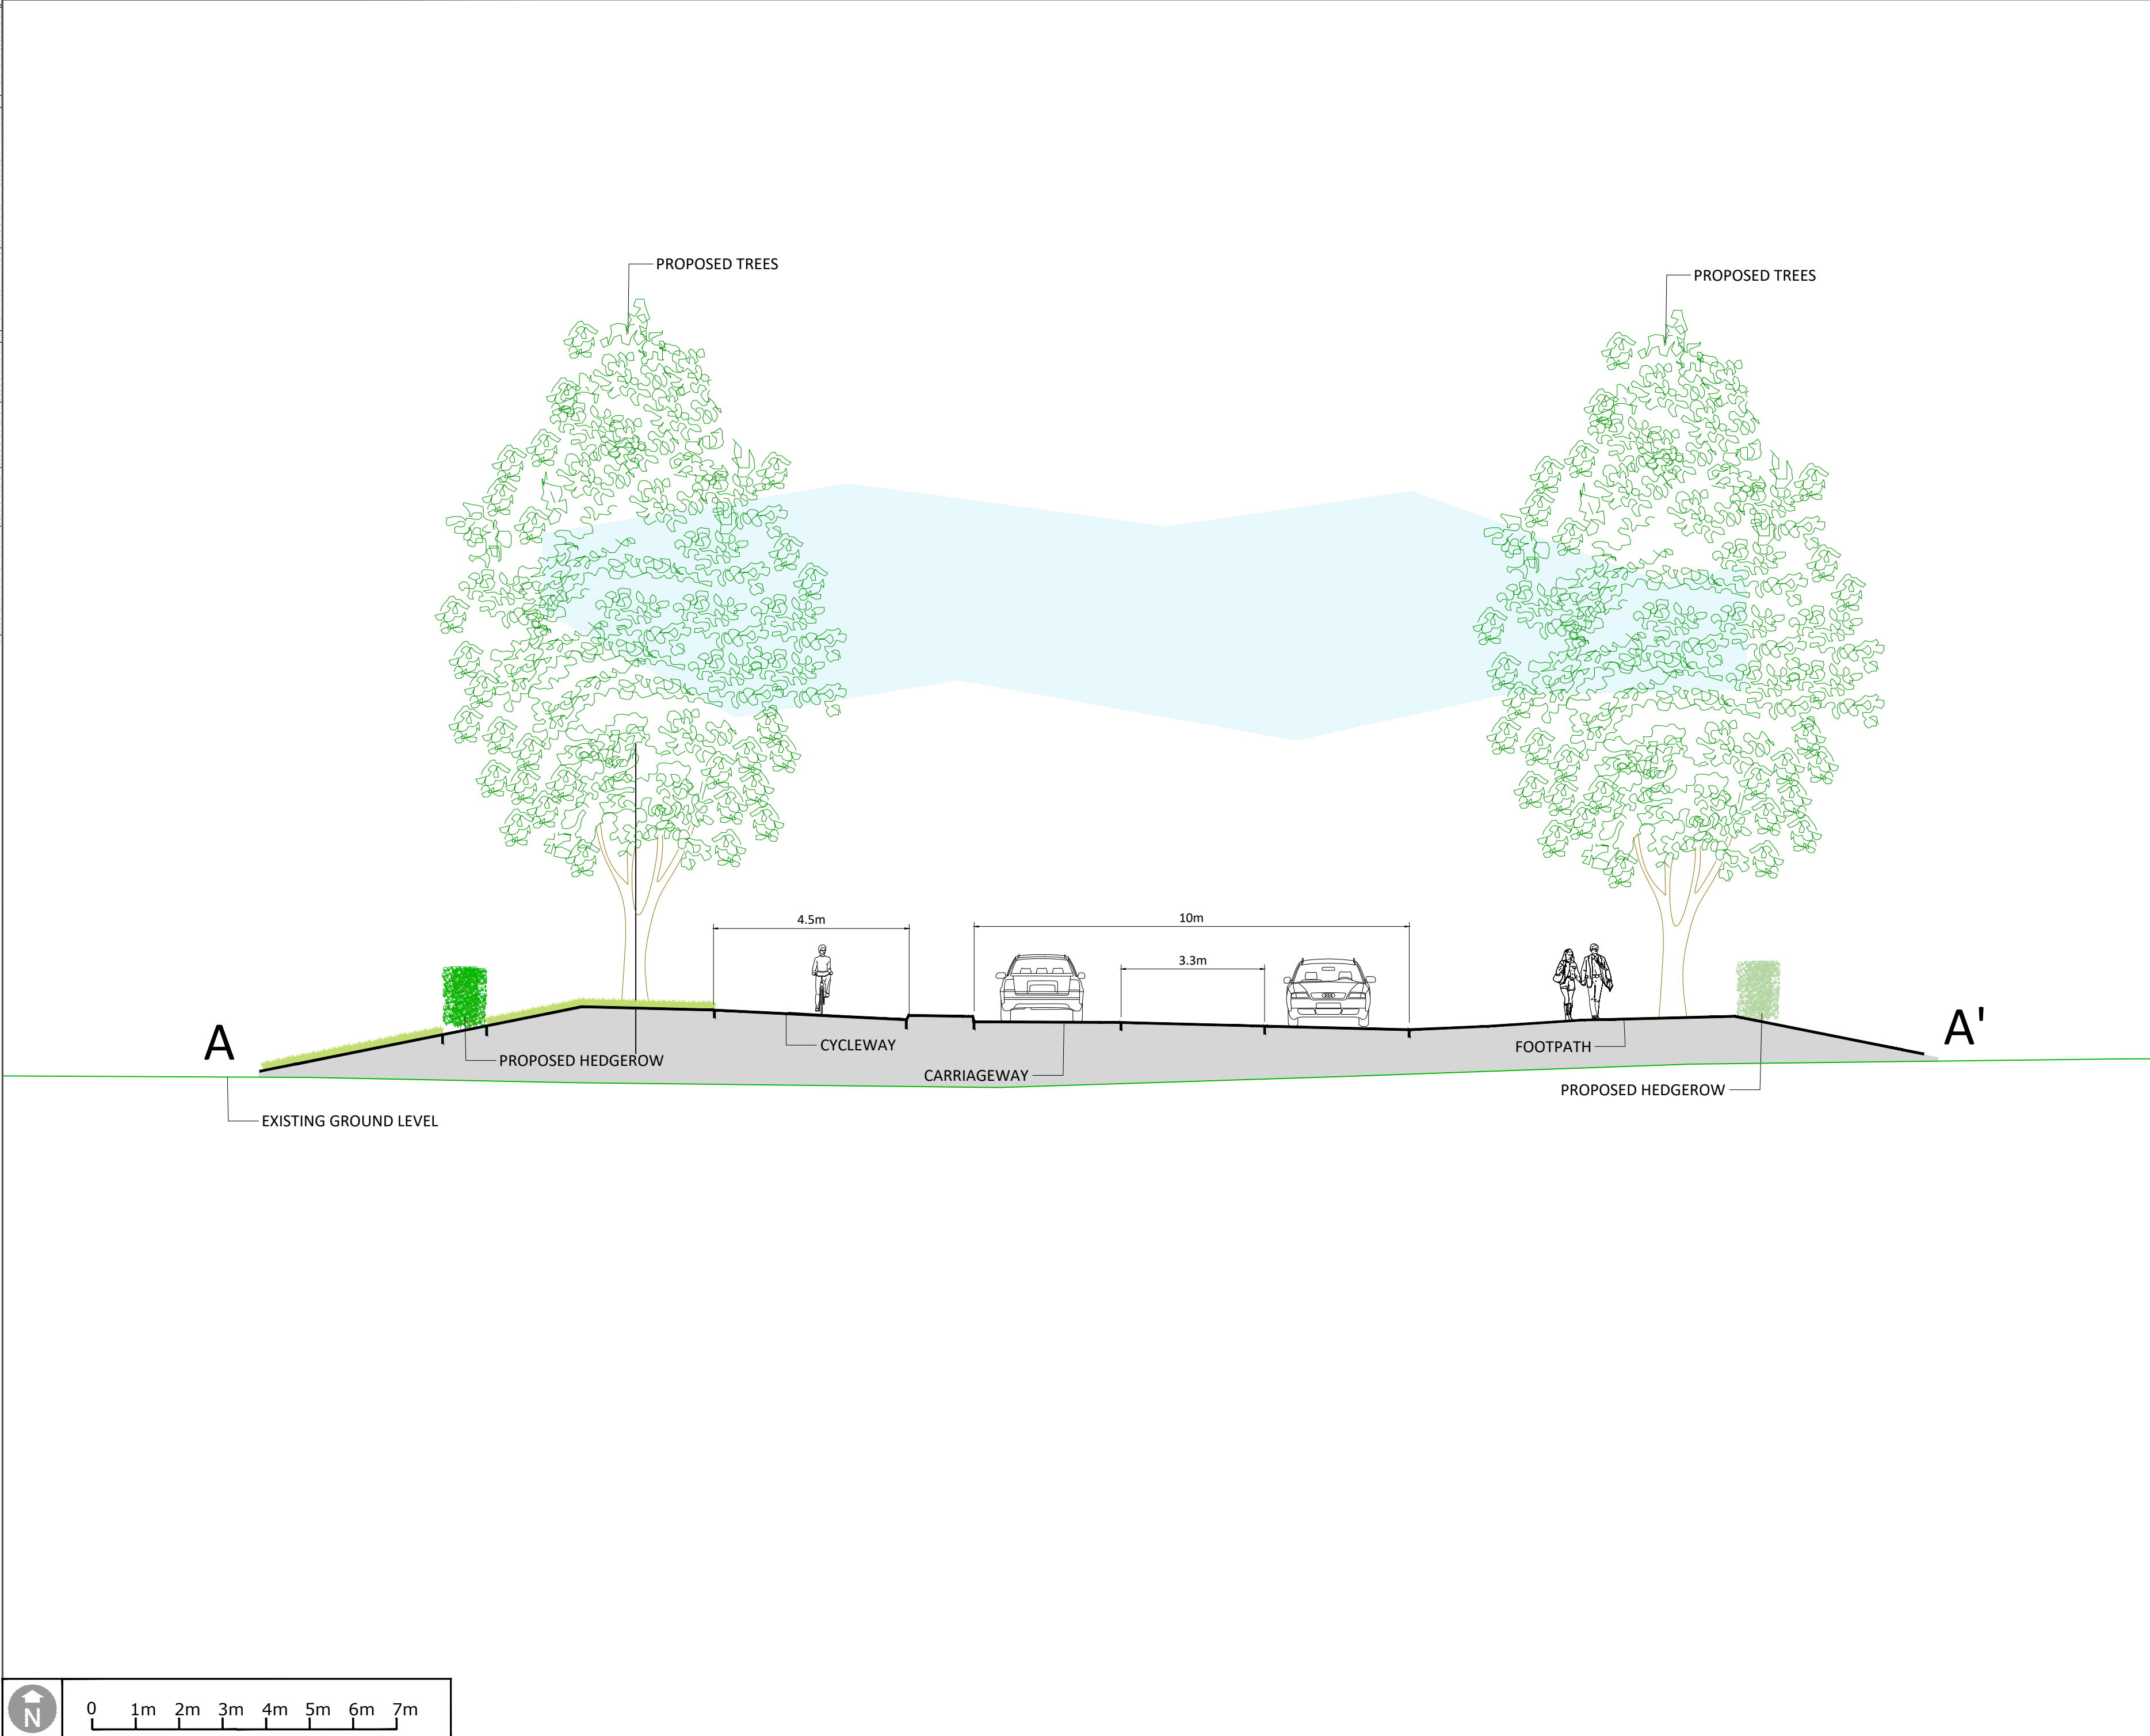

Notes

Related Drawings: DIA Drawing based on
-Glanville: Horsham RMA2 - X Sections

Issue: Drawn by David Jarvis Associates Limited (CROWN COPYRIGHT. ALL RIGHTS RESERVED. 2025 LICENCE NUMBER 0100031). This drawing is for Planning purposes only - Do not use this drawing for Construction. The information contained in the drawing should be used as a guide to the final forms and finishes of the landscape scheme. Any revisions to be approved by the Client and Local Authority

Rev.	Date	Description	Drawn	Checked
P1	22/12/2025	First draft issued to client.	AnB	PG

Status

PLANNING

DAVID JARVIS ASSOCIATES

DAVID JARVIS ASSOCIATES LIMITED
1 Tennyson Street Swindon Wiltshire SN1 5DT
t: 01793 612173
e: mail@davidjarvis.biz
w: www.davidjarvis.biz

Client

LEGAL AND GENERAL (STRATEGIC LAND
NORTH HORSHAM) LIMITED

Project

LAND NORTH OF HORSHAM -
RMA2 EMPLOYMENT LAND

Drawing Title

SECTION AA'

Scale	Sheet Size	Date Plotted
1:100	A2	23/12/2025

Client Ref.	Drawing Ref.	Drawing No.	Version
-	2898-5-2-20	DR-0011	S0-P1

