


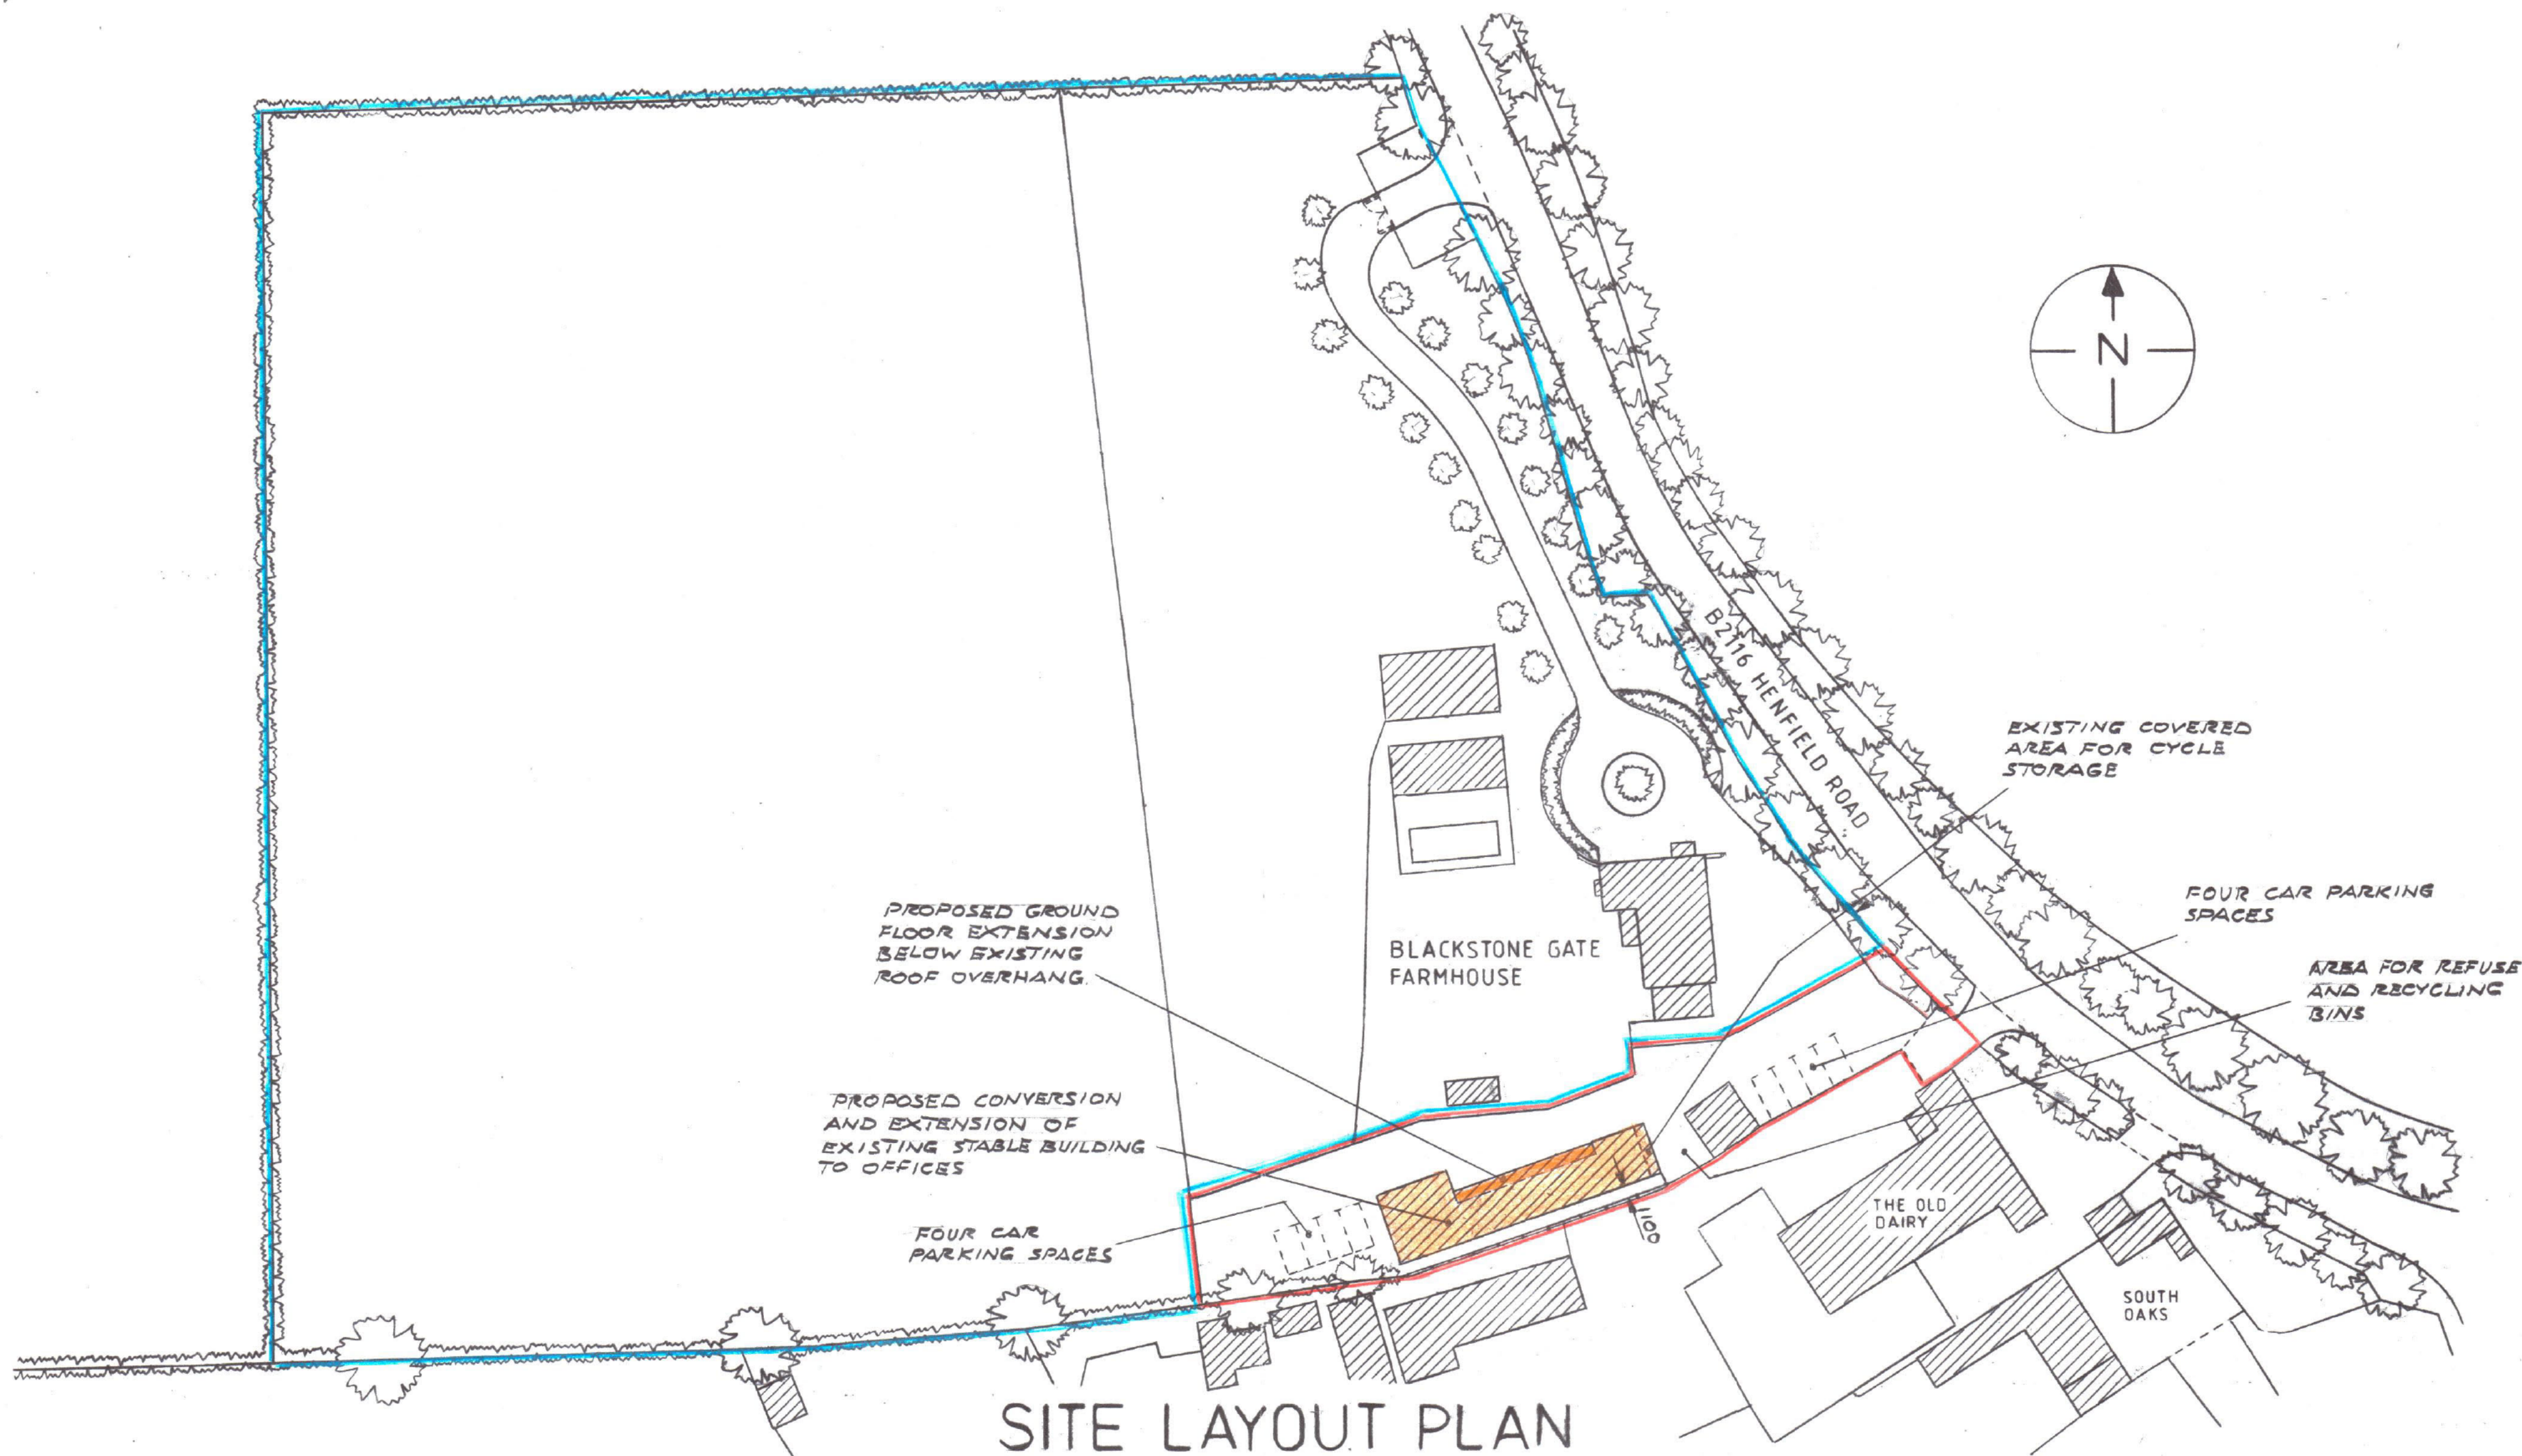

0 10 20 30 40 50
1:500 Metres

Copyright ©

DENRA DESIGN Ltd

Tel: 07973 911 870
denra.design@outlook.com

Reference

DENRA/2037/1 - EXISTING STABLE BUILDING.
DENRA/2037/2 - CONVERSION OF STABLE BUILDING TO OFFICES.
LOCATION PLAN 1:1250

Drawn

Date

March 2026

Sheet Size

A2

Title

SITE LAYOUT PLAN AT BLACKSTONE GATE FARMHOUSE, HENFIELD ROAD, ALBOURNE, WEST SUSSEX, BN6 9JJ.

DIMENSIONS IN MILLIMETRES

Drg No.

DENRA/2037/3

Rev.

A