

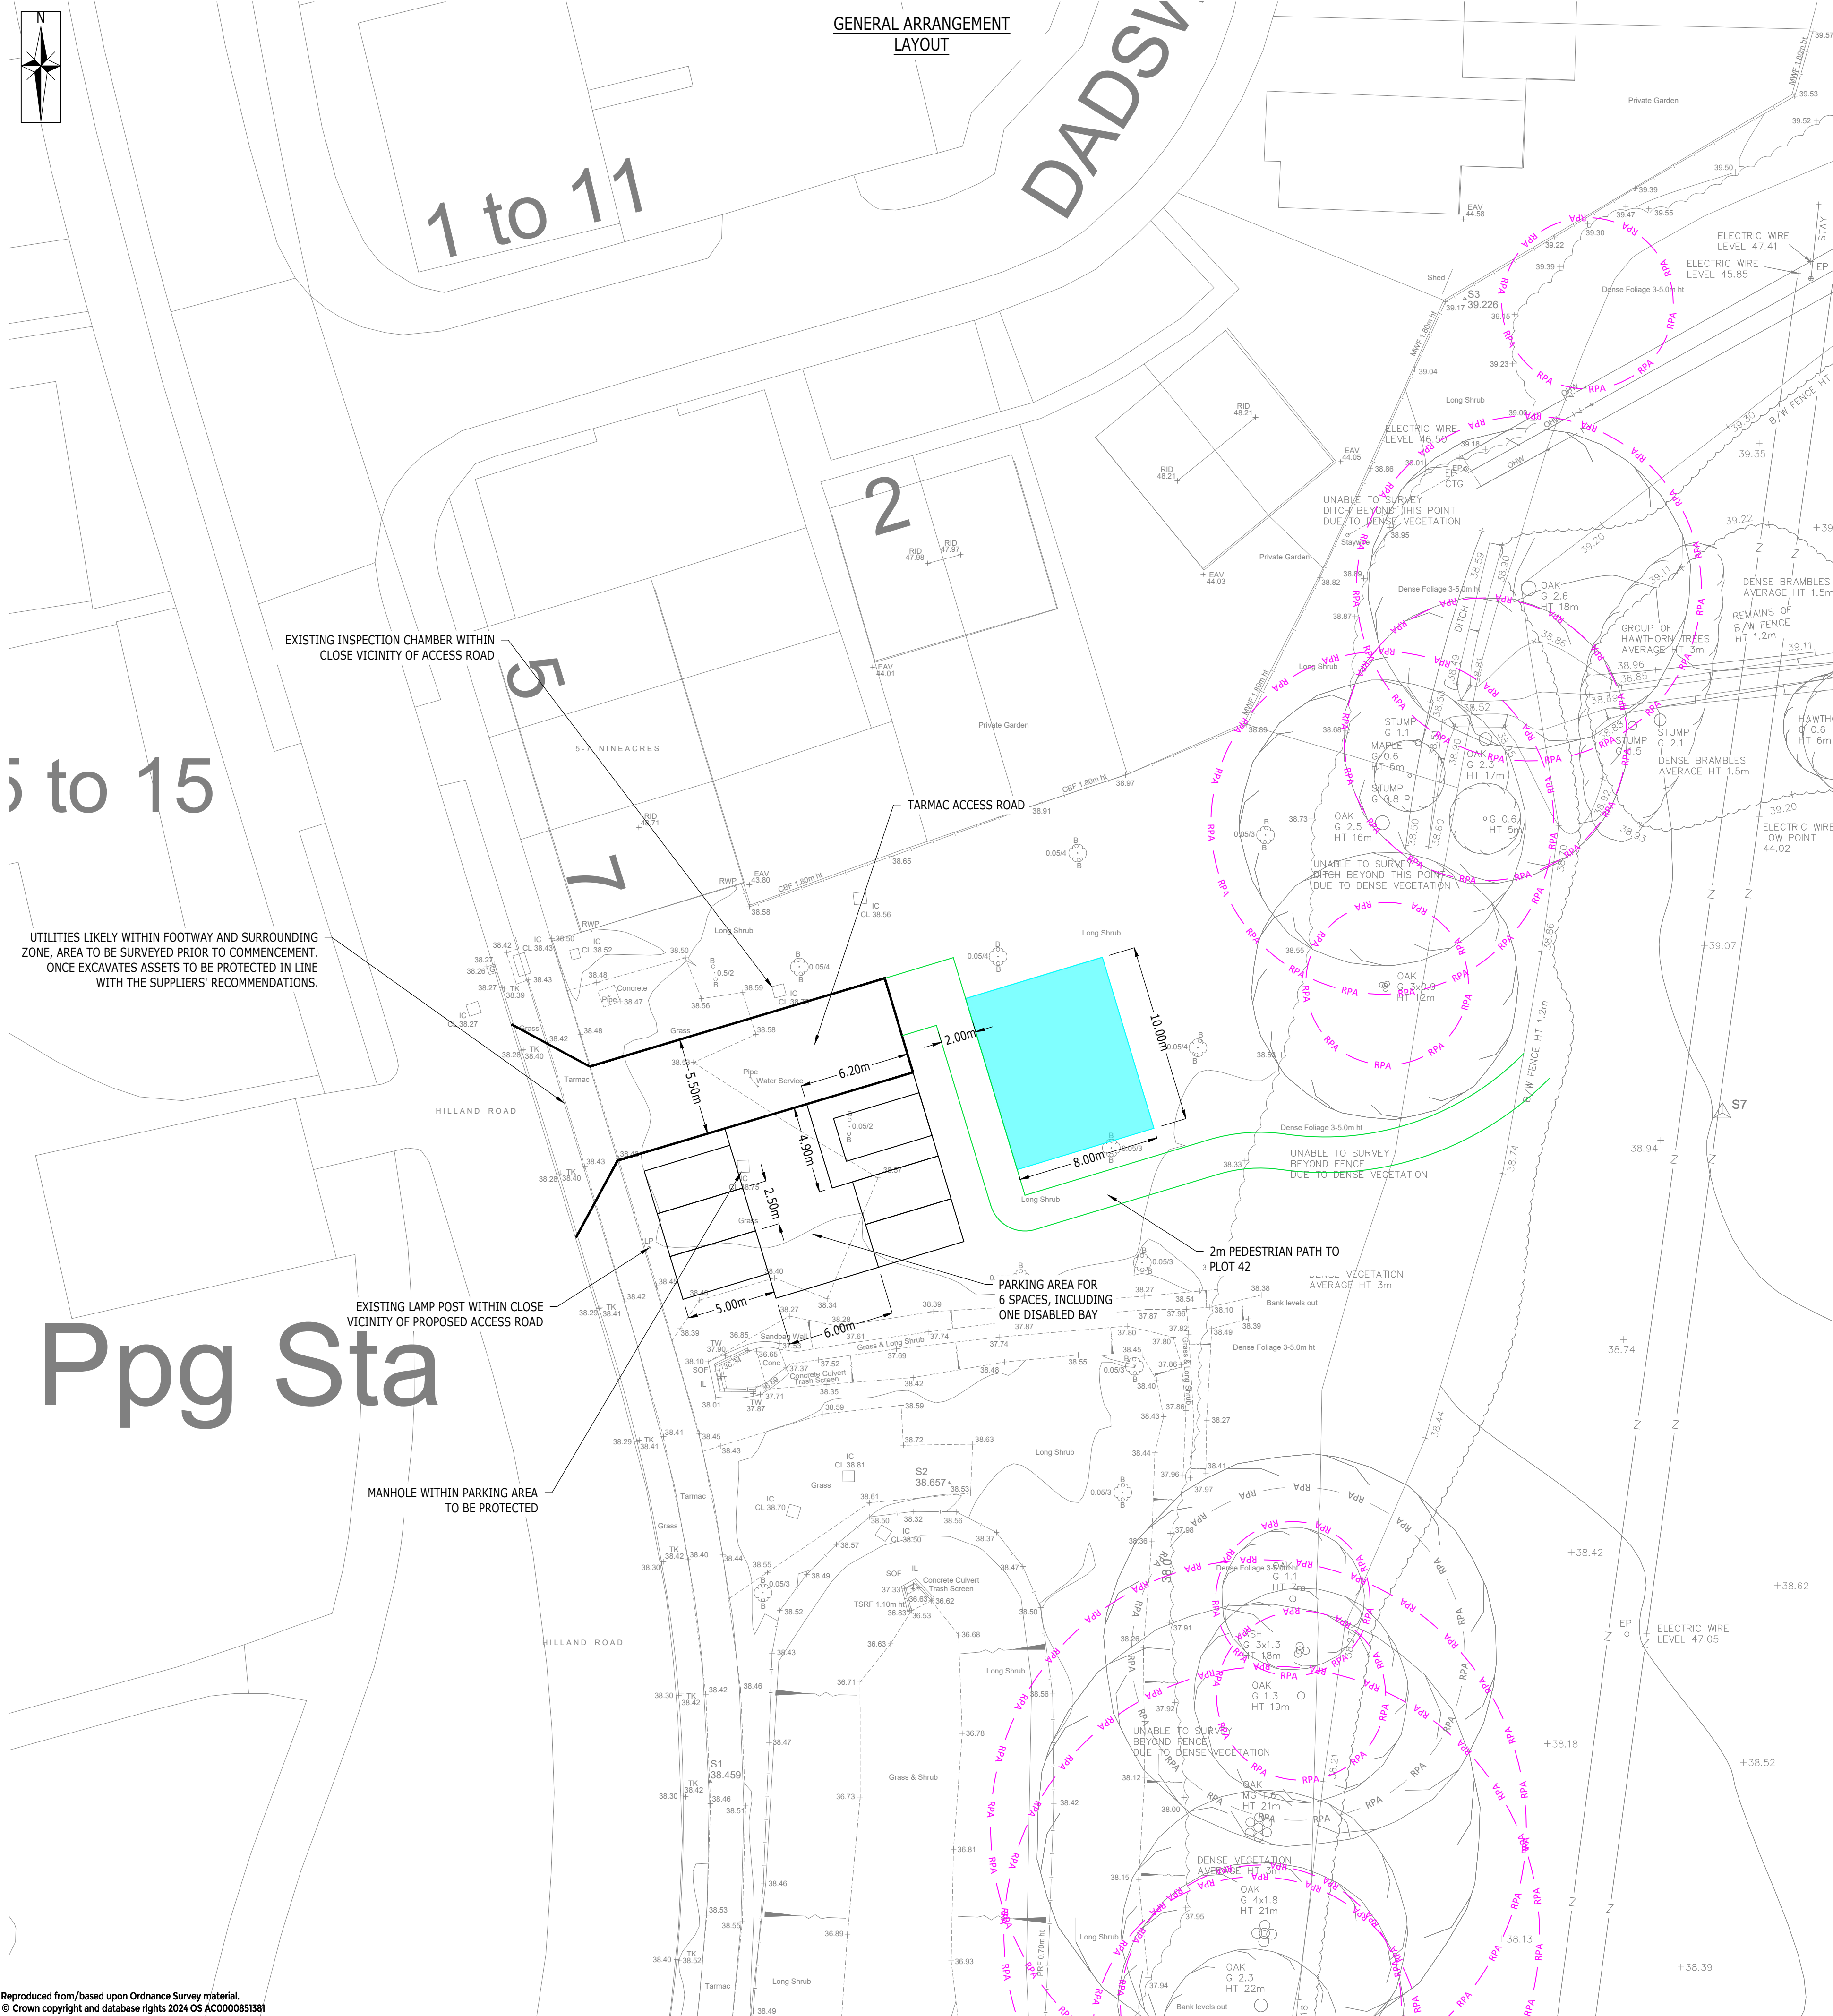


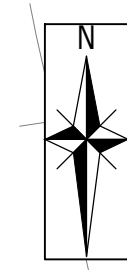


Reproduced from/based upon Ordnance Survey material.
© Crown copyright and database rights 2024 OS AC0000851381





WSCC STANDARD DETAILS

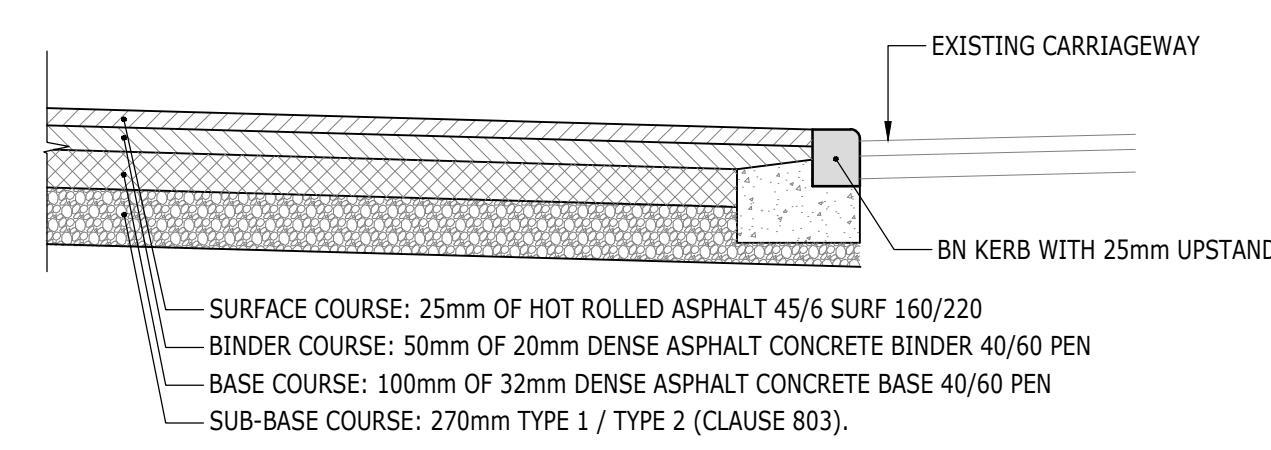

VEHICULAR CROSSOVER TYPE 2 CONSTRUCTION DETAIL
(1:20)

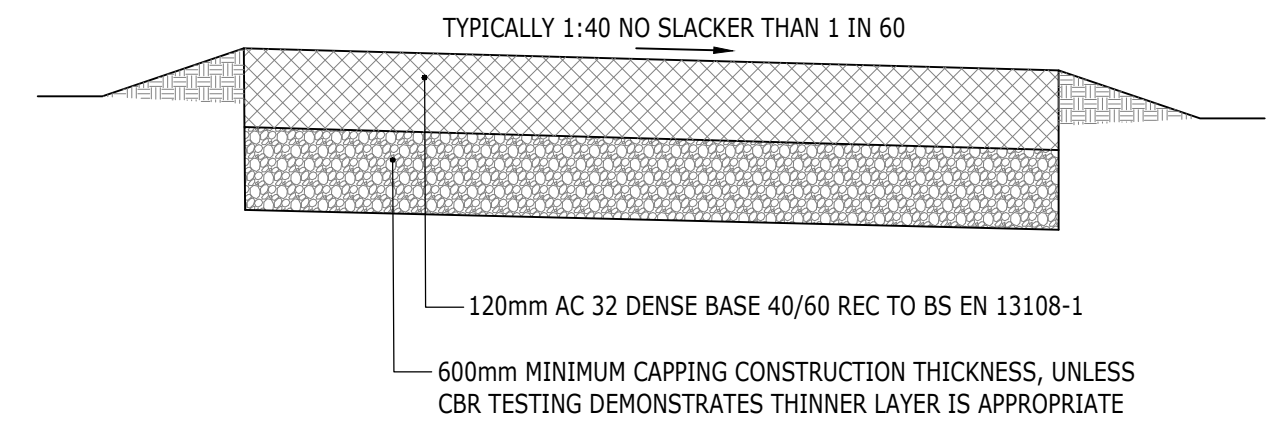

CARRIAGEWAY CONSTRUCTION DETAIL
(1:20)

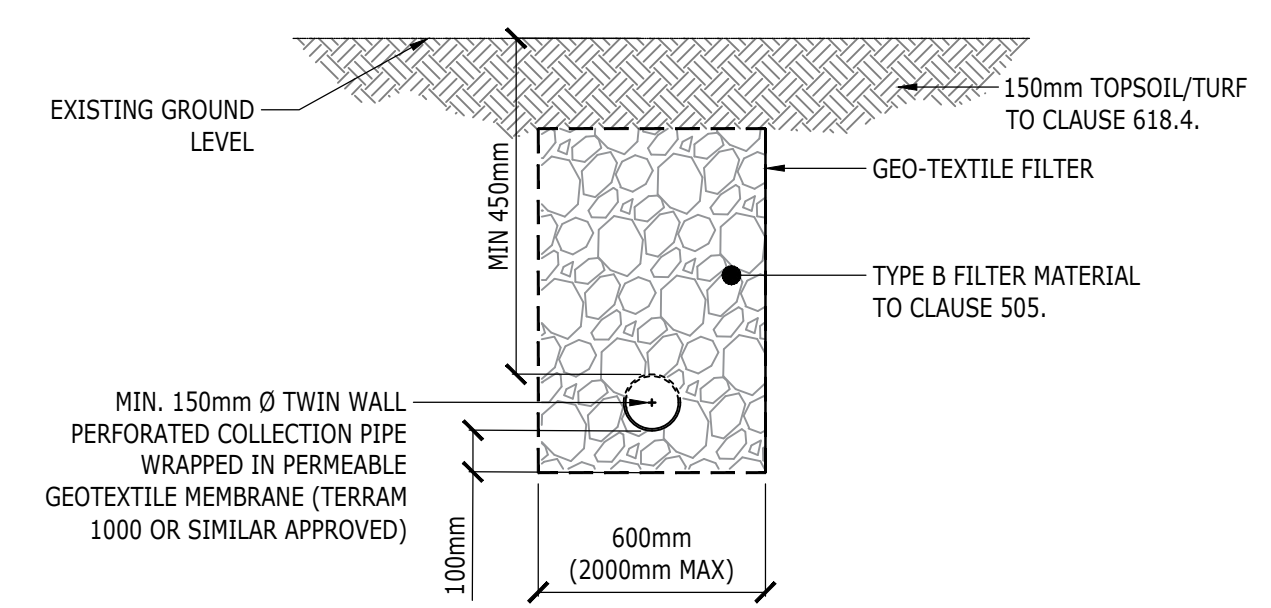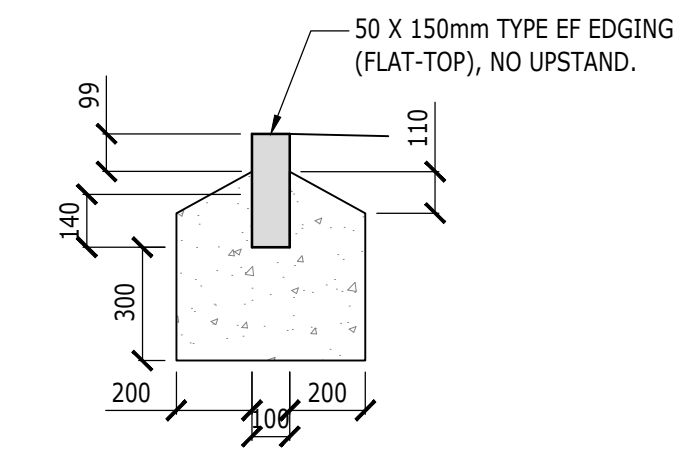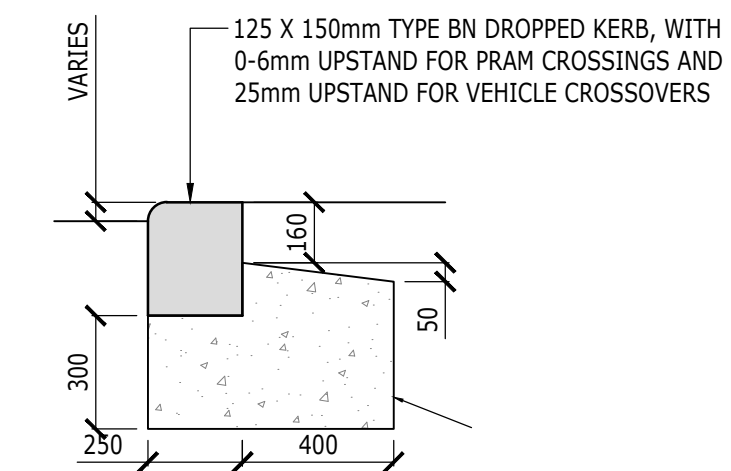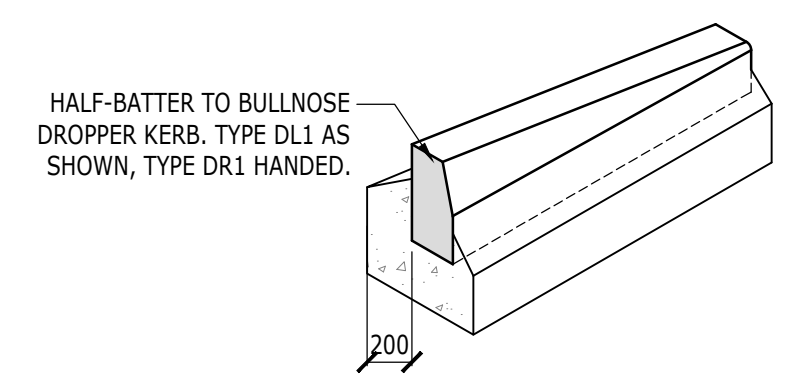

TYPICAL FILTER DRAIN DETAIL
(1:20)

- NOTES:
- THIS DRAWING IS TO BE READ IN CONJUNCTION WITH THE RELEVANT SPECIFICATION, INC. RISK ASSESSMENTS AND ALL OTHER RELATED DRAWINGS ISSUED BY THE ENGINEER.
 - DO NOT SCALE FROM THIS DRAWING. WORK FROM FIGURED DIMENSIONS ONLY.
 - ALL DIMENSIONS SHOWN ON THIS DRAWING ARE IN METRES UNLESS OTHERWISE STATED.
 - ALL DIMENSIONS, LEVELS AND SURVEY GRID CO-ORDINATES ARE TO BE CHECKED ON SITE AND THE ENGINEER NOTIFIED IMMEDIATELY OF ANY DISCREPANCIES PRIOR TO THE COMMENCEMENT OF THE WORKS.
 - NO DEVIATION FROM THE DETAILS SHOWN ON THIS DRAWING IS PERMITTED WITHOUT PRIOR PERMISSION FROM THE ENGINEER.
 - ANY WORKS OUTSIDE RED SITE BOUNDARY ARE FOR INFORMATION PURPOSES ONLY. UNLESS SPECIFICALLY NOTED, ALL WORKS OUTSIDE THE SITE BOUNDARY WILL BE UNDERTAKEN BY OTHERS UNDER A SEPARATE CONTRACT.
 - SUBJECT TO DISCUSSIONS WITH WSCC AND HDC.
 - SUBJECT TO REVIEW OF TREES, LEVELS, ECOLOGY AND DETAILED DESIGN.

E	UPDATED TO REFLECT CLIENT COMMENTS	JE	JE	PR	11.11.25
D	UPDATED TO REFLECT CLIENT COMMENTS	JE	JE	PR	11.11.25
C	UPDATED TO REFLECT CLIENT COMMENTS	JE	JE	PR	07.11.25
B	UPDATED TO REFLECT CLIENT COMMENTS	JE	JE	PR	21.10.25
A	UPDATED TO REFLECT CLIENT COMMENTS	JE	JE	PR	15.10.25
Rev	Description	Drm	Chk	App	Date
Purpose:		Status:			
PRELIMINARY		NOT YET APPROVED			

ARDENT CONSULTING ENGINEERS
AN EMPLOYEE OWNED COMPANY

Third Floor
The Hallmark Building
52-56 Leadenhall Street
London
EC3M 5JE
Tel: 020 7680 4088
Web: www.ardent-ce.co.uk
E-mail: enquiries@ardent-ce.co.uk



Client		BELLWAY HOMES LTD	
Project Title:		DUCKMOOR, EAST BILLINGSHURST	
Drawing Title:		INDICATIVE SALES CABIN	
Drawn by	Checked by	Approved by	Revision
JE	JE	PR	E
Scale	Date		
1:200@A1	OCTOBER 2025		
Drawing Number		23033711_B-SK04	