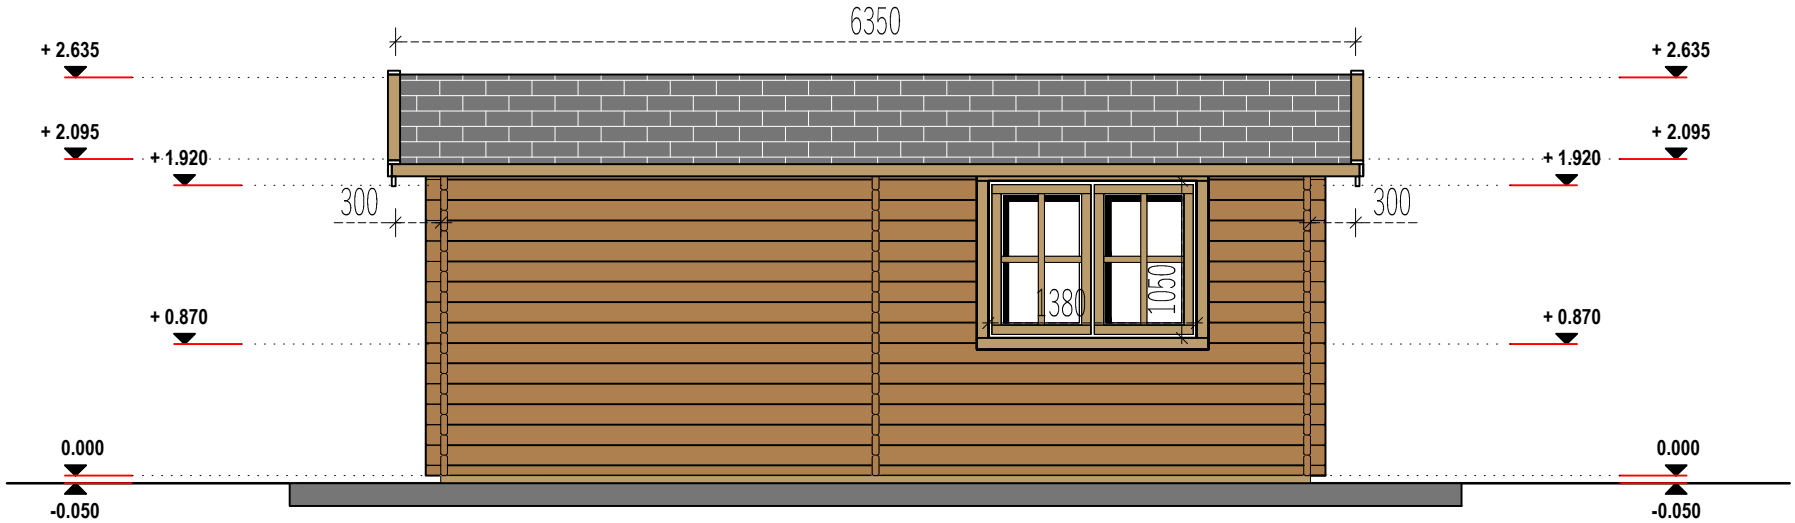

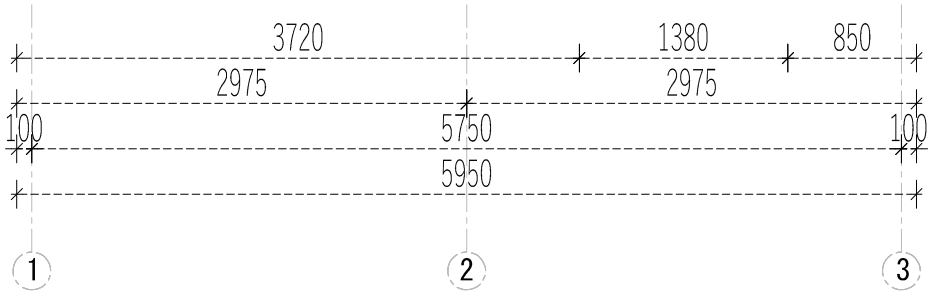

Project Nr.				Interior area	26.65 m²	Wall thickness		44	M.S. Paper size / scale A4 / 1:50
-				Built - up area	27.60 m²	Built height	min	2095	1 cm - 0.50 meter
-	Name	Date		Roof angle	12.80 °		max	2635	0 1.00 m 2.00 m 3.00 m
				Roof area	34.00 m²		▲	745	2 cm 4 cm 6 cm
				Description		FACADE 1-3			

All rights reserved. Any unauthorized changes to the drawing are strictly prohibited.