


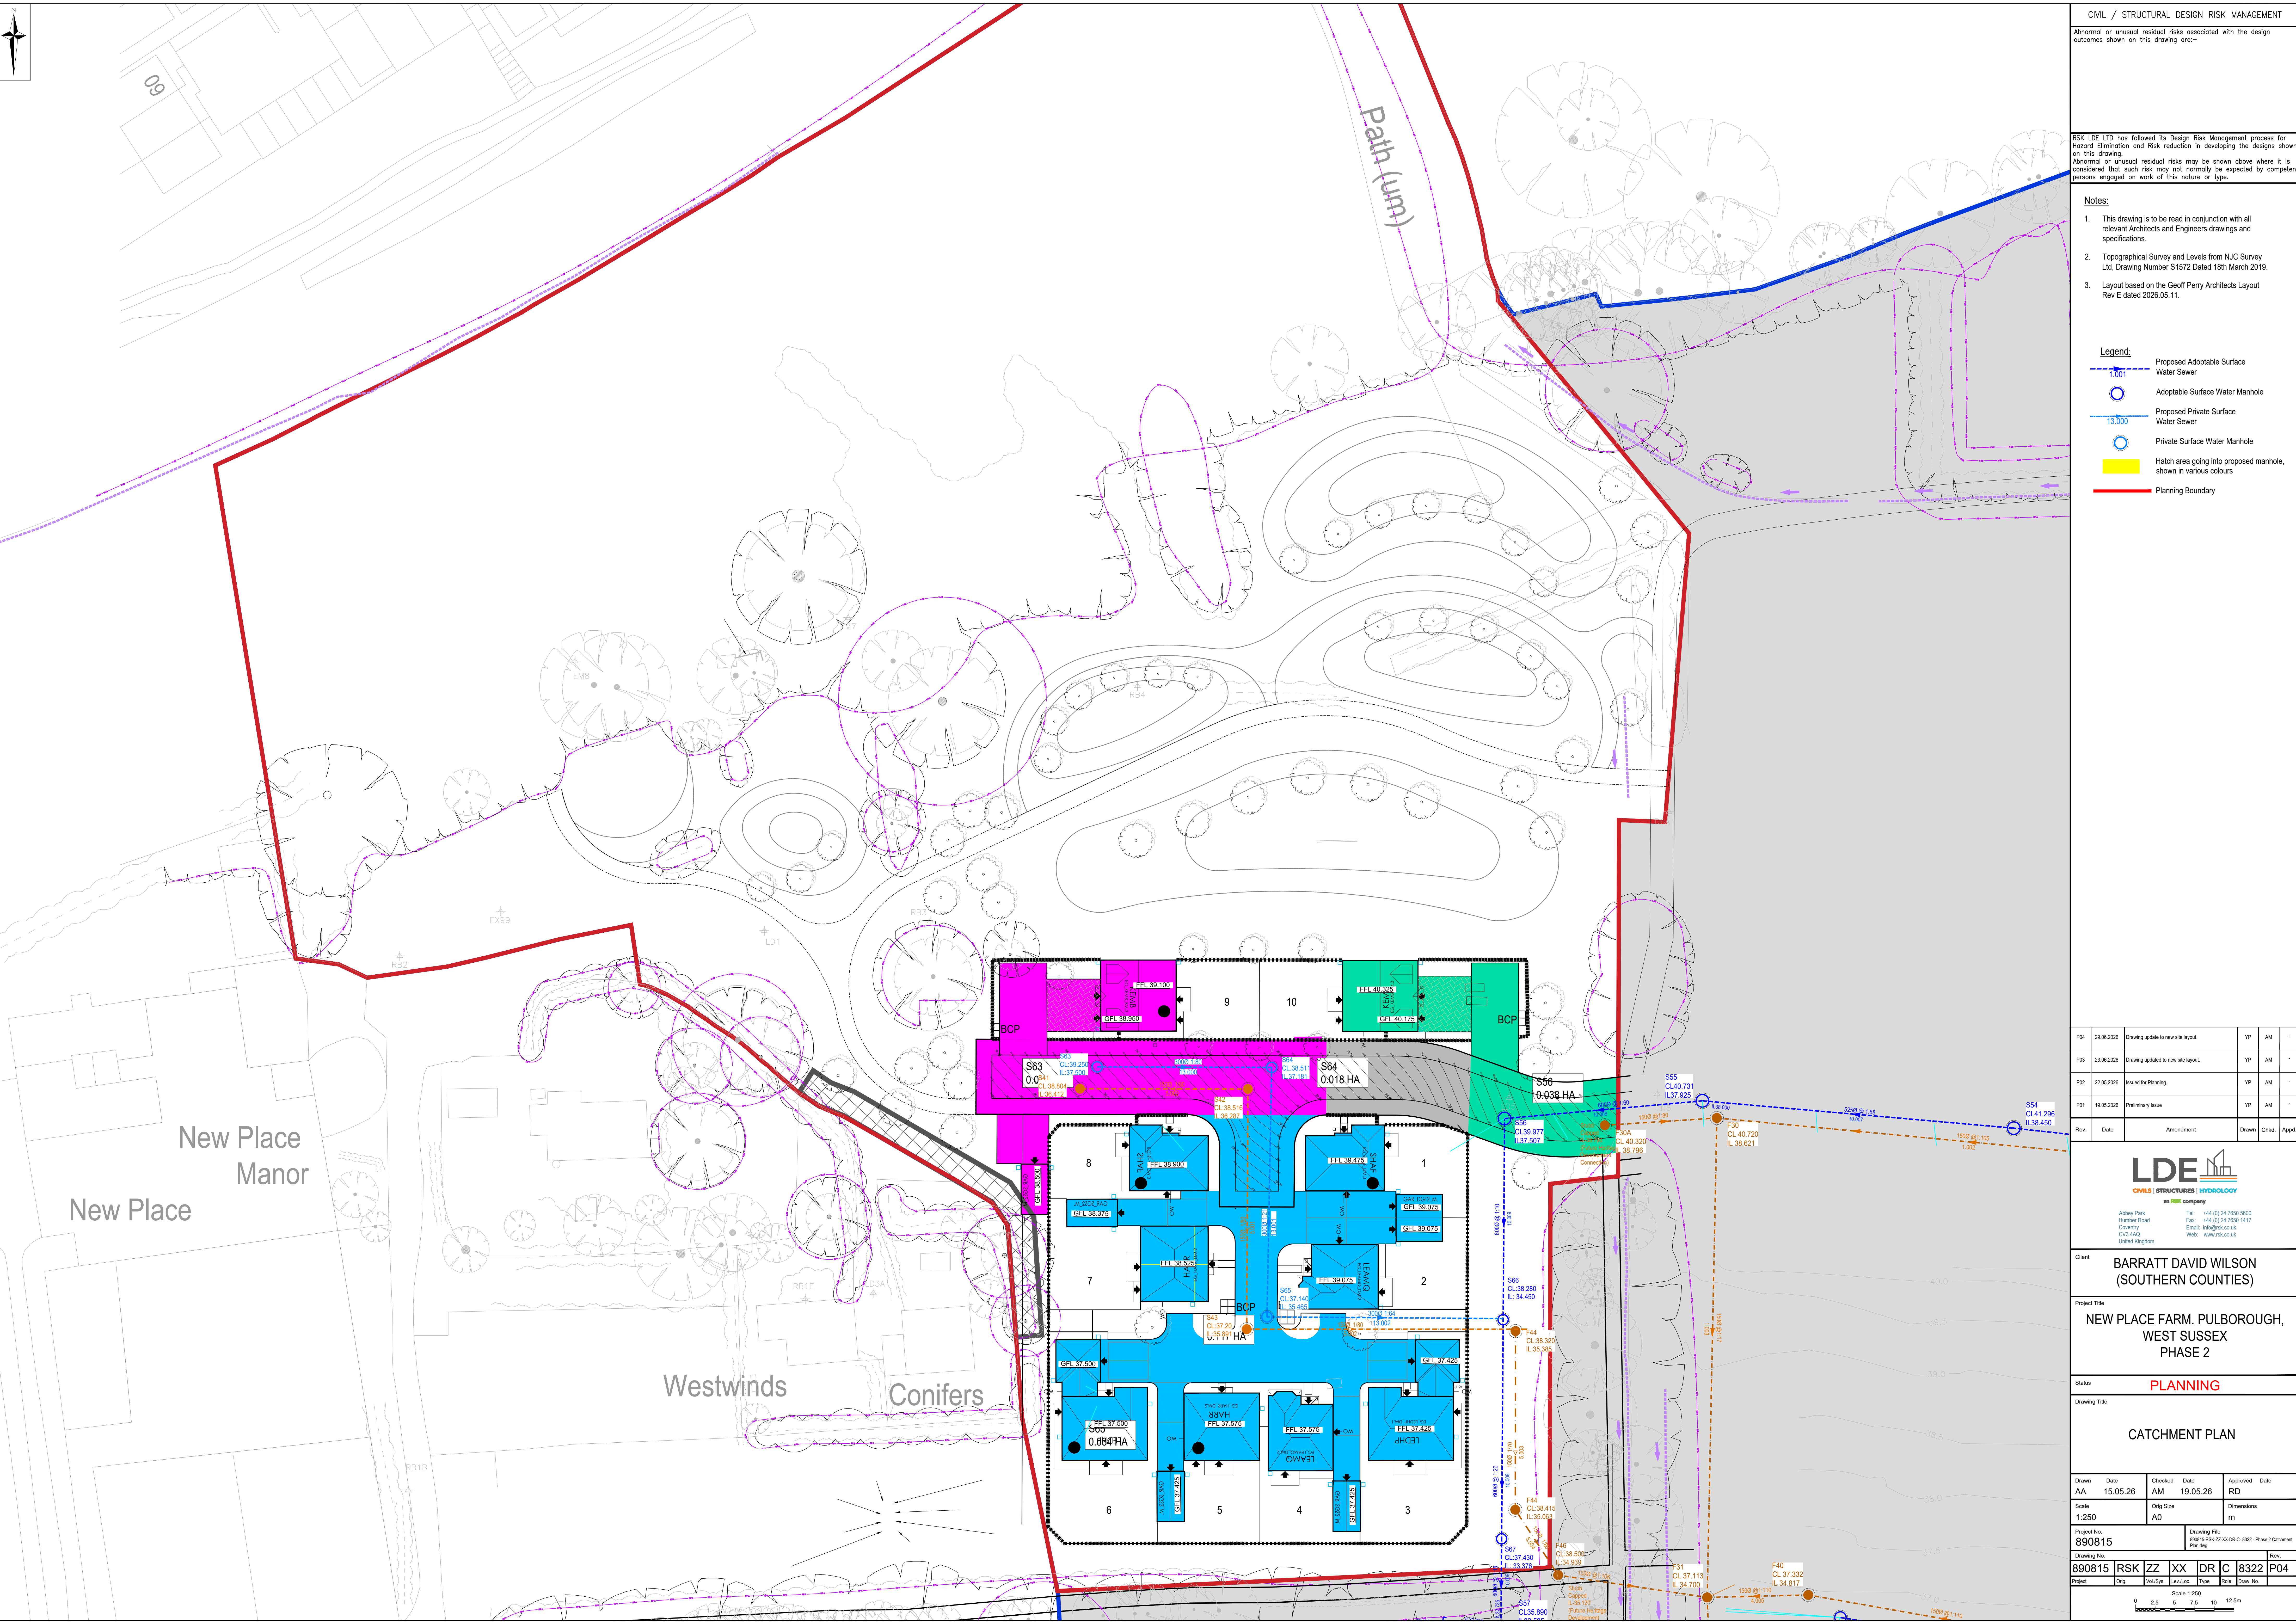

CIVIL / STRUCTURAL DESIGN RISK MANAGEMENT

Abnormal or unusual residual risks associated with the design outcomes shown on this drawing are:-

RSK LDE LTD has followed its Design Risk Management process for Hazard Elimination and Risk reduction in developing the designs shown on this drawing. Abnormal or unusual residual risks may be shown above where it is considered that such risk may not normally be expected by competent persons engaged on work of this nature or type.

Notes:

1. This drawing is to be read in conjunction with all relevant Architects and Engineers drawings and specifications.

2. Topographical Survey and Levels from NJC Survey Ltd, Drawing Number S1572 Dated 18th March 2019.

3. Layout based on the Geoff Perry Architects Layout Rev E dated 2026.05.11.

Legend:

1.001

Proposed Adoptable Surface Water Sewer

13.000

Proposed Private Surface Water Sewer

Private Surface Water Manhole

Hatch area going into proposed manhole, shown in various colours

Planning Boundary

P04

29.08.2026

Drawing update to new site layout.

VP

AM

-

P03

23.08.2026

Drawing updated to new site layout.

YP

AM

-

P02

22.05.2026

Issued for Planning

YP

AM

-

P01

19.05.2026

Preliminary Issue

YP

AM

-

Rev.

Date

Amendment

Drawn

Chk'd

Appt.

LDE

company

CIVILS

STRUCTURES

HYDROLOGY

Abbey Park

Humber Road

Coverly

CY5 4AG

United Kingdom

Tel: +44 (0) 24 7650 5600

Fax: +44 (0) 24 7650 1417

Email: info@lde.co.uk

Web: www.lde.co.uk

Client

BARRATT DAVID WILSON
(SOUTHERN COUNTIES)

Project Title

NEW PLACE FARM, PULBOROUGH,
WEST SUSSEX
PHASE 2

Status

PLANNING

Drawing Title

CATCHMENT PLAN

Drawn

Date

Checked

Date

Approved

Date

AA

15.05.26

AM

19.05.26

RD

Scale

Orig Size

Dimensions

1:250

A0

m

Project No.

Drawing No.

Drawing File

890815

890815

890815-02-03-DR-C-8322-Phase 2 Catchment Plan.dwg

Project

Orig

Vol/Iss

Rev/Iss

Type

Rev

Draw No.

890815

RSK

ZZ

XX

DR

C

8322

P04

0

2.5

5

7.5

10

12.5m