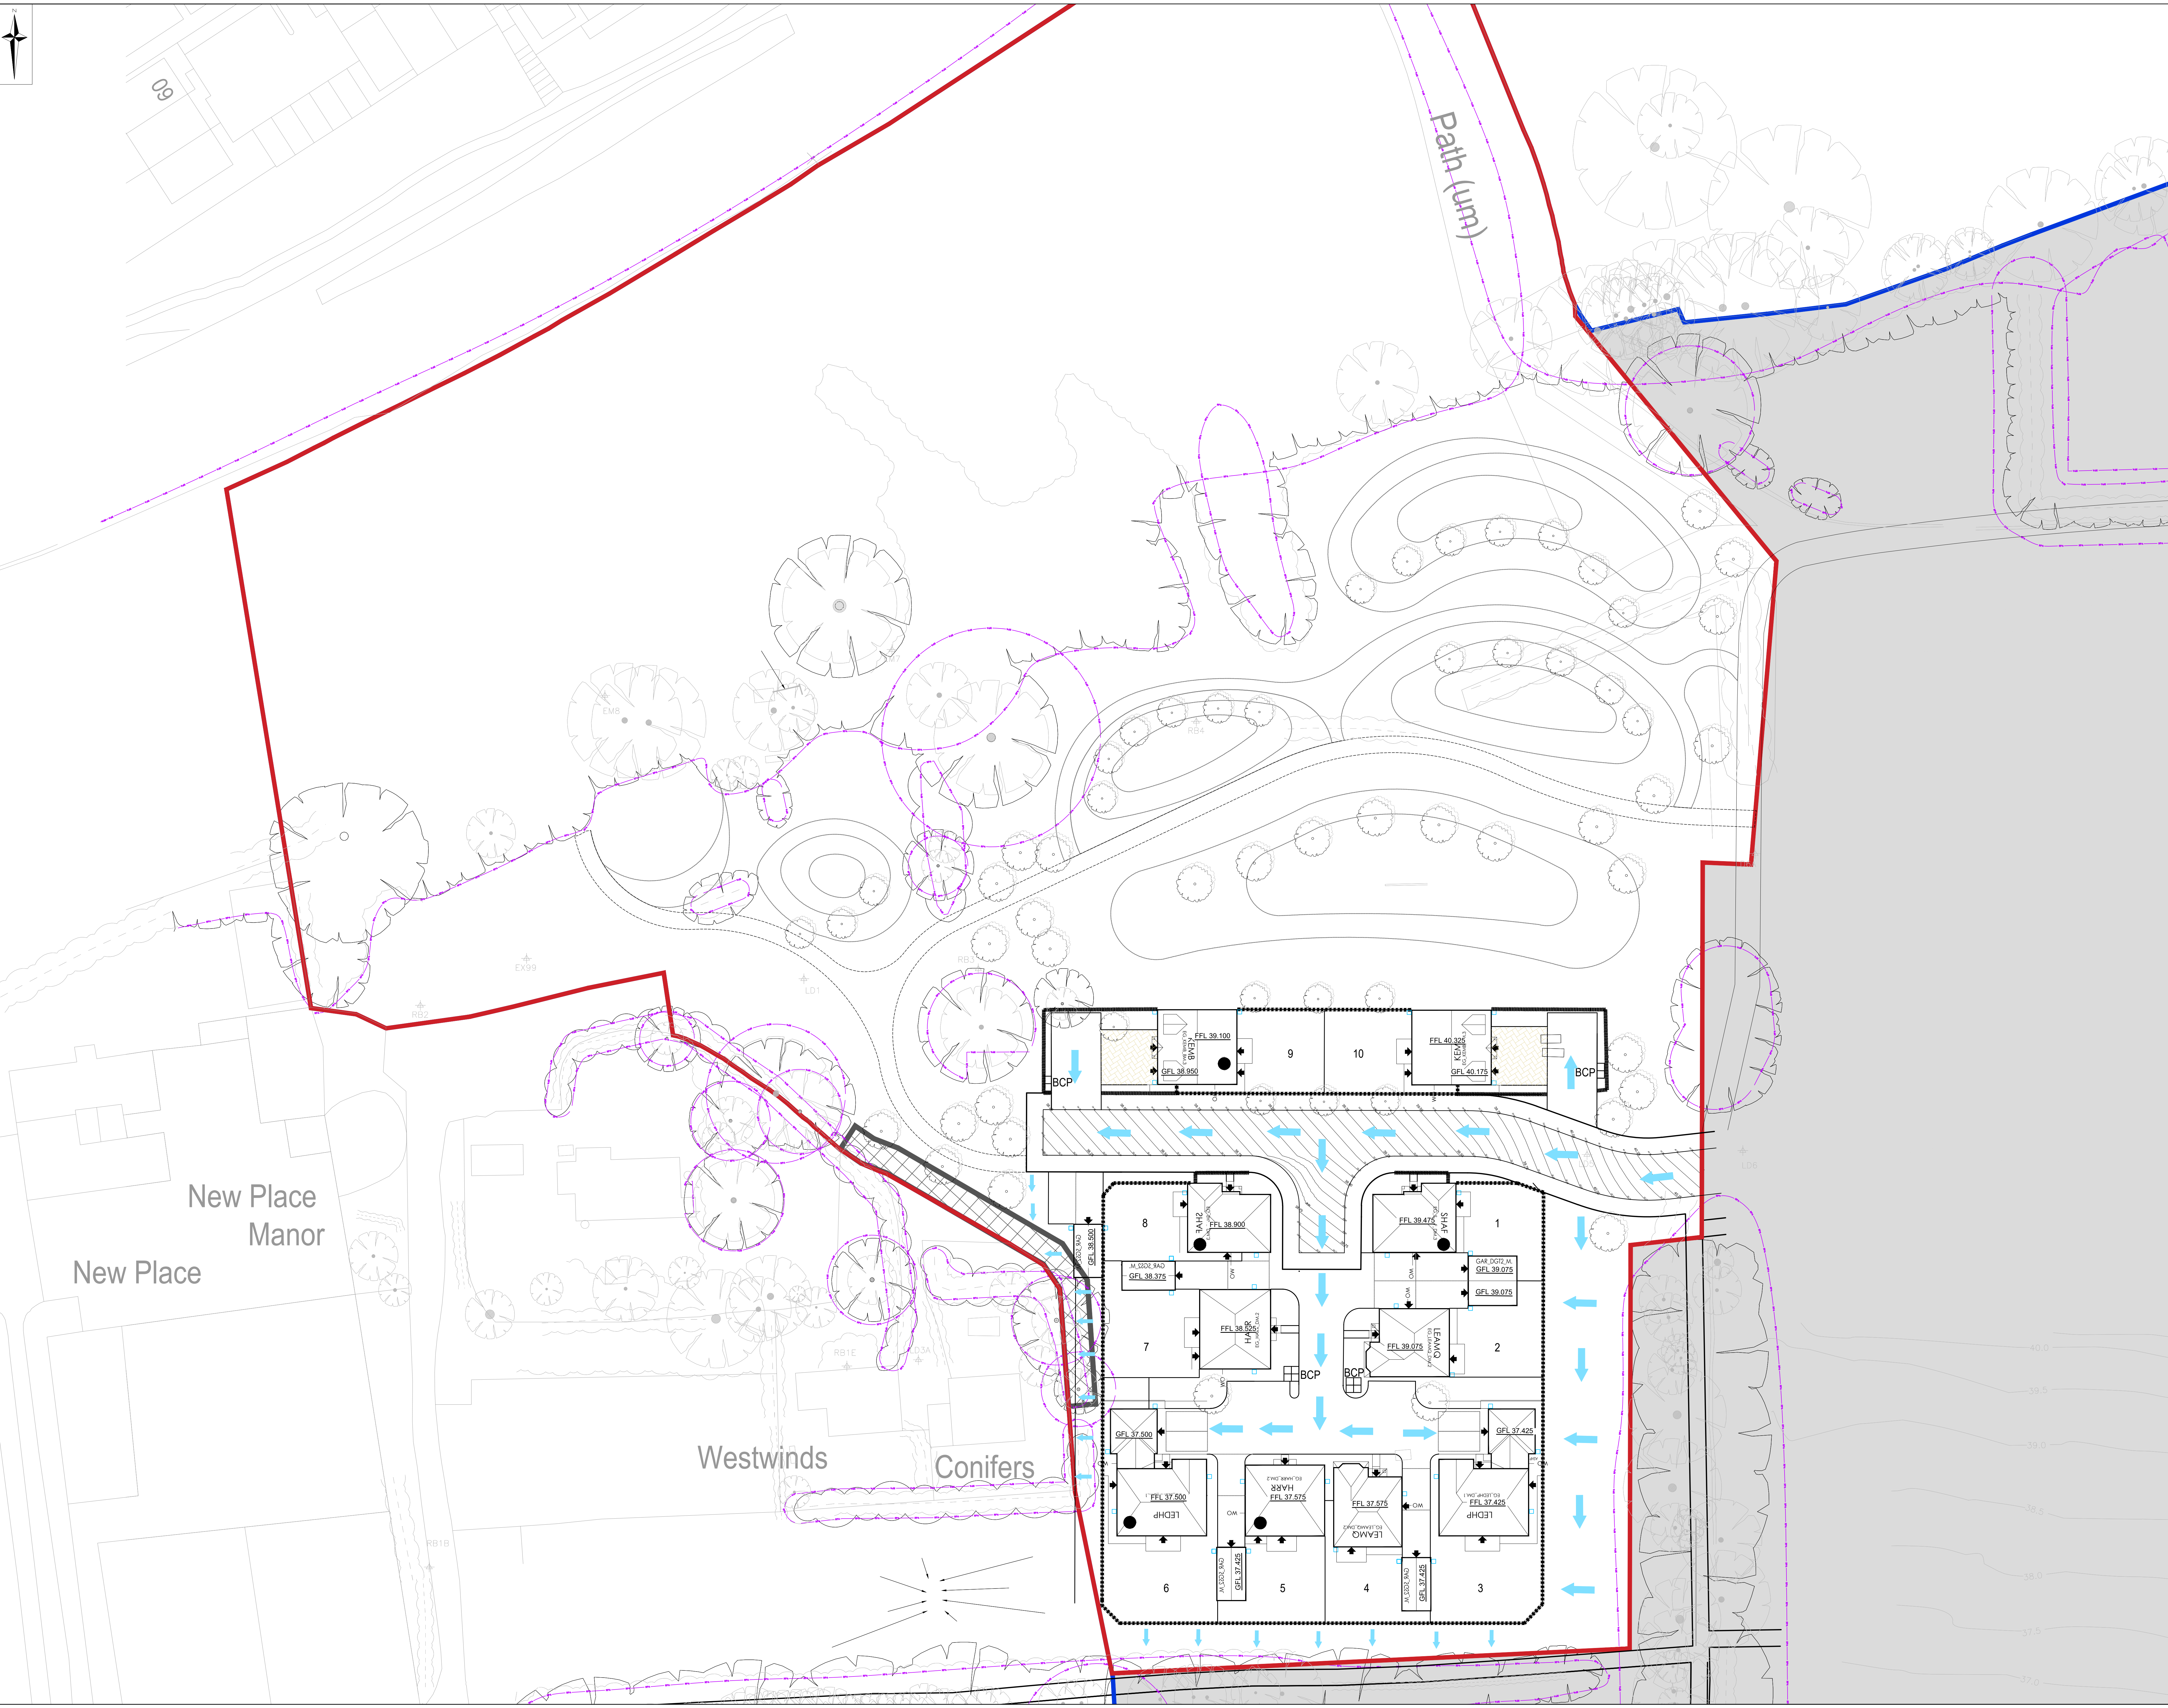


CIVIL / STRUCTURAL DESIGN RISK MANAGEMENT

Abnormal or unusual residual risks associated with the design outcomes shown on this drawing are:-

RSK LDE LTD has followed its Design Risk Management process for Hazard Elimination and Risk reduction in developing the designs shown on this drawing. Abnormal or unusual residual risks may be shown above where it is considered that such risk may not normally be expected by competent persons engaged on work of this nature or type.

Legend:

Site Boundary

Overland Flow Route

P03	29.08.2026	Drawing update to new site layout.	YP	AM	-
P02	22.05.2026	Issued for Planning	YP	AM	-
P01	19.05.2026	Preliminary Issue	YP	AM	-
Rev.	Date	Amendment	Drawn	Chkd	Appd.

LDE

company

CIVILS | STRUCTURES | HYDROLOGY

Abbey Park
Humber Road
Coveyville
CV9 4AG
United Kingdom

Tel: +44 (0) 24 7650 5000
Fax: +44 (0) 24 7650 1417
Email: info@lde.co.uk
Web: www.lde.co.uk

Client

BARRATT DAVID WILSON
(SOUTHERN COUNTIES)

Project Title

NEW PLACE FARM, PULBOROUGH,
WEST SUSSEX
PHASE 2

Status

PLANNING

Drawing Title

OVERLAND FLOW ROUTE

Drawn	Date	Checked	Date	Approved	Date
AA		AM		AM	07.04.26
Scale	Orig Size	Dimensions			
1:250	A0	m			

Project No.

890815

Drawing File

890815-02-03-DR-C-8324-Phase 1 Overland Flow Route.dwg

Drawing No.	890815	RD	ZZ	XX	DR	C	8324	P03
Project	Orig	Vol/Iss	Rev/Iss	Type	Rev	Draw No.		

0 2.5 5 7.5 10 12.5m

Scale 1:250