


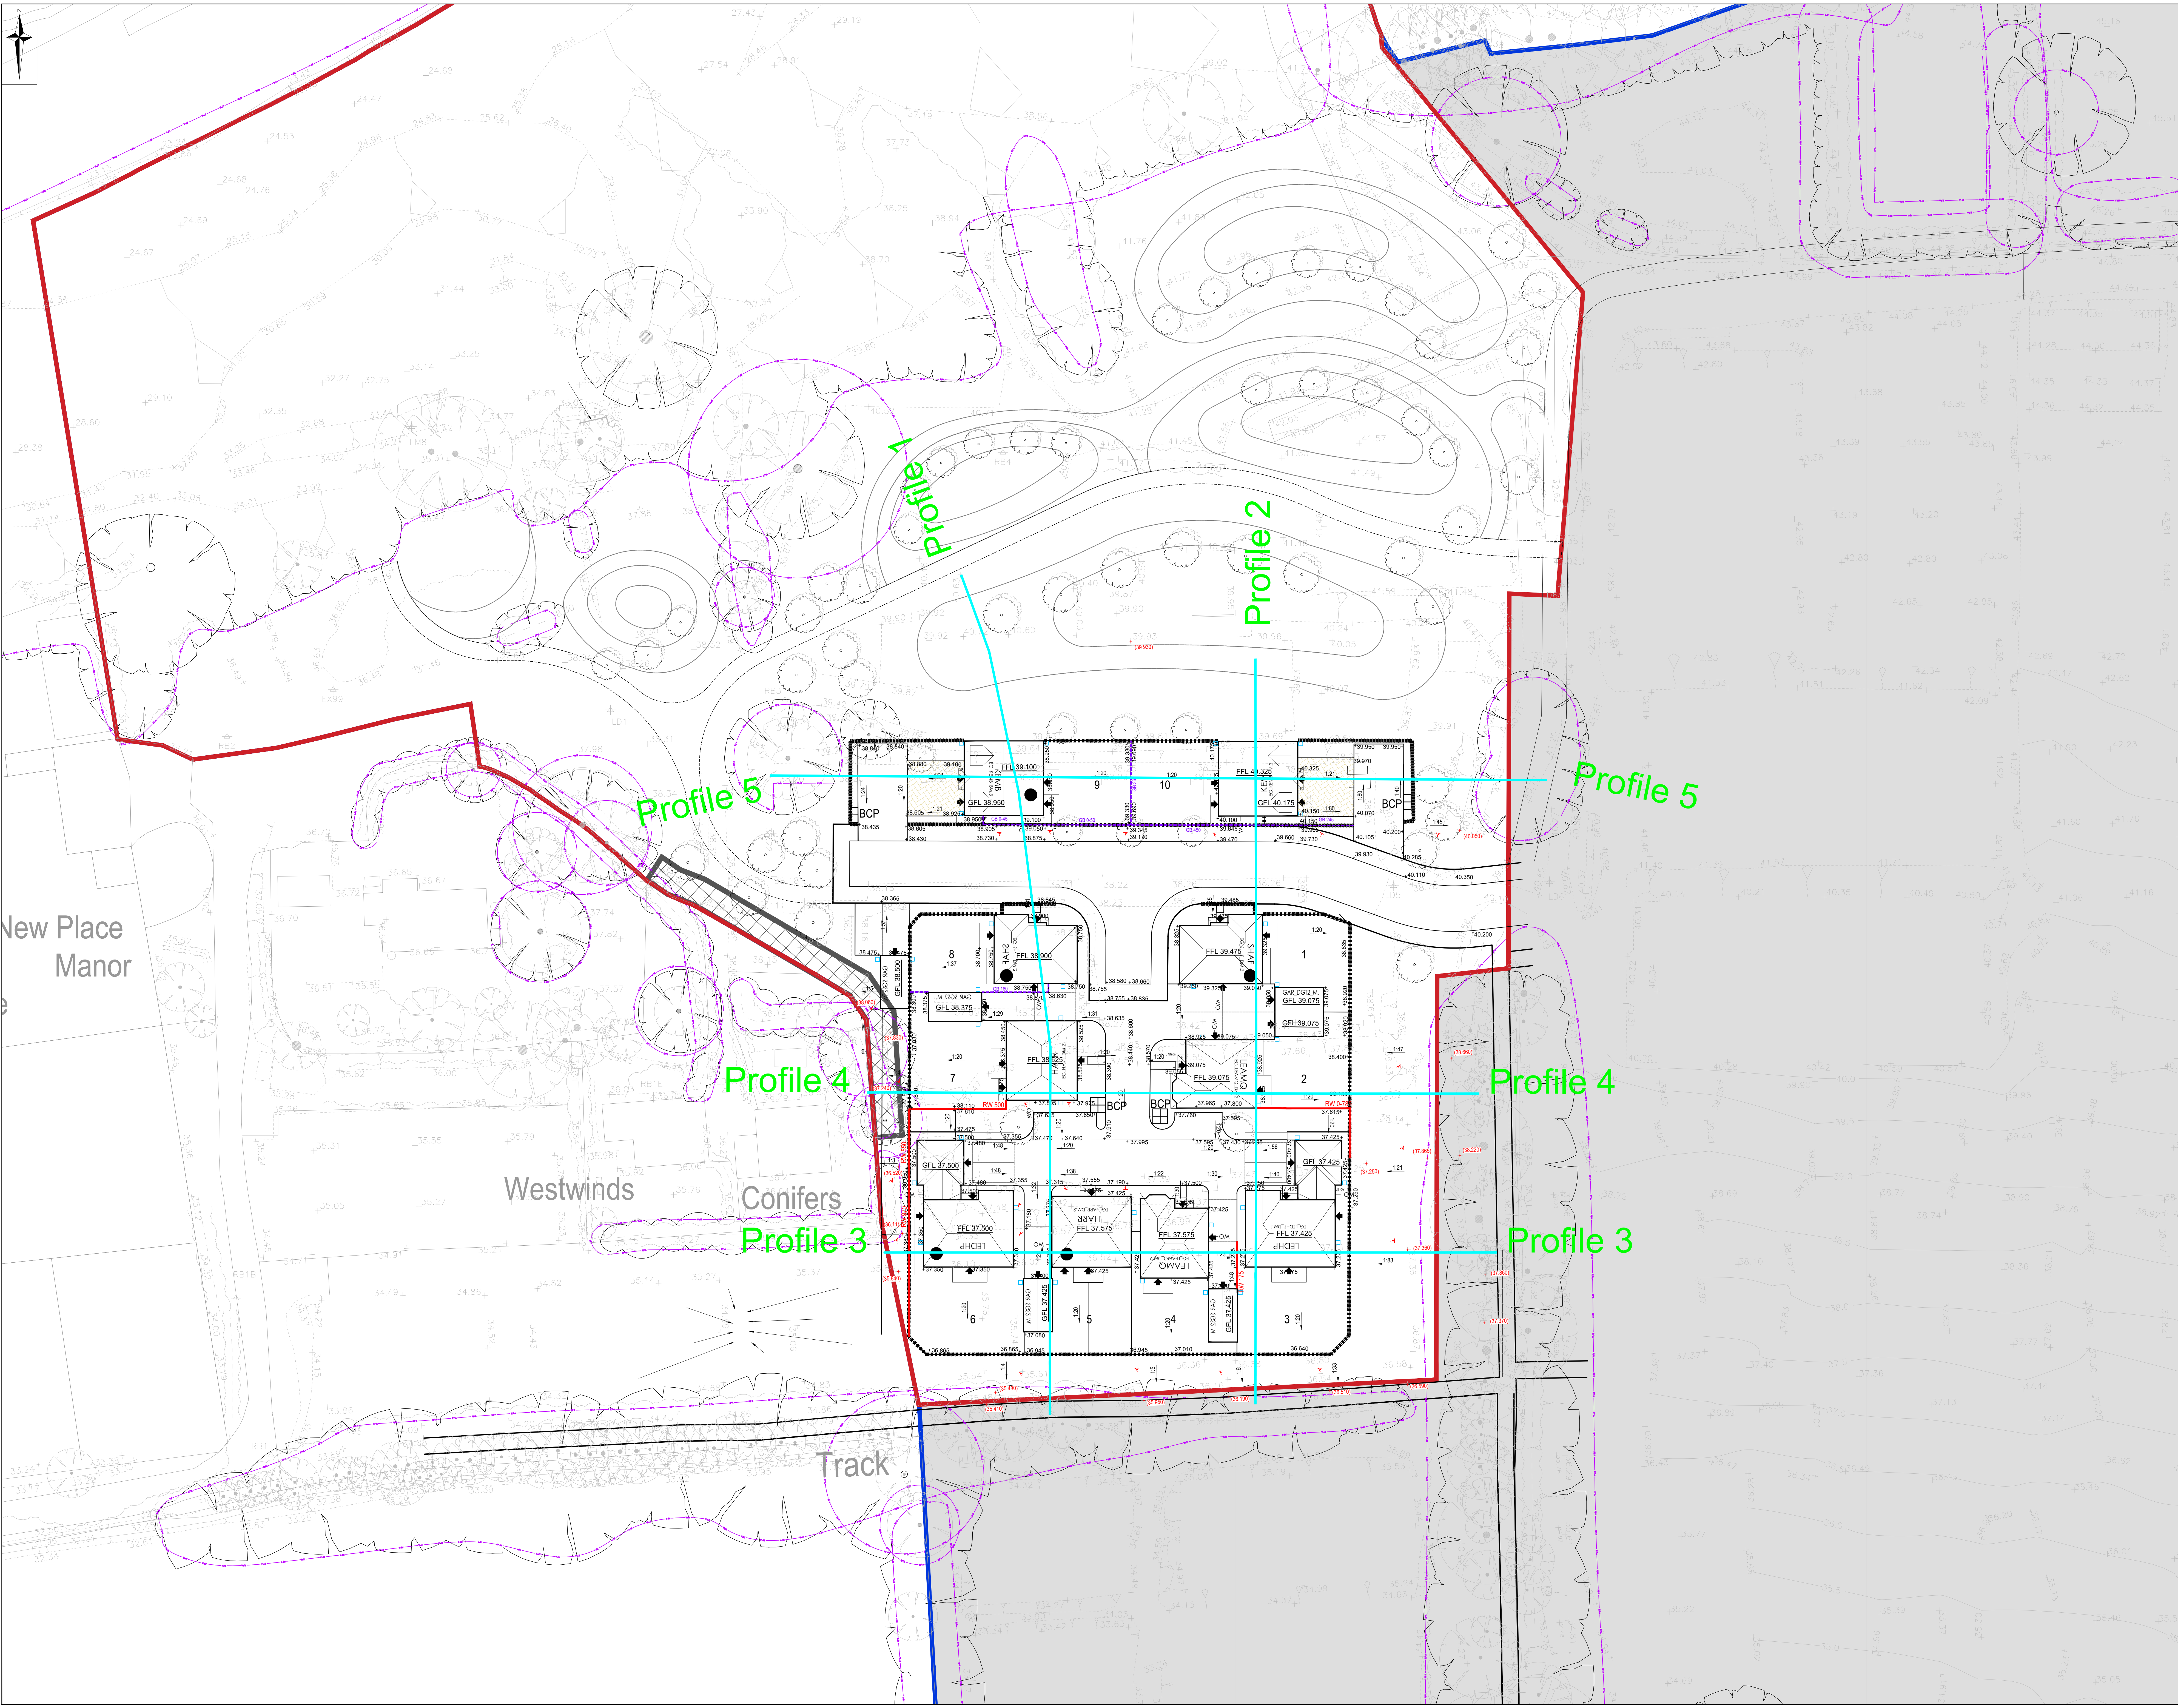

CIVIL / STRUCTURAL DESIGN RISK MANAGEMENT

Abnormal or unusual residual risks associated with the design outcomes shown on this drawing are:-

RSK LDE LTD has followed its Design Risk Management process for Hazard Elimination and Risk reduction in developing the designs shown on this drawing. Abnormal or unusual residual risks may be shown above where it is considered that such risk may not normally be expected by competent persons engaged on work of this nature or type.

Notes:

1. This drawing is to be read in conjunction with all relevant Architects and Engineers drawings and specifications.

2. Topographical Survey and Levels from NJC Survey Ltd, Drawing Number S1572 Dated 18th March 2019

3. Layout based on Geoff Perry Associates Drawing Layout Rev E Dated May 2006.

4. Do not scale this drawing.

5. This drawing is to be read in conjunction with all other relevant engineers, architects and specialist design drawings and details.

6. All dimensions are in meters unless noted otherwise.

P02	20.05.2026	Drawing updated to new site layout.	BS	AM	RD
P01	22.05.2026	Issued for Planning.	ADM	AM	RD
Rev.	Date	Amendment	Drawn	Chk'd	App'd

LDE

CIVILS

STRUCTURES

HYDROLOGY

Abbey Park
Humber Road
Croy 442
United Kingdom

Tel: +44 (0) 24 7650 5000
Fax: +44 (0) 24 7650 1417
Email: info@lde.co.uk
Web: www.lde.co.uk

Client

BARRATT DAVID WILSON
(SOUTHERN COUNTIES)

Project Title

NEW PLACE FARM, PULBOROUGH,
WEST SUSSEX
PHASE 2

Status

PLANNING

Drawing Title

Site Sections 1 of 2

Drawn	Date	Checked	Date	Approved	Date
AOM	21.05.26	AM	-	RD	-
Scale	Orig Size	Orig Size	Orig Size	Orig Size	Orig Size
1:250	A0	A0	A0	A0	A0

Project No.

890815

Drawing File

890815-02-03-DR-C-8022-8023-Phase 2 Site Sections.dwg

Drawing No.	890815	RSK	ZZ	XX	DR	C	8022	P02
Project	Orig	Val/Rev	Rev/Rev	Type	Rev	Rev	Rev	Rev

0

2.5

5

7.5

10

12.5m