


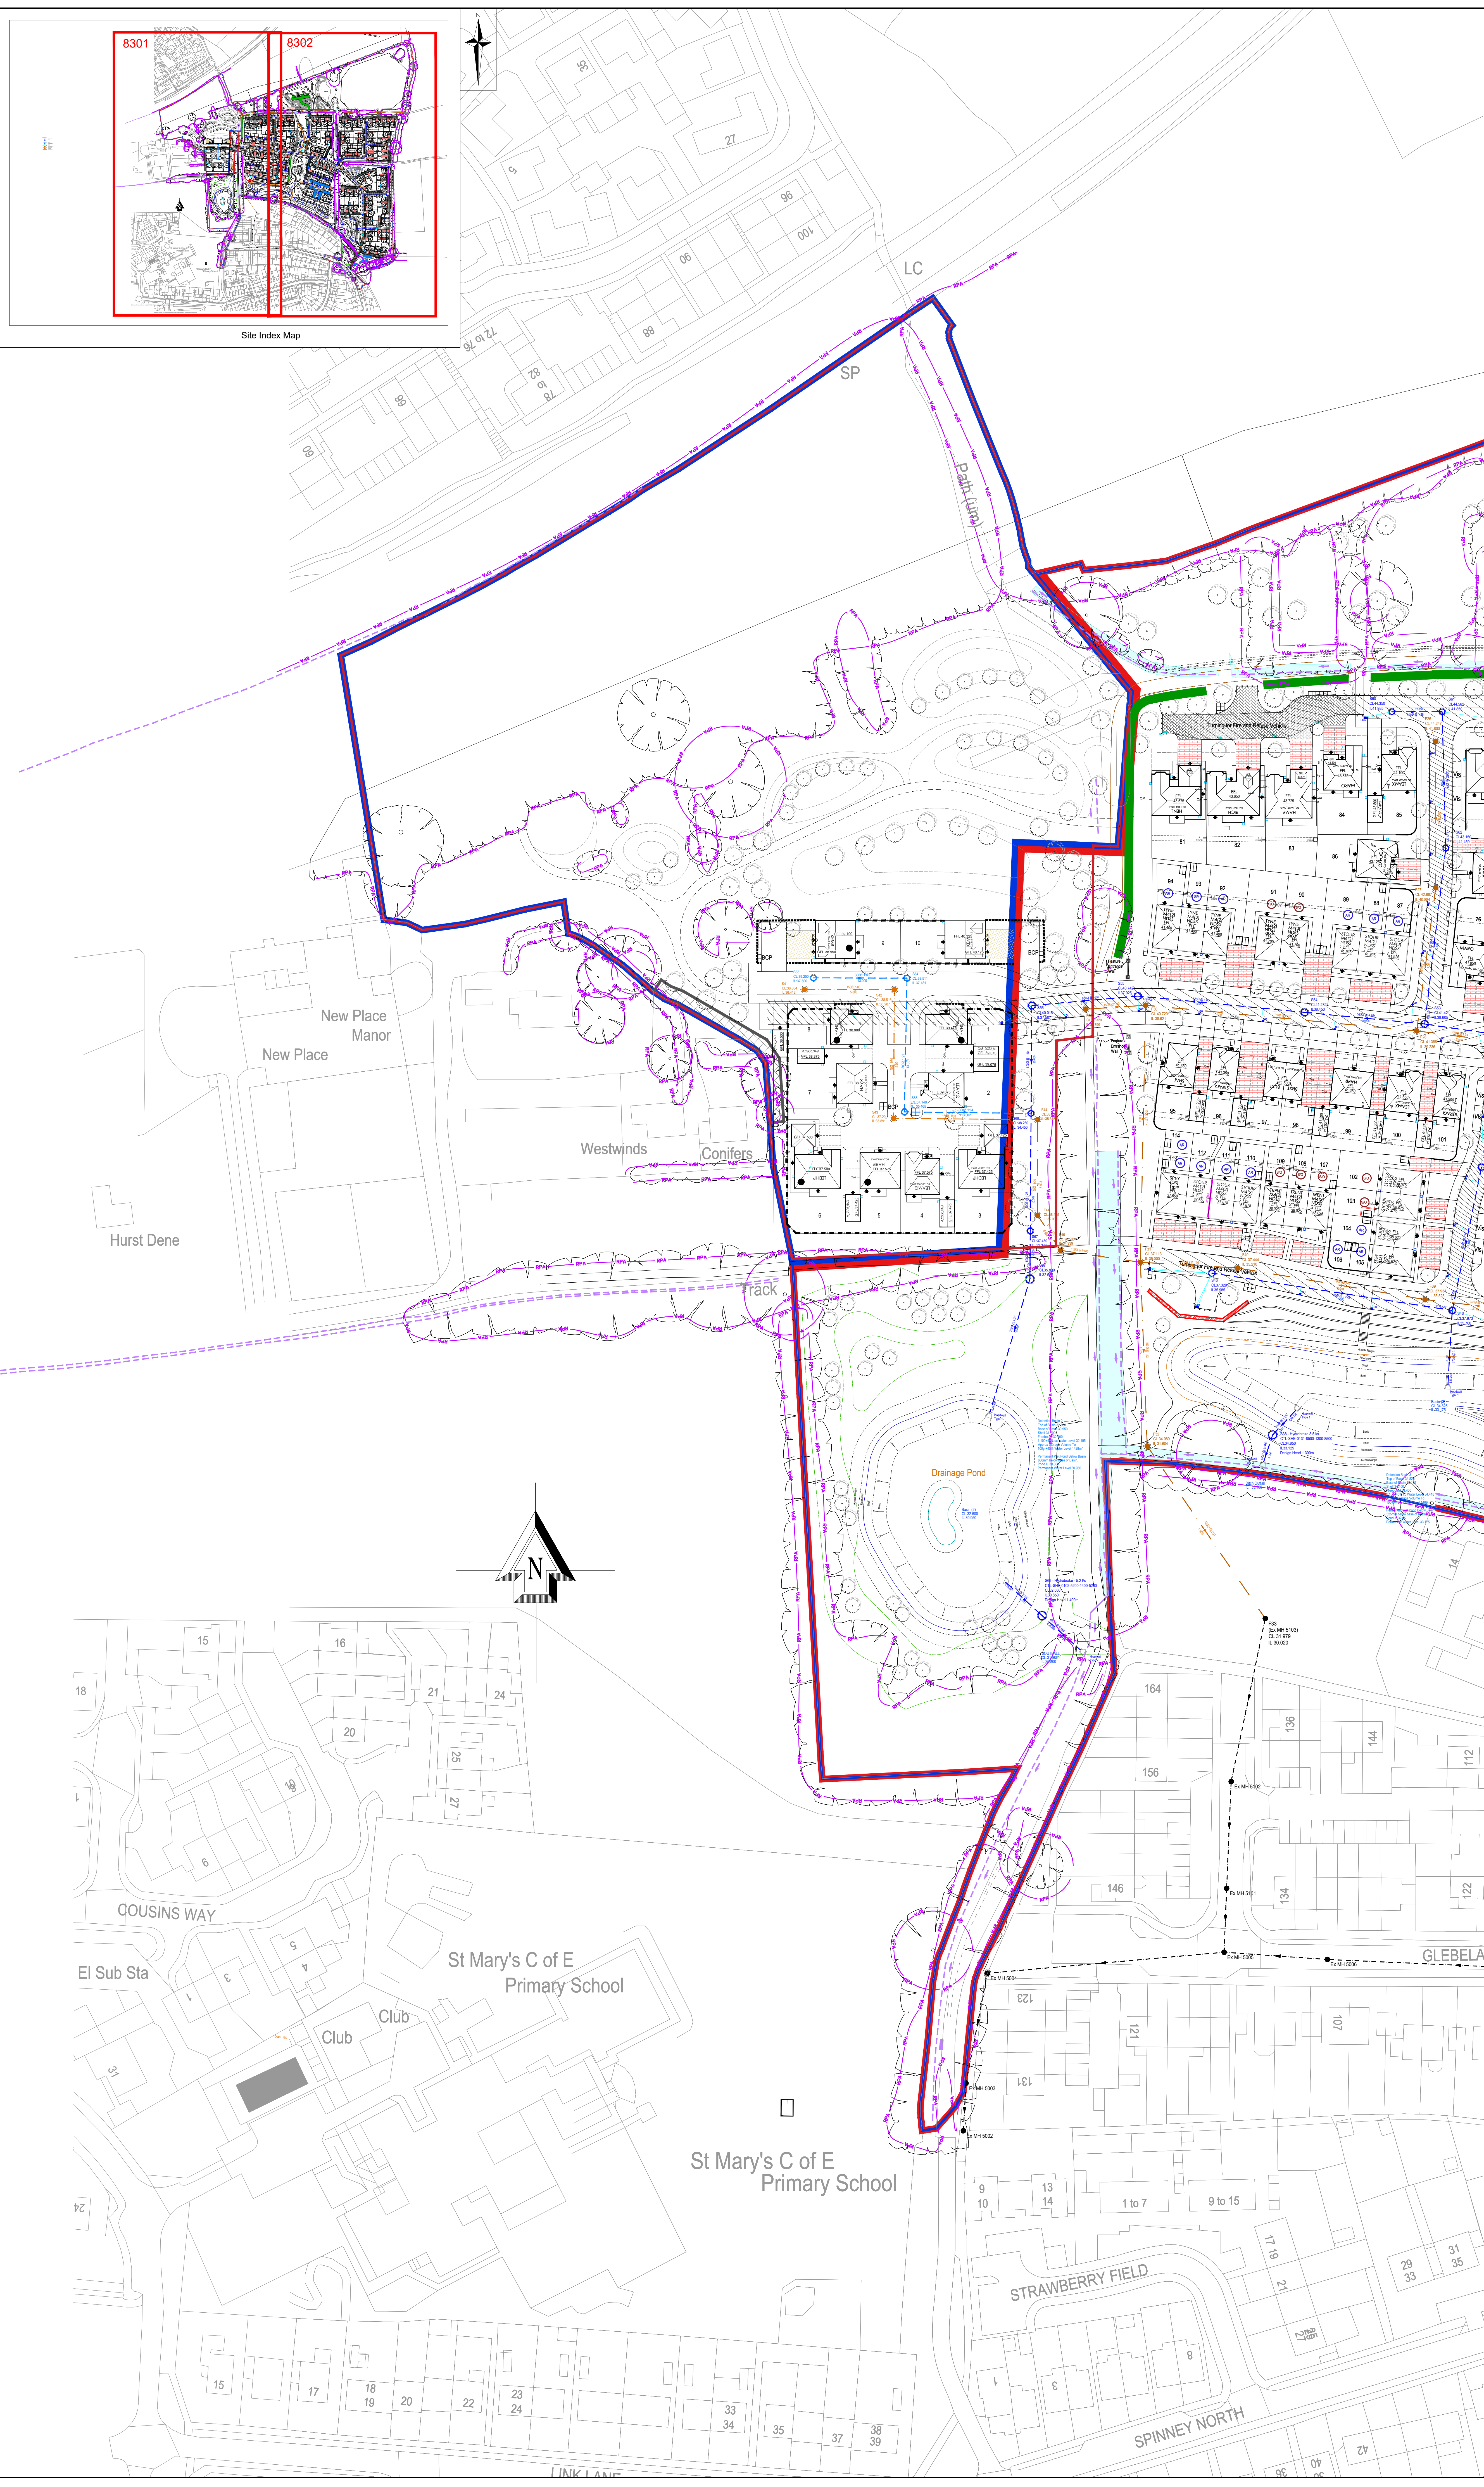


Abnormal or unusual residual risks associated with the design outcomes shown on this drawing are:-

RSK LDE LTD has followed its Design Risk Management process for Hazard Elimination and Risk reduction in developing the designs shown on this drawing.
Abnormal or unusual residual risks may be shown above where it is considered that such risk may not normally be expected by competent persons engaged on work of this nature or type.

Notes:

1. This drawing is to be read in conjunction with all relevant Architects and Engineers drawings and specifications.
2. Layout based on the Geoff Pary Associates Drawing Layout Rev C08 dated 30.04.2026.
3. Topsoy Survey information taken from NJC Surveys Drawing S1572, dated March 2019
4. All levels quoted are in metres A.O.D.
5. For Levels Layout see Drawing No.'s: 806018-RSK-ZZ-XX-OR-C, E200 series Site Site Levels.
6. All drainage to be installed to Southern Water adoptable standards, DCG compliant.
7. All road gullies shall be located away from proposed entrances to houses.
8. For tree protection areas and trees to be removed refer to the Arboriculturalist's drawings and/or report.

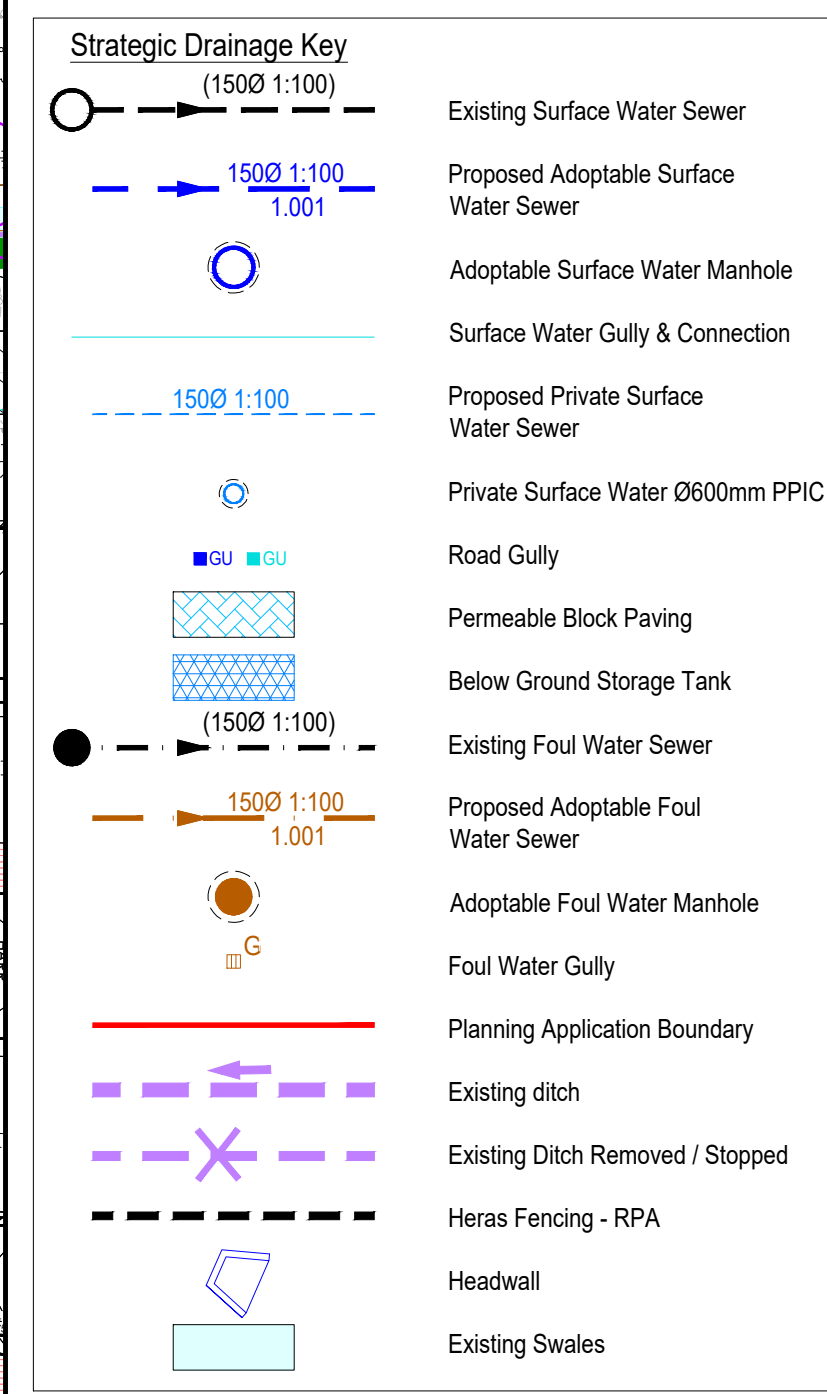

P11	01/07/2020	Updated to Phase 2 Drainage and issued for Planning approval.	YP	AM
P10	22/05/2020	Issued for Planning	YP	AM
P09	19/05/2020	Updated to Phase 2 Drainage and issued for Planning approval.	YP	AM
P08	06/05/2020	Updated to Client Comments. Issued for planning approval.	YP	AM
P07	01/05/2020	Updated to suit new site layout & issued for planning approval.	YP	AM
P06	04/07/20	Updated to suit new Redrow House Type layout	MA	GXA
P05	30/06/20	Updated to suit new site layout	SH	GXA
P04	13/12/2024	Issued for PLANNING RESUBMISSION	SH	GXA
P03	25/10/2024	Issued for PLANNING SUBMISSION	SH	GXA
P02	21/10/2024	Preliminary Issue following BODV comments from workshop.	GXA	GXA
P01	27/09/2024	Preliminary Issue	GXA	GXA

 LDE CIVILS • STRUCTURES • HYDROLOGY an invec company									
Abbey Road Hunter Road Coventry CV3 4AG United Kingdom				Tel: +44 (0) 24 7650 5600 Fax: +44 (0) 24 7650 1417 Email: info@invec.co.uk Web: www.invec.co.uk					
Client		BARRATT DAVID WILSON (SOUTHERN COUNTIES)							
Project Title		NEW PLACE FARM PULBOROUGH WEST SUSSEX							
Status		PLANNING							
Drawing Title		SITE DRAINAGE WEST COMPTON							
Drawn	Date	Checked	Date	Approved	Date				
GXA	08.24	GXA	08.24	RD	08.24				
Scale		Orig Size		Dimensions					
1:500		A0		m					
Project No.				Drawing File					
890815				890815-RSK-ZZ-XX-DR-C-8301-Rev.Dwg (in Drawings)					
Drawing No.		Drawing Title						Rev.	
890815		RSK ZZ XX DR C 8301						P1	
Project	Dwg	Iss	Iss Date	Type	Size	Draw No.			
									