



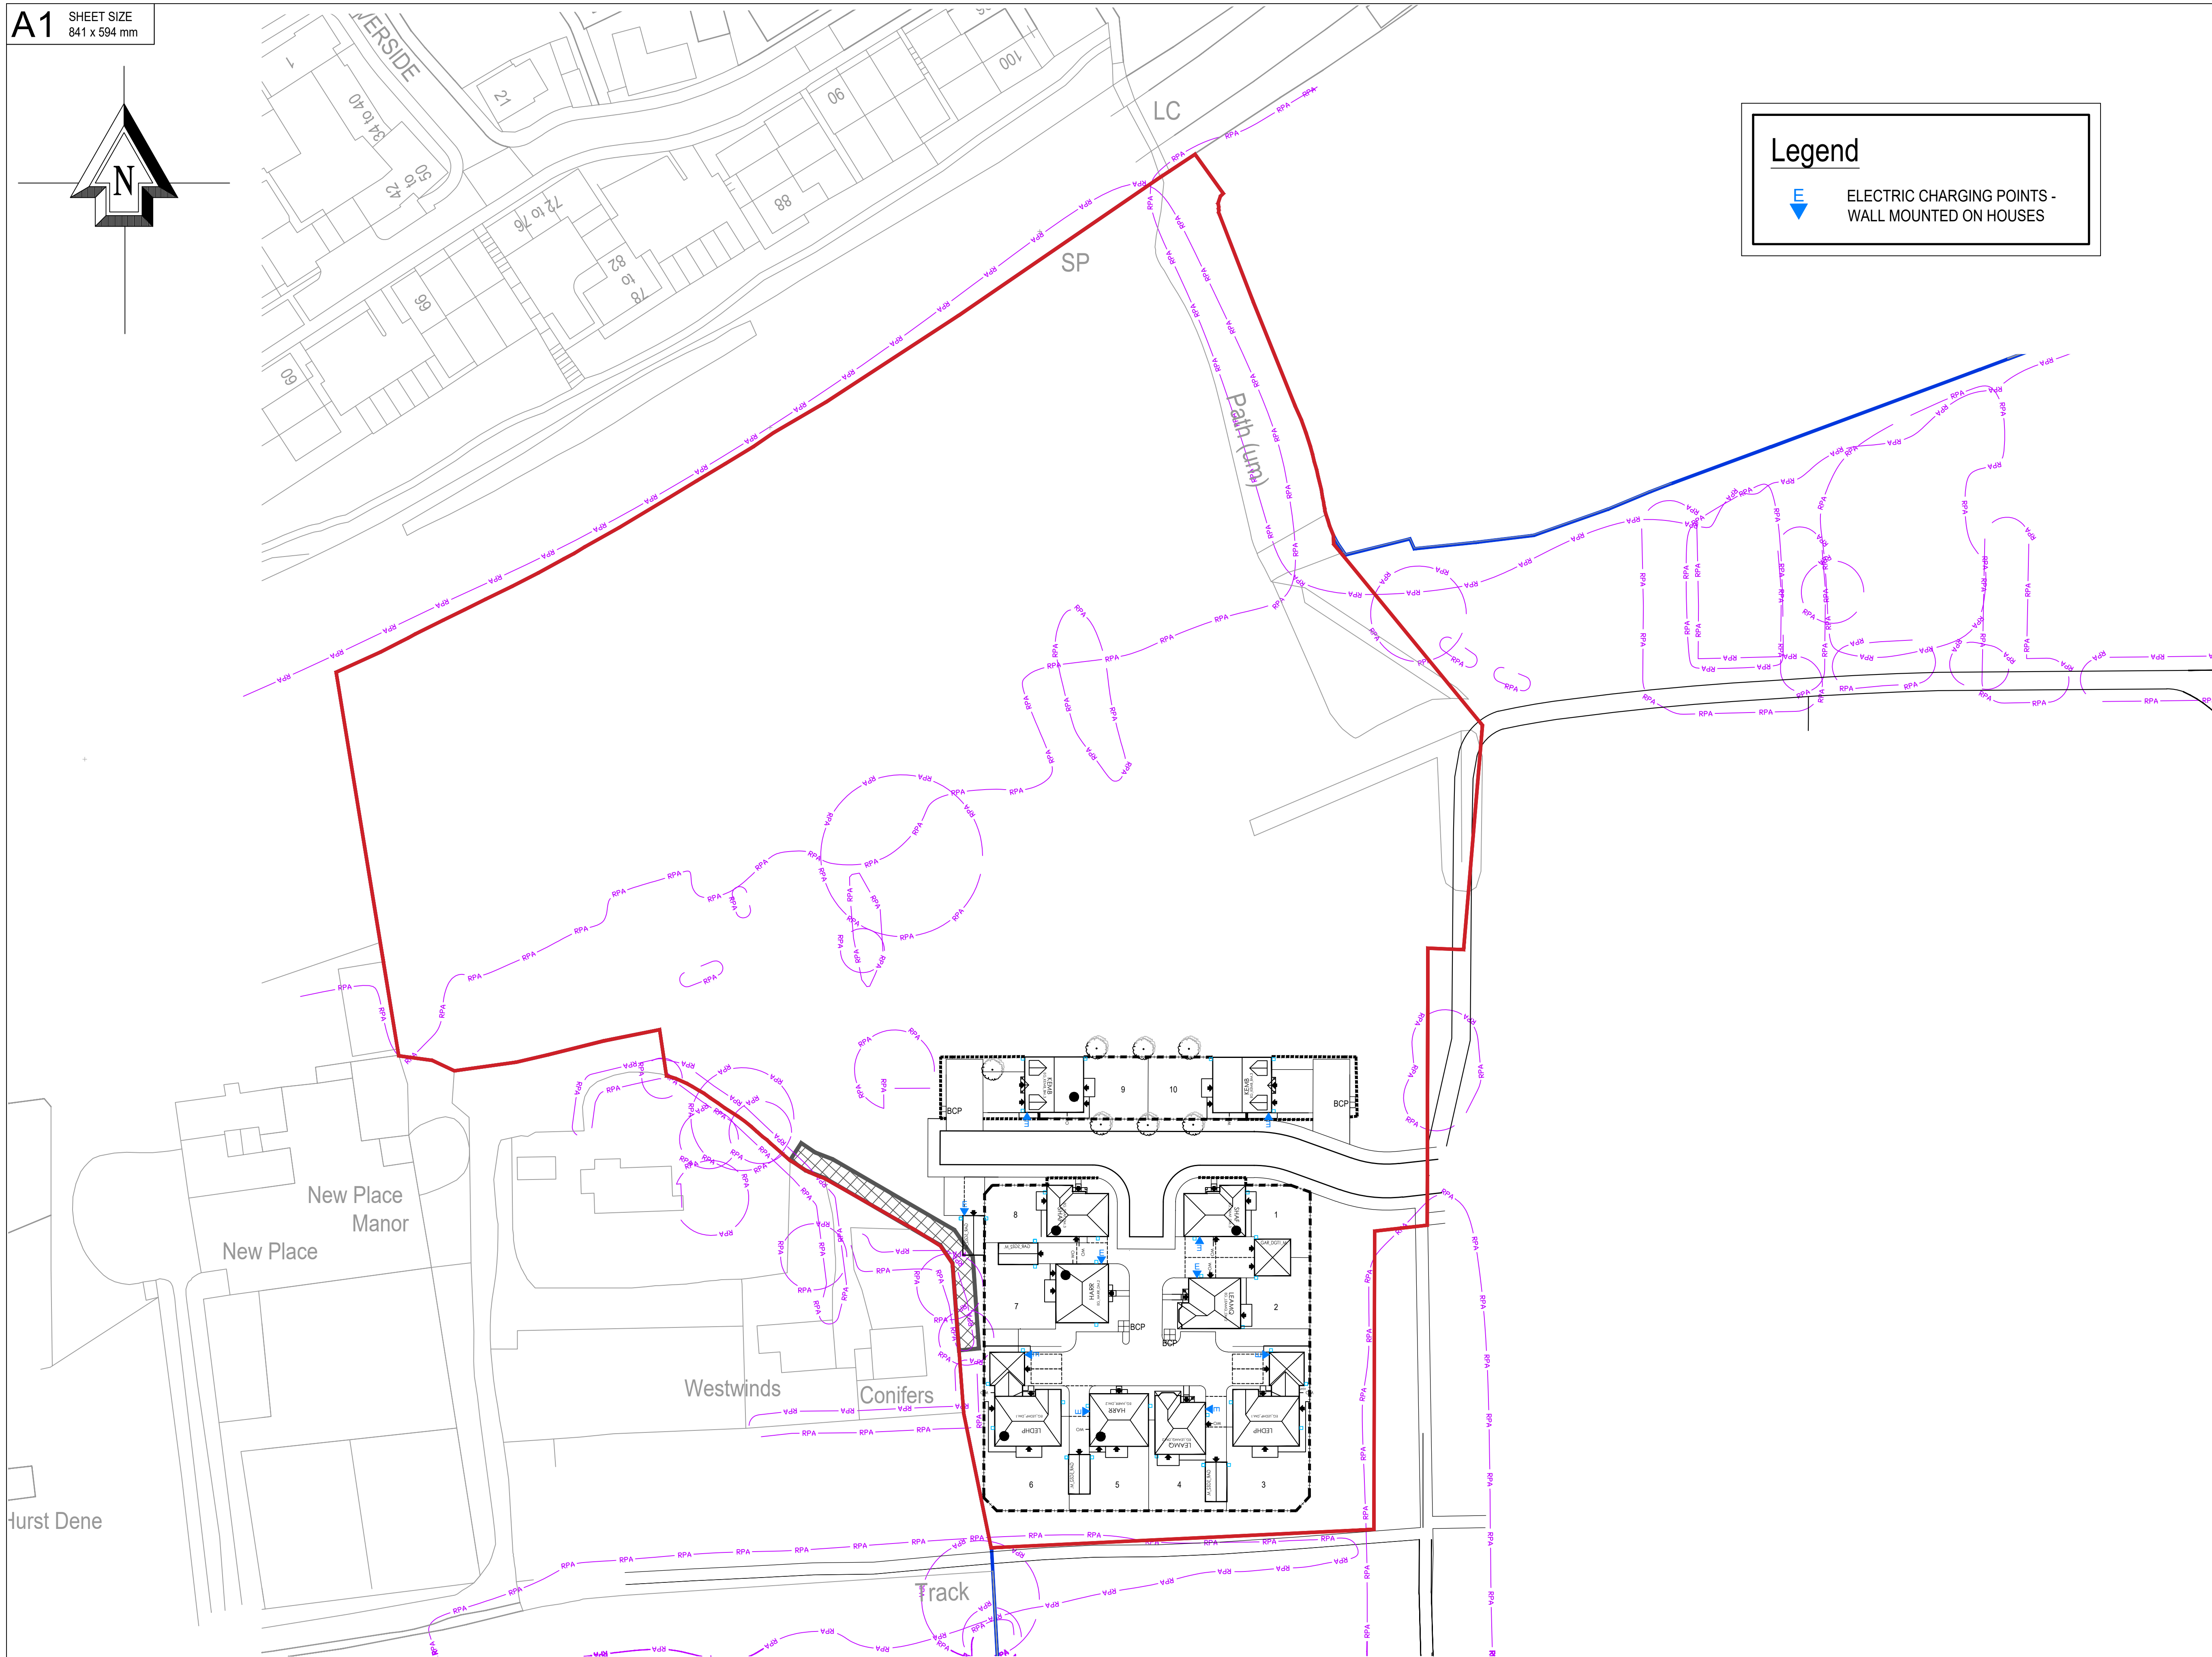

Legend

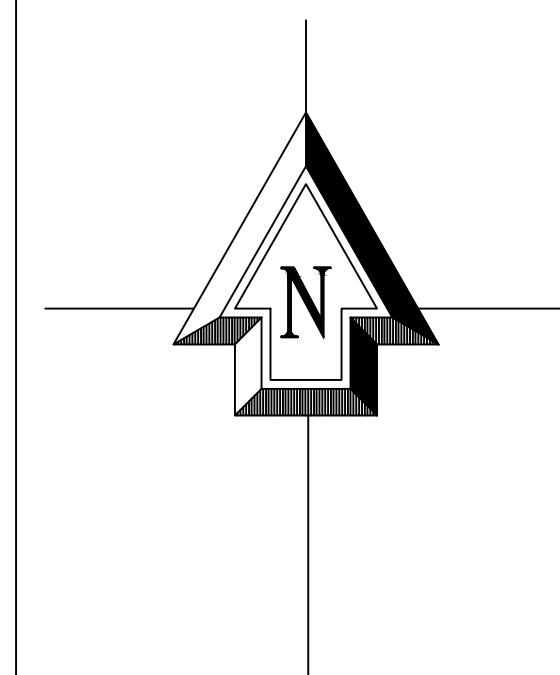

ELECTRIC CHARGING POINTS - WALL MOUNTED ON HOUSES

The Contractor to check and verify all building and site dimensions, levels and survey levels at all connection points before work starts. The Contractor is to comply in all respects with current Building Legislation, British Standard Specifications, Building Regulations and Construction (Design & Management) Regulations 2015. The Contractor is to ensure that all work is carried out in accordance with the drawings and check against any structural, geological or other specialist documentation provided. This drawing is not intended to show details of foundations, ground conditions or ground contaminants. The Contractor is to ensure that the proposed foundations are suitable for the proposed structure and investigate by the Contractor. A suitable method of foundation should be provided allowing for existing ground conditions. Any suspected or flagged ground, contaminants or or within the ground, should be further investigated by the Contractor. A suitable method of investigation should be provided. The Contractor's guidance only should be retained or investigated by a suitable expert.

Where existing trees are to be retained they should be subject to a full Arboricultural Inspection for all trees to be retained. The Contractor is to ensure that all trees are retained in accordance with the drawings and manage from drainage and services. A suitable method of foundation is to be provided to accommodate the existing trees.

Geoff Perry Associates Limited do not accept any responsibility for any losses (financial or otherwise) to any Client or third party arising out of the Clients (Be it Developer or Contractor but not limited thereof) or any other party's reliance on this drawing.

c. Drawing in the property of Geoff Perry Associates Limited and may not be copied or used for any purpose other than that for which it is supplied without the express written authority of Geoff Perry Associates Limited.

Rev:	Description:	Initials:	Date:
------	--------------	-----------	-------



Client:
BDW Southern Counties

Project:
New Place Farm, Pulborough
Alternate Scheme

Title:
EV Plan

Date: June 2026 Scale: 1:500 @ A1
Drawn by: JB Checked by: ~

Job No.	Drg No.	Rev.
A 1234	108	~

Scale Check:

The image shows three horizontal scale bars. The top bar is for a 1:1250 scale, with major markings every 10m from 0 to 80m. The middle bar is for a 1:100 scale, with major markings every 1m from 0 to 6m. The bottom bar is for a 1:50 scale, with major markings every 1m from 0 to 3m, and minor markings every 10cm.

1:1250 - 0 10m 20m 30m 40m 50m 60m 70m 80m

1:100 - 0 1m 2m 3m 4m 5m 6m

1:50 - 0 1m 2m 3m

1:500 - 0 10m 20m 30m