

[illegible]

PROJECT

Double Classroom


TITLE

General Arrangement

CLIENT

Muntham House

DRAWN BY SCALE (@ A1)		CHECKED BY --	DATE 23/01/26
1 : 40		PROJECT CODE 251505	
DRAWING NUMBER 251505-ELT-00-00-DR-A-1000			REV
STATUS: S2			Size A1

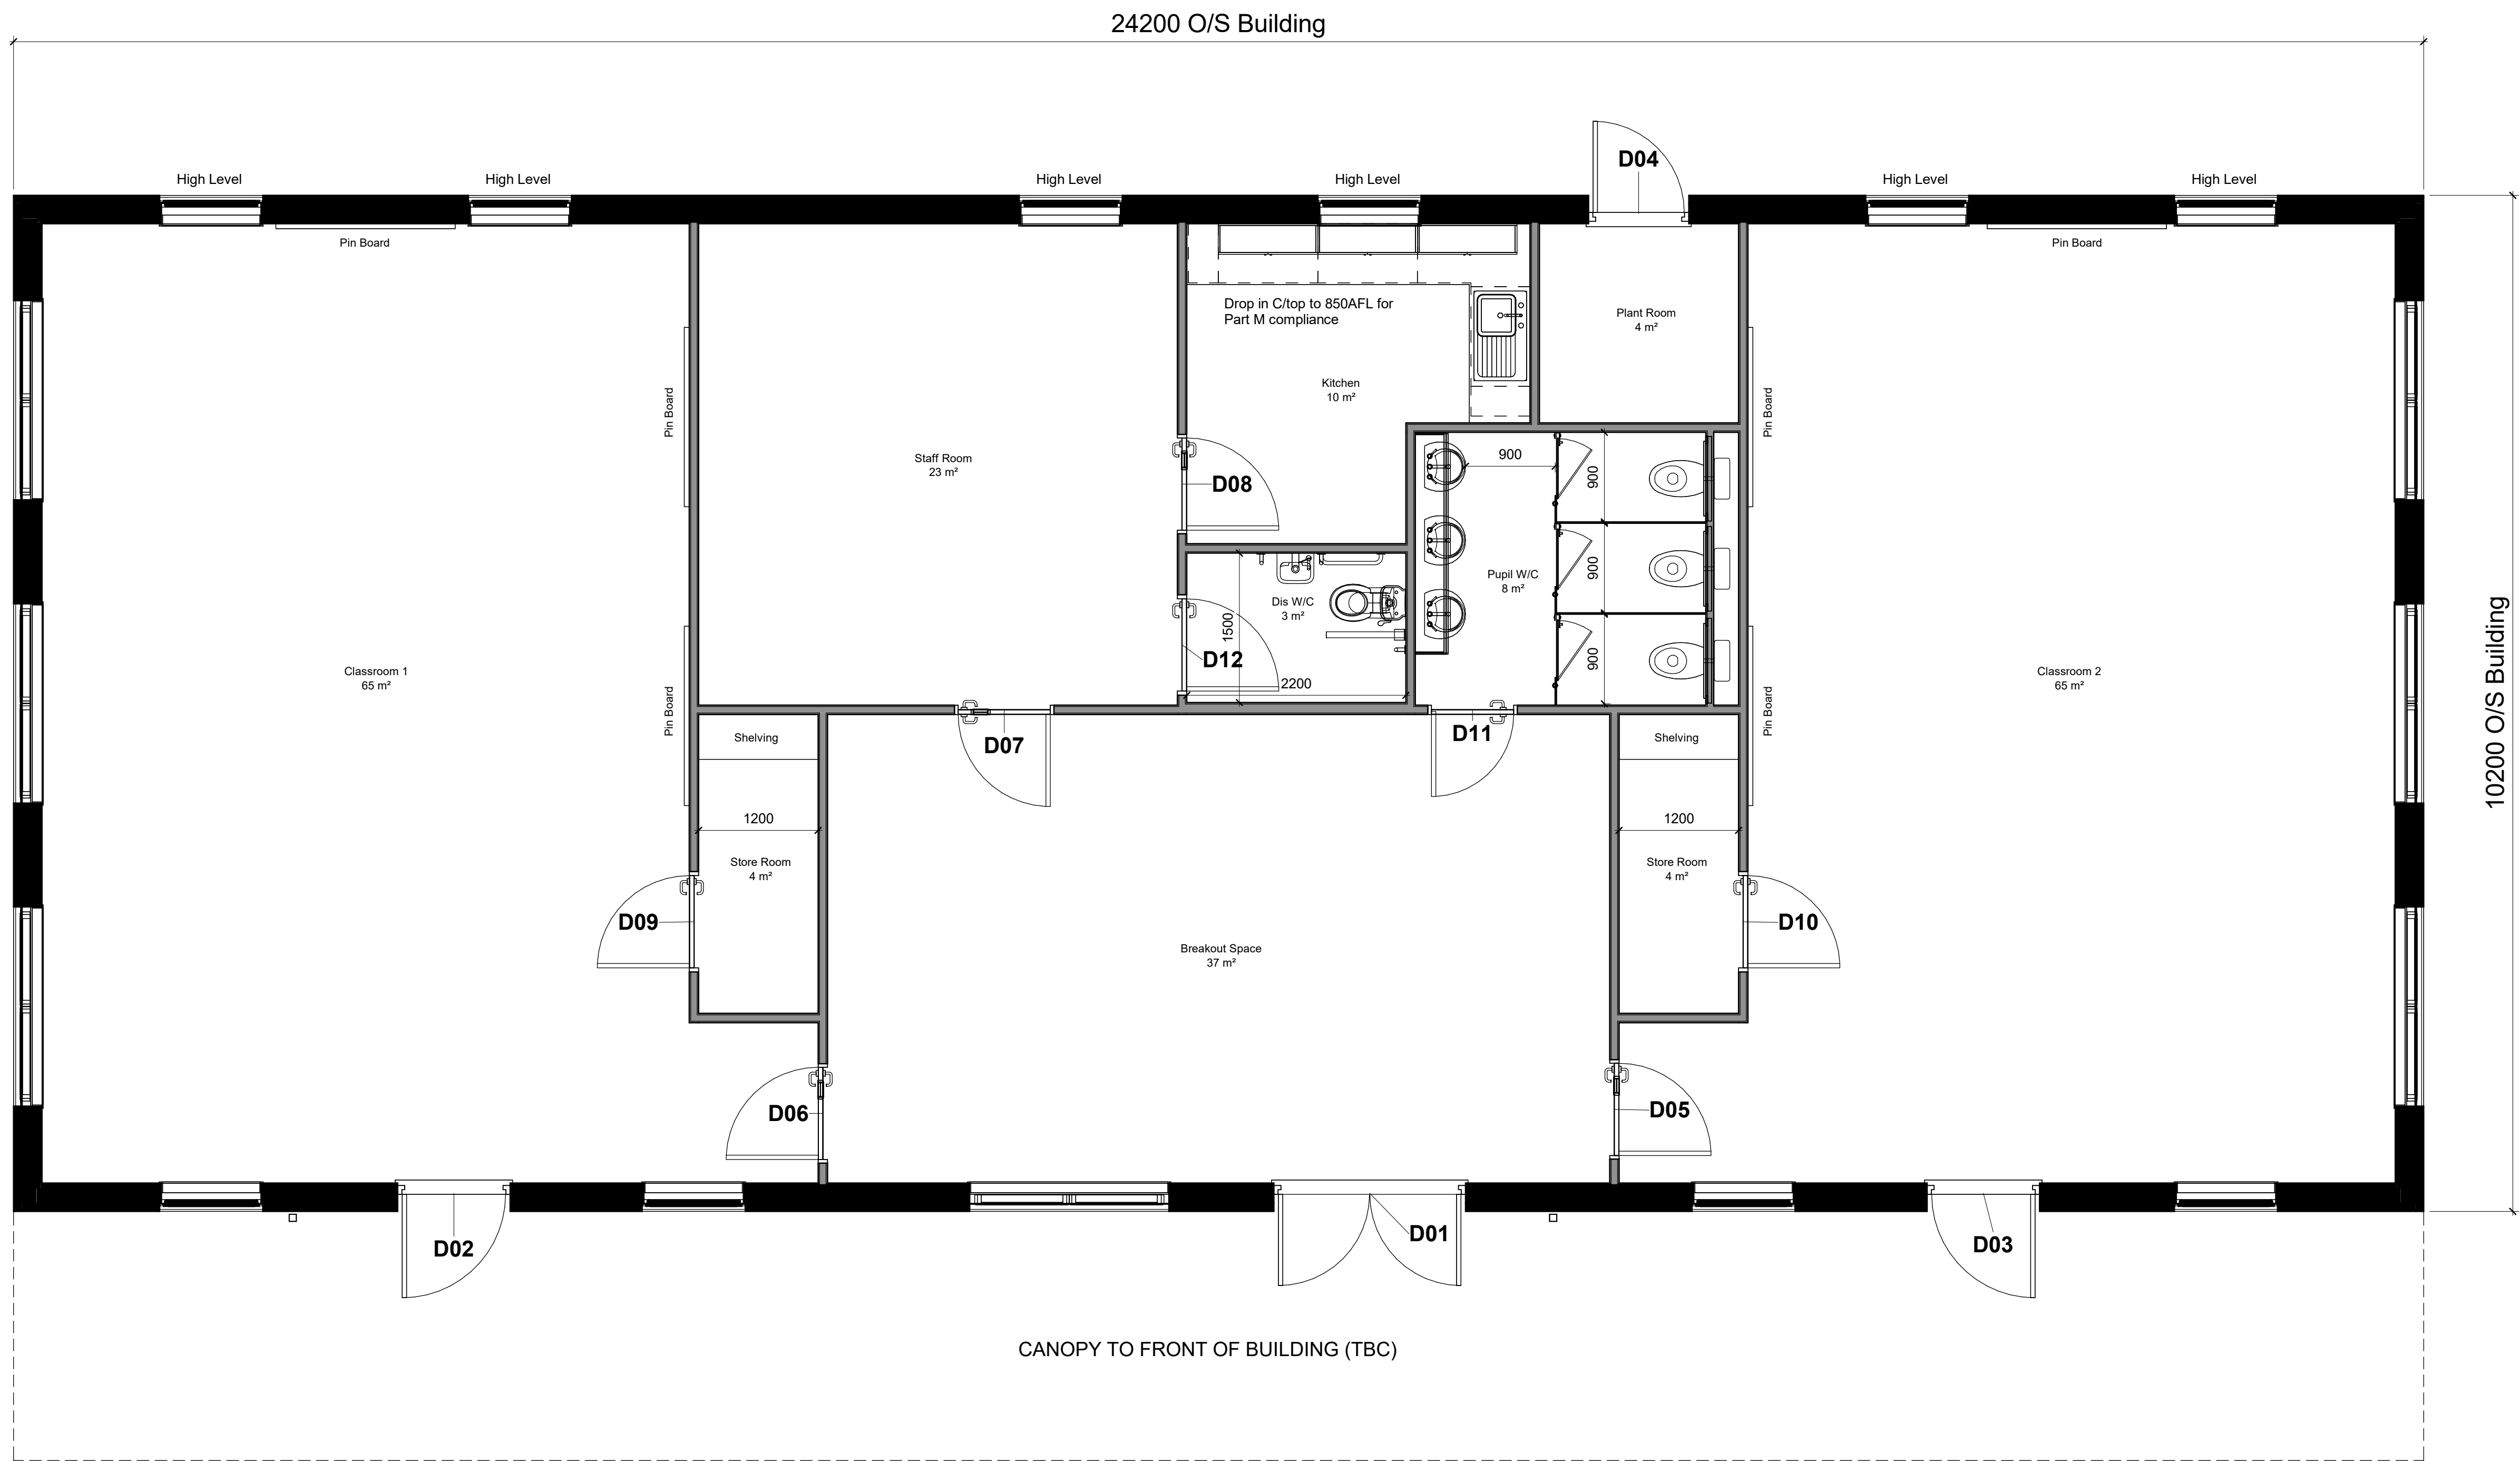

1 FL
1 : 40

