



FIGURE 3.2
ACCESS AND MOVEMENT PARAMETER PLAN

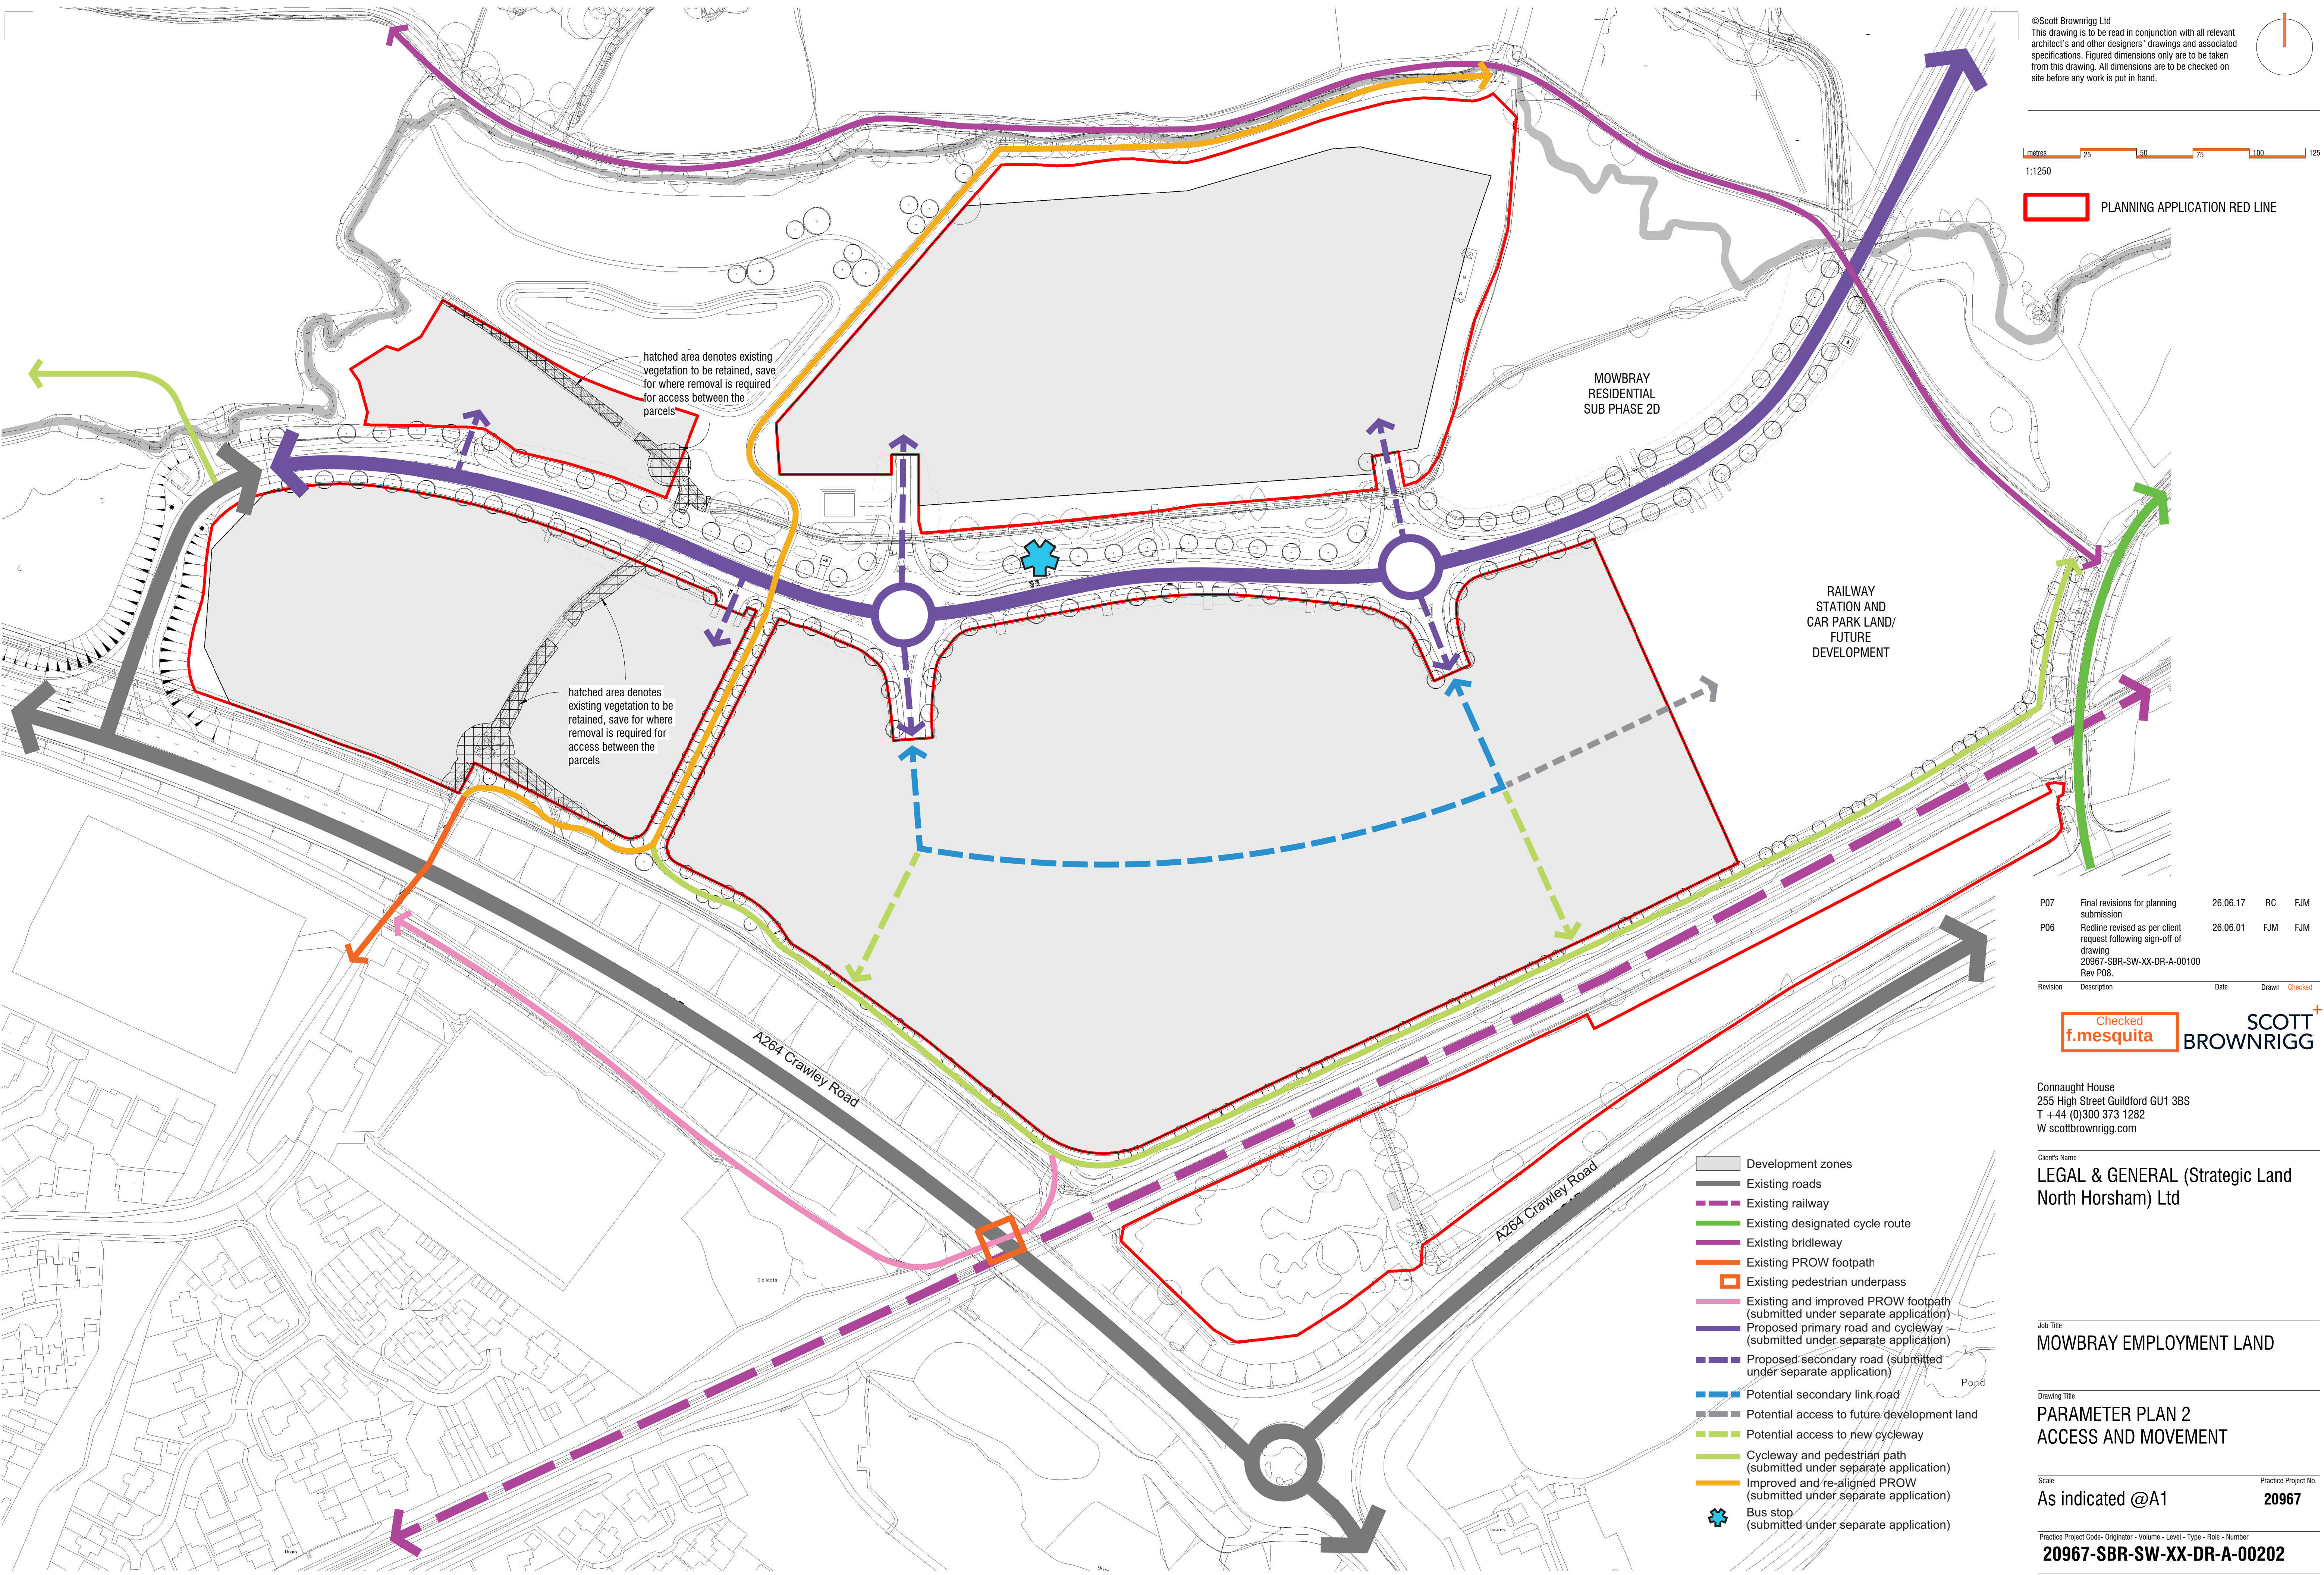

©Scott Brownrigg Ltd
This drawing is to be read in conjunction with all relevant architect's and other designers' drawings and associated specifications. Figured dimensions only are to be taken from this drawing. All dimensions are to be checked on site before any work is put in hand.

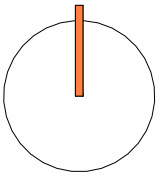

metres 25 50 75 100 125

1:1250

PLANNING APPLICATION RED LINE

P07	Final revisions for planning submission	26.06.17	RC	FJM
P06	Redline revised as per client request following sign-off of drawing 20967-SBR-SW-XX-DR-A-00100 Rev P06.	26.06.01	FJM	FJM

Revision	Description	Date	Drawn	Checked
----------	-------------	------	-------	---------

Checked
f.mesquita

SCOTT
BROWNRIGG

Connaught House
255 High Street Guildford GU1 3BS
T +44 (0)300 373 1282
W scottbrownrigg.com

Client's Name
LEGAL & GENERAL (Strategic Land North Horsham) Ltd

Job Title
MOWBRAY EMPLOYMENT LAND

Drawing Title
**PARAMETER PLAN 2
ACCESS AND MOVEMENT**

Scale
As indicated @A1

Practice Project No.
20967

Practice Project Code- Originator - Volume - Level - Type - Role - Number
20967-SBR-SW-XX-DR-A-00202

Status	Description	Rev
	FOR PLANNING	P07

C:\Users\mesquita\OneDrive\Local\20967-SBR-SW-XX-DR-A-0001_001_1_mesquita.rvt

1

ACCESS AND MOVEMENT PARAMETER PLAN

1 : 1250