

Borehole: Photos

WS96
GE20724



Image 1. 1653649125830.jpg:
WindowSamplerPhoto



Geo-Environmental

Unit 7, Danworth Farm
Hurstpierpoint
BN6 9GL
www.gesl.net

Borehole Log

Borehole No.

WS97

Sheet 1 of 1

Project Name: North Horsham II

Project No.
GE20724

Co-ords: 519683E - 134150N

Hole Type
WLS

Location: Horsham

Level: 61.97

Scale
1:25

Client: Legal & General

Dates: 27/05/2022

Logged By
KO

Well	Water Strikes	Sample and In Situ Testing			Depth (m)	Level (m)	Legend	Stratum Description	
		Depth (m)	Type	Results					
		0.20	ES	4.4kg/cm2	0.40	61.57		Grass overlying brown silty gravelly clay with abundant rootlets and some brick fragments. TOPSOIL	1
		0.50	D					Very stiff orangish brown and pale grey silty CLAY with frequent rootlets. WEALD CLAY	
		0.50	PP						
		0.60	ES	5.0kg/cm2	1.20	60.77		Brown silty CLAY with frequent siltstone inclusions and orange staining. WEALD CLAY	2
		1.00	D						
		1.00	PP						
		1.20	ES	5.0kg/cm2	2.10	59.87		Brown and reddish brown and black stained clayey weakly cemented SILT. WEALD CLAY	3
		1.50	D						
		1.50	PP						
		2.00	D	2.40	59.57		End of Borehole at 2.40m	4	
		2.40	D						
Remarks									
AGS									



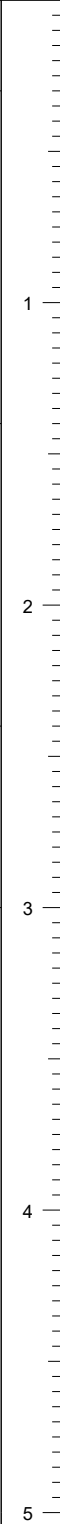
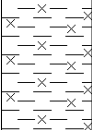
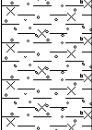
Borehole: Photos

WS97
GE20724



Image 1. 1653652063706.jpg:
WindowSamplerPhoto

 Unit 7, Danworth Farm Hurstpierpoint BN6 9GL www.gesl.net		Borehole Log				Borehole No. WS98 Sheet 1 of 1	
Project Name: North Horsham II		Project No. GE20724		Co-ords: 519454E - 133713N		Hole Type WLS	
Location: Horsham				Level: 54.95		Scale 1:25	
Client: Legal & General				Dates: 20/05/2022		Logged By KO	

Well	Water Strikes	Sample and In Situ Testing			Depth (m)	Level (m)	Legend	Stratum Description	
		Depth (m)	Type	Results					
		0.10	ES	3.8kg/cm2	0.30	54.65		Grass overlying brown silty clay with abundant rootlets. TOPSOIL	
		0.50	D					WEALD CLAY <i>Some rootlets</i>	
		0.50	PP						
		0.60	ES						
		1.00	D	1.9kg/cm2	1.40	53.55		Stiff orangish brown and pale grey sandy slightly gravelly CLAY frequent black ferruginous fragments and orange staining. Sand is fine. Gravel is fine to medium sub angular sandstone. WEALD CLAY	
		1.00	PP						
		1.40	ES						
		1.50	D	2.2kg/cm2	2.40	52.55		Brown and pale grey silty CLAY with weakly cemented silt and orange staining. WEALD CLAY	
		1.50	PP						
		2.00	D	3.00	51.95		End of Borehole at 3.00m		
2.50	D								
3.00	D								

Dynamic Sampling Run Details			Water Strike Details (mbgl)		Remarks
Depth Top	Depth Base	Diameter	Depth Strike	Rose To	



Borehole: Photos

WS98
GE20724



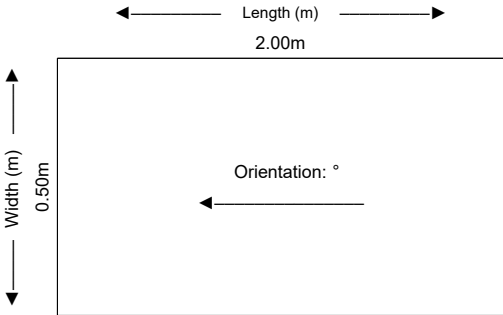
Image 1. 1653039430159.jpg:
WindowSamplerPhoto

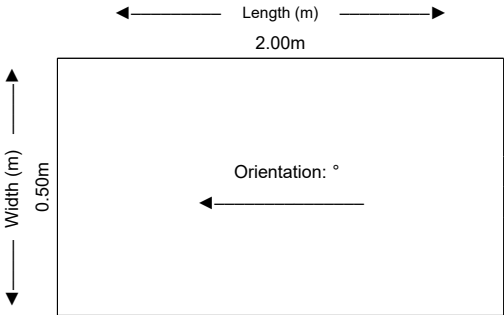


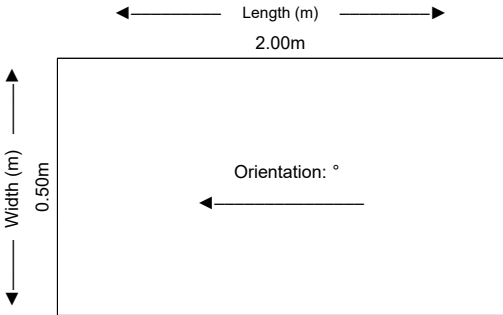
Image 2. 1653040093921.jpg:
WindowSamplerPhoto

 Geo-Environmental	Contract Name: North Horsham II		Client: Legal & General			Trial Pit ID: TP01	
	Contract Number: GE20724	Date Started: 13/05/2022	Logged By: TU	Checked By:	Status:	Sheet 1 of 1	
Trial Pit Log	Easting: 519863.1	Northing: 133266.3	Ground Level: 63.08mOD	Plant Used:	Date Printed: 21/09/2022	Scale: 1:25	
	Weather:		Hole Termination:		Stability: Sides stable		

Samples & In Situ Testing			Strata Details				Water	Backfill
Depths	Sample ID	Test Result	Reduced Level	Depth (m) (Thickness)	Legend	Strata Description		
0.10	ES9			(0.30)		Crop overlying light brown silty clay with abundant rootlets. TOPSOIL		
			62.78	0.30		Light brown silty slightly sandy CLAY. Occasional rootlets. TUNBRIDGE WELLS SAND	0.5	
0.50 0.50	B7 D1		62.48	0.60		Very stiff orangey brown and grey mottled orange silty slightly sandy gravelly CLAY. Sands are fine. Gravels are coarse subrounded to angular. Sandstone and ironstone inclusions. Black staining. TUNBRIDGE WELLS SAND		
1.00 1.00	B8 D2	PP=4kg/cm2		(1.50)			1.0	
1.50	D3	PP=3.5kg/cm2					1.5	
2.00	D4	PP=4kg/cm2	60.98	2.10		Very stiff grey mottled orangey brown silty slightly sandy CLAY. Sands are fine. TUNBRIDGE WELLS SAND	2.0	
2.50 2.50 2.50	D5 ES10 ES11	PP=3.5kg/cm2		(0.90)			2.5	
3.00	D6	PP=3kg/cm2	60.08	3.00		End of Trial Pit at 3.00m	3.0	
							3.5	

Dimensions: Final Depth: 3.00m 		Photo:  	
Inclination: °		PhotoofPit PhotoofSpoil	

 Geo-Environmental	Contract Name: North Horsham II			Client: Legal & General			Trial Pit ID: TP02			
	Contract Number: GE20724	Date Started: 16/05/2022	Logged By: TU	Checked By:	Status:	Sheet 1 of 1				
	Easting: 519837.4	Northing: 133182.3	Ground Level: 65.68mOD	Plant Used:	Date Printed: 21/09/2022	Scale: 1:25				
Trial Pit Log										
Weather:		Hole Termination:			Stability: Sides stable					
Samples & In Situ Testing				Strata Details					Water	Backfill
Depths	Sample ID	Test Result	Reduced Level	Depth (m) (Thickness)	Legend	Strata Description				
0.10	ES9		65.38	(0.30)		Crop overlying light brown silty clay with abundant rootlets. TOPSOIL			0.5	
0.50	B7			0.30		Light brown mottled silty, slightly sandy, slightly gravelly CLAY. Sands are fine to medium. Gravels are fine to coarse sub-rounded to angular. Black staining. TUNBRIDGE WELLS SAND				
0.50	D1			(0.40)		Stiff light brown and grey mottled orange silty, slightly sandy, gravelly CLAY. Sands are fine. Gravels are coarse sub-rounded to angular. Ironstone inclusions and black staining. TUNBRIDGE WELLS SAND				
0.50	ES10		64.98	0.70					1.0	
1.00	B8	PP=3kg/cm2		(1.90)						
1.00	D2									
1.00	ES11									
1.50	D3	PP=3kg/cm2							1.5	
2.00	D4	PP=3.5kg/cm2								
2.50	D5	PP=4kg/cm2								
3.00	D6	PP=4kg/cm2	63.08	2.60		Very stiff grey mottled orangey brown, silty, slightly sandy CLAY. Sands are fine. Rare black staining. TUNBRIDGE WELLS SAND			2.5	
				(0.40)						
			62.68	3.00						
						End of Trial Pit at 3.00m			3.0	
									3.5	
Dimensions:						Photo:				
Final Depth: 3.00m										
										
Inclination: °						PhotoofPit				
						PhotoofSpoil				

 Geo-Environmental	Contract Name: North Horsham II			Client: Legal & General			Trial Pit ID: TP03			
	Contract Number: GE20724	Date Started: 16/05/2022	Logged By: TU	Checked By:	Status:	Sheet 1 of 1				
	Easting: 520062.5	Northing: 133273.3	Ground Level: 66.71mOD	Plant Used:	Date Printed: 21/09/2022	Scale: 1:25				
Trial Pit Log										
Weather:		Hole Termination:			Stability: Sides stable					
Samples & In Situ Testing				Strata Details					Water	Backfill
Depths	Sample ID	Test Result	Reduced Level	Depth (m) (Thickness)	Legend	Strata Description				
0.20	ES9	PP=3.25kg/cm2	66.41	(0.30)		Crop overlying light brown silty clay with abundant rootlets. TOPSOIL			0.5	
0.50	B7			0.30		Light brown silty slightly sandy slightly gravelly CLAY. Sands are fine. Gravels are fine to coarse sub-rounded to angular with Ironstone inclusions and occasional black staining. Rare rootlets. TUNBRIDGE WELLS SAND				
0.50	D1			(0.50)		Very stiff orange brown and grey mottled orange silty sandy slightly gravelly CLAY. Sands are fine to coarse. Gravels are medium to coarse sub-rounded to angular with Ironstone inclusions. and black staining. TUNBRIDGE WELLS SAND				
1.00	B8	PP=4kg/cm2	65.91	0.80		Very stiff orange brown and grey mottled orange silty sandy slightly gravelly CLAY. Sands are fine to coarse. Gravels are medium to coarse sub-rounded to angular with Ironstone inclusions. and black staining. TUNBRIDGE WELLS SAND			1.0	
1.00	D2			(1.00)						
1.50	D3	PP=4kg/cm2	64.91	1.80		Brown, black and grey mottled orange silty, very sandy, very gravelly CLAY. Sands are fine to medium. Gravels are fine to coarse sub-rounded to angular with Ironstone and sandstone inclusions. Black staining. TUNBRIDGE WELLS SAND			1.5	
2.00	D4			(1.20)						
2.00	ES10			3.00						
2.50	D5	PP=4kg/cm2	63.71	3.00		End of Trial Pit at 3.00m			2.0	
3.00	D6			(1.20)						
3.00	ES11	PP=4.5kg/cm2							2.5	
									3.0	
									3.5	
Dimensions:					Photo:					
Final Depth: 3.00m										
										
Inclination: °					PhotoofPit PhotoofSpoil					



Geo-Environmental

Contract Name:
North Horsham II

Contract Number:
GE20724

Client:
Legal & General

Date Started:
11/05/2022

Logged By:
TU

Checked By:

Status:

Date Printed:
21/09/2022

Trial Pit ID:
TP04

Sheet 1 of 1

Trial Pit Log

Easting:
519621.2

Northing:
133345.5

Ground Level:
56.66mOD

Plant Used:

Scale:
1:25

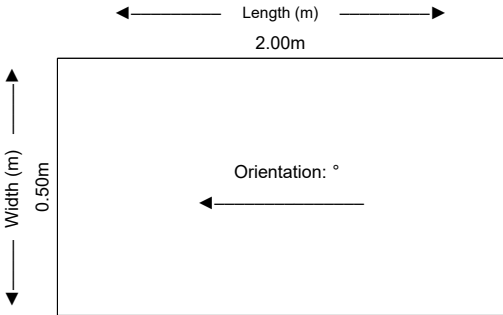
Weather:

Hole Termination:

Stability: Sides stable

Dimensions:

Final Depth: 2.60m



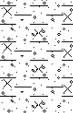
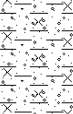
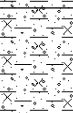
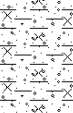
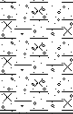
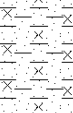
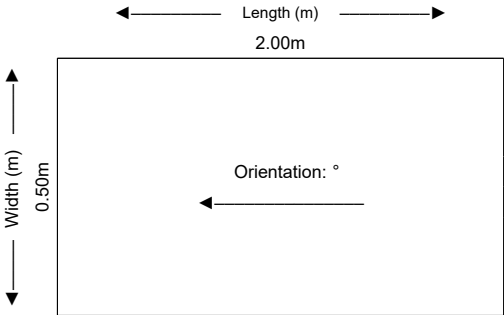
Inclination: °

Photo:

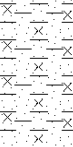
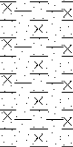
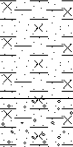
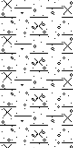


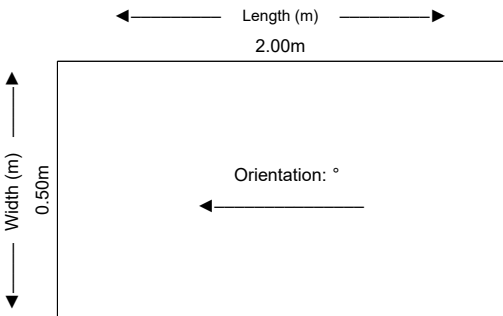

PhotoofPit

PhotoofSpoil

 Geo-Environmental	Contract Name: North Horsham II			Client: Legal & General			Trial Pit ID: TP05				
	Contract Number: GE20724	Date Started: 13/05/2022	Logged By: TU	Checked By:	Status:	Sheet 1 of 1					
	Easting: 519775.3	Northing: 133224.6	Ground Level: 63.56mOD	Plant Used:	Date Printed: 21/09/2022	Scale: 1:25					
Trial Pit Log											
Weather:		Hole Termination:			Stability: Sides stable						
Samples & In Situ Testing				Strata Details					Water	Backfill	
Depths	Sample ID	Test Result	Reduced Level	Depth (m) (Thickness)	Legend	Strata Description					
0.20	ES9	PP=3kg/cm2	63.26	(0.30)		Crop overlying light brown silty clay with abundant rootlets. TOPSOIL			0.5		
0.50	B7		63.16	0.30		Very stiff light brown silty slightly sandy CLAY. Occasional rootlets.					
0.50	D1			0.40		TUNBRIDGE WELLS SAND Very stiff grey mottled orange silty, slightly sandy, very gravelly CLAY interbedded with bands of sandstone and ironstone. Sands are fine. Gravels are coarse sub-rounded to sub-angular. Occasional black staining.					
1.00	B8	PP=3.5kg/cm2	62.26	(0.90)		TUNBRIDGE WELLS SAND Light brown silty sandy, slightly gravelly CLAY. Sands are fine. Gravels are coarse sub-rounded to sub-angular with ironstone and sandstone inclusions.			1.0		
1.50	D3				1.30		TUNBRIDGE WELLS SAND			1.5	
1.50	ES10				(1.30)					2.0	
2.00	D4	PP=4kg/cm2	60.96	2.60		Very stiff orange brown mottled grey, silty, slightly sandy CLAY. Sands are fine.			2.5		
2.50	D5				(0.40)		TUNBRIDGE WELLS SAND			3.0	
3.00	D6				3.00		End of Trial Pit at 3.00m			3.5	
Dimensions:						Photo:					
Final Depth: 3.00m											
											
Inclination: °						PhotoofPit PhotoofSpoil					

 Geo-Environmental	Contract Name: North Horsham II		Client: Legal & General			Trial Pit ID: TP06	
	Contract Number: GE20724	Date Started: 16/05/2022	Logged By: TU	Checked By:	Status:	Sheet 1 of 1	
Trial Pit Log	Easting: 519925.0	Northing: 133225.1	Ground Level: 65.95mOD	Plant Used:	Date Printed: 21/09/2022	Scale: 1:25	
	Weather:		Hole Termination:		Stability: Sides stable		

Samples & In Situ Testing			Strata Details				Water	Backfill
Depths	Sample ID	Test Result	Reduced Level	Depth (m) (Thickness)	Legend	Strata Description		
0.30	ES9	PP=3.5kg/cm2	65.55	(0.40)		Crop overlying light brown silty clay with abundant rootlets. TOPSOIL	0.5	
0.50 0.50	B7 D1			0.40		Very stiff brown and grey mottled orange silty slightly sandy CLAY. Sands are fine to coarse. TUNBRIDGE WELLS SAND		
1.00 1.00	B8 D2	PP=3.5kg/cm2		(1.50)			1.0	
1.50 1.50	D3 ES10	PP=3.5kg/cm2		(1.50)				
2.00 2.00	D4 ES11	PP=3.5kg/cm2	64.05	1.90		Very stiff brown and grey mottled orange, silty sandy gravelly CLAY, interbedded with reddish brown ironstone/sandstone. Sands are fine to coarse. Gravels are fine to coarse sub- rounded to angular. TUNBRIDGE WELLS SAND	2.0	
2.50	D5	PP=4kg/cm2		(1.10)			2.5	
3.00	D6	PP=6.5kg/cm2	62.95	3.00		End of Trial Pit at 3.00m	3.0	
							3.5	

Dimensions: Final Depth: 3.00m 		Photo:  PhotoofPit  PhotoofSpoil	
Inclination: °			



Sheet 1 of 1

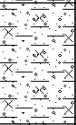
Trial Pit Log

1:25

Weather:

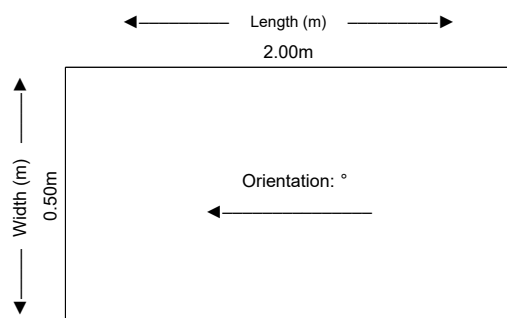
Hole Termination:

Stability:

Samples & In Situ Testing			Strata Details				Water	Backfill
Depths	Sample ID	Test Result	Reduced Level	Depth (m) (Thickness)	Legend	Strata Description		
0.20	ES9	PP=3.5kg/cm2	60.49	(0.30)		Crop overlying light brown silty clay with abundant rootlets. TOPSOIL	0.5	
0.50 0.50	B7 D1			(0.60)		Very stiff light brown and grey mottled orange silty, slightly sandy, slightly gravelly CLAY. Sands are fine to coarse, gravels are fine to coarse sub-rounded to angular with rare rootlets and black staining. WEALD CLAY		
1.00 1.00 1.00	B8 D2 ES10	PP=3kg/cm2	59.89	0.90 (0.40)		Very stiff light brown silty sandy gravelly CLAY interbedded with bands of ironstone and sandstone. Sands are fine. Gravels are coarse sub-rounded to angular with Ironstone and sandstone inclusions. Black staining. WEALD CLAY	1.0	
1.50 1.50	D3 ES11		59.29	1.30 1.50		Brown to black slightly silty, clayey SAND and GRAVEL. Sands are fine to coarse. Gravels are fine to coarse sub-rounded to angular. Cobble sized ironstone and sandstone inclusions. Black staining. WEALD CLAY	1.5	
						End of Trial Pit at 1.50m	2.0	
							2.5	
							3.0	
							3.5	

Dimensions:

Final Depth: 1.50m



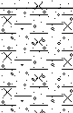
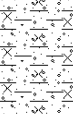
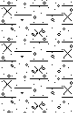
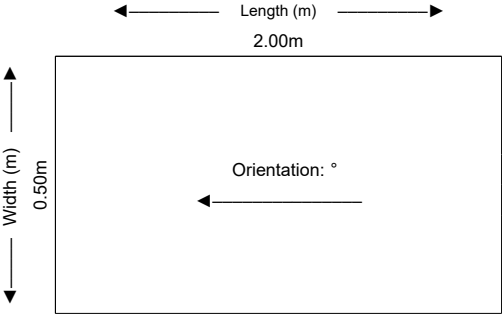
Inclination: °

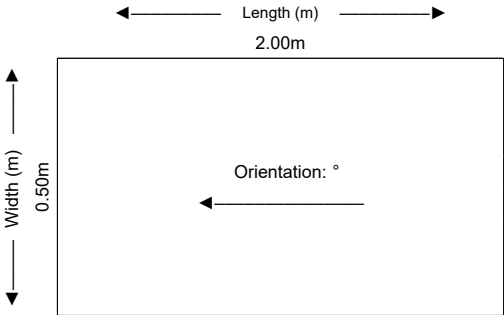
Photo:

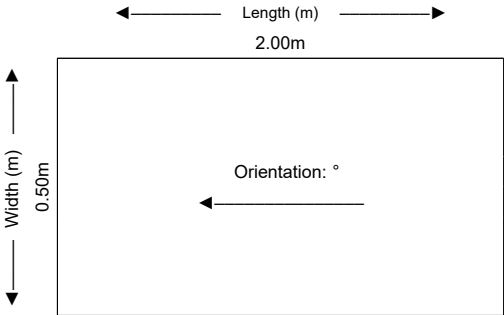


PhotoofPit

PhotoofSpoil

 Geo-Environmental	Contract Name: North Horsham II			Client: Legal & General			Trial Pit ID: TP08				
	Contract Number: GE20724	Date Started: 13/05/2022	Logged By: TU	Checked By:	Status:	Sheet 1 of 1					
	Easting: 519939.5	Northing: 133331.8	Ground Level: 62.22mOD	Plant Used:	Date Printed: 21/09/2022	Scale: 1:25					
Trial Pit Log											
Weather:		Hole Termination:			Stability: Sides stable						
Samples & In Situ Testing				Strata Details					Water	Backfill	
Depths	Sample ID	Test Result	Reduced Level	Depth (m) (Thickness)	Legend	Strata Description					
0.10	ES9	PP=4kg/cm2	61.82	(0.40)		Crop overlying light brown silty clay with abundant rootlets. TOPSOIL			0.5		
0.50	B7			61.62	0.40		Very stiff light brown mottled silty, slightly sandy CLAY. Sands are fine occasional rootlets. TUNBRIDGE WELLS SAND				
0.50	D1				0.60		Very stiff light brown and grey mottled orange silty, sandy, very gravelly CLAY. Sands are fine. Gravels are coarse sub-rounded to angular with sandstone and ironstone inclusions. Occasional black staining. TUNBRIDGE WELLS SAND				
1.00	B8	PP=3kg/cm2		(1.10)					1.0		
1.00	D2										
1.00	ES11										
1.50	D3	PP=3.5kg/cm2	60.52	1.70		Orange brown slightly silty, very clayey sandy GRAVEL. Sands are fine to coarse. Gravels are coarse sub-rounded to angular with ironstone and sandstone inclusions. Black and ferruginous staining. TUNBRIDGE WELLS SAND			1.5		
2.00	D4										
2.50	D5										
3.00	D6		59.22	3.00		End of Trial Pit at 3.00m			3.0		
									3.5		
Dimensions:						Photo:					
Final Depth: 3.00m						 PhotoofPit					
											
Inclination: °						 PhotoofSpoil					

 Geo-Environmental	Contract Name: North Horsham II			Client: Legal & General			Trial Pit ID: TP09			
	Contract Number: GE20724	Date Started: 16/05/2022	Logged By: TU	Checked By:	Status:	Sheet 1 of 1				
	Easting: 520098.9	Northing: 133336.6	Ground Level: 64.54mOD	Plant Used:	Date Printed: 21/09/2022	Scale: 1:25				
Trial Pit Log				Weather:		Hole Termination:		Stability: Sides stable		
Samples & In Situ Testing				Strata Details					Water	Backfill
Depths	Sample ID	Test Result	Reduced Level	Depth (m) (Thickness)	Legend	Strata Description				
0.20	ES9		64.24	(0.30)		Crop overlying light brown silty clay with abundant rootlets. TOPSOIL				
0.50	B7		64.14	0.30		Brown silty slightly sandy CLAY. Occasional rootlets.				
0.50	D1			0.40		TUNBRIDGE WELLS SAND				
0.50	ES10					Brown slightly silty sandy, very gravelly CLAY. Sands are fine to medium. Gravels are coarse sub-rounded to angular. Ironstone and sandstone inclusions. Black staining.			0.5	
						TUNBRIDGE WELLS SAND				
1.00	B8								1.0	
1.00	D2									
1.00	ES11			(1.40)						
1.50	D3								1.5	
			62.74	1.80		Very stiff light brown and grey mottled orange silty, slightly sandy, gravelly CLAY. Sands are fine. Gravels are coarse sub-rounded to angular with sandstone and ironstone inclusions. Black staining.			2.0	
2.00	D4	PP=3.5kg/cm2				TUNBRIDGE WELLS SAND				
				(1.20)					2.5	
2.50	D5	PP=4.5kg/cm2								
3.00	D6	PP=4kg/cm2	61.54	3.00		End of Trial Pit at 3.00m			3.0	
									3.5	
Dimensions:						Photo:				
Final Depth: 3.00m										
										
Inclination: °						PhotoofPit PhotoofSpoil				

 Geo-Environmental	Contract Name: North Horsham II			Client: Legal & General			Trial Pit ID: TP10			
	Contract Number: GE20724	Date Started: 13/05/2022	Logged By: TU	Checked By:	Status:	Sheet 1 of 1				
	Easting: 520000.0	Northing: 133300.1	Ground Level: 64.67mOD	Plant Used:	Date Printed: 21/09/2022	Scale: 1:25				
Trial Pit Log										
Weather:		Hole Termination:			Stability: Sides stable					
Samples & In Situ Testing				Strata Details					Water	Backfill
Depths	Sample ID	Test Result	Reduced Level	Depth (m) (Thickness)	Legend	Strata Description				
0.10	ES9	PP=3.5kg/cm2	64.37	(0.30)		Crop overlying light brown silty clay with abundant rootlets. TOPSOIL			0.5	
0.50	B7			0.30		Very stiff Light brown mottled silty, slightly sandy CLAY. Sands are fine. TUNBRIDGE WELLS SAND				
0.50	D1			0.60		Very stiff brown silty, sandy, gravelly CLAY. Sands are fine. Gravels are coarse sub-rounded to angular with Ironstone inclusions. Black staining. TUNBRIDGE WELLS SAND				
1.00	B8	PP=3kg/cm2	62.77	(1.30)		Very stiff brown and grey mottled orange silty, slightly sandy, slightly gravelly CLAY. Sands are fine. Gravels are coarse sub-rounded to angular with sandstone and ironstone. Black staining. TUNBRIDGE WELLS SAND			1.0	
1.00	D2									
1.50	D3	PP=3kg/cm2								
2.00	D4	PP=3.5kg/cm2	61.67	(1.10)		End of Trial Pit at 3.00m			2.0	
2.50	D5	PP=3.5kg/cm2								
3.00	D6	PP=3.5kg/cm2								
3.00	ES10			3.00					2.5	
3.00	ES11								3.0	
									3.5	
Dimensions:						Photo:				
Final Depth: 3.00m						 PhotoofPit				
										
Inclination: °										
						 PhotoofSpoil				



Client:

Legal & General

Trial Pit ID:

TP11

Sheet 1 of 1

Trial Pit Log

Contract Number:
GE20724

Date Started:	11/05/2022
---------------	------------

Logged By:	TU
------------	----

Checked By:	
-------------	--

Status:

Easting:	519624.7
----------	----------

Northings:	133300.6
------------	----------

Ground Level:	57.75mOD
---------------	----------

Plant Used:	
-------------	--

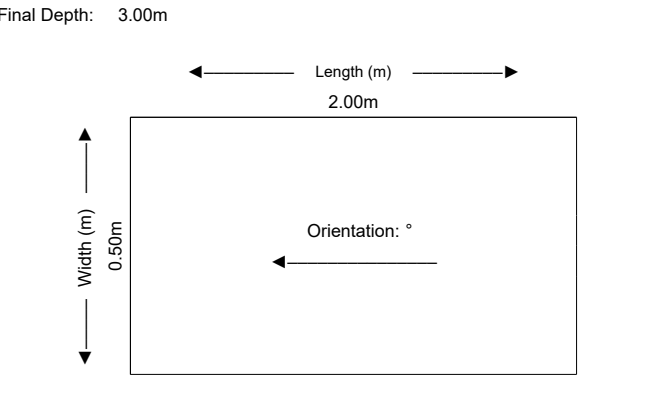
Date Printed:
21/09/2022

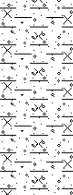
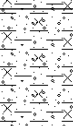
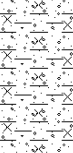
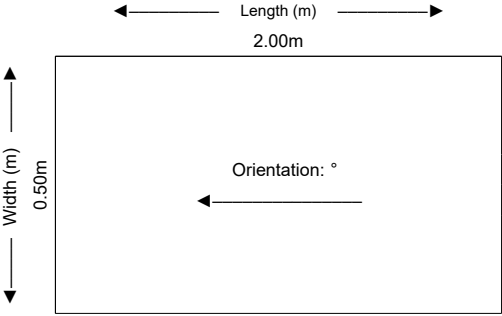
Scale:	1:25
--------	------

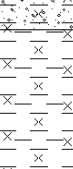
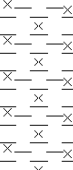
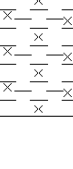
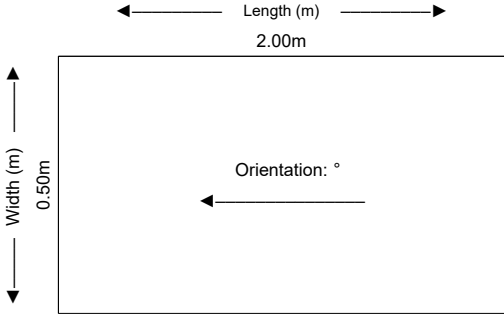
Weather:

Hole Termination:

Stability: Sides stable

Dimensions: Final Depth: 3.00m  Inclination: °	Photo:  PhotoofPit PhotoofSpoil
--	---

 Geo-Environmental	Contract Name: North Horsham II			Client: Legal & General			Trial Pit ID: TP12			
	Contract Number: GE20724	Date Started: 09/05/2022	Logged By: TU	Checked By:	Status:	Sheet 1 of 1				
	Easting: 519472.3	Northing: 133334.6	Ground Level: 56.37mOD	Plant Used:	Date Printed: 21/09/2022	Scale: 1:25				
Trial Pit Log										
Weather:		Hole Termination:			Stability: Sides stable					
Samples & In Situ Testing				Strata Details					Water	Backfill
Depths	Sample ID	Test Result	Reduced Level	Depth (m) (Thickness)	Legend	Strata Description				
0.20	ES7	PP=3.5kg/cm2	56.07	(0.30)		Grass overlying light brown silty clay with abundant rootlets. TOPSOIL			0.5	
0.50 0.50	B11 D1			(0.30)		Very stiff grey and orange brown mottled silty, slightly sandy CLAY. Sands are fine. Ironstone inclusions found from 1.70m onwards. WEALD CLAY				
1.00 1.00	B12 D2	PP=4kg/cm2	54.27	(1.80)					1.0	
1.50	D3	PP=3kg/cm2		(1.80)					1.5	
2.00	D4	PP=4kg/cm2	54.27	2.10		Very stiff brown and grey mottled orange brown silty sandy, slightly gravelly CLAY. Sands are fine. Gravels are medium to coarse sub-rounded to angular with Ironstone and sandstone inclusions. Ferruginous staining. WEALD CLAY			2.0	
2.50 2.50	D5 ES8	PP=4kg/cm2		(0.90)					2.5	
3.00 3.00	D6 ES9	PP=4kg/cm2	53.37	3.00		End of Trial Pit at 3.00m			3.0	
									3.5	
Dimensions:					Photo:					
Final Depth: 3.00m										
										
Inclination: °					PhotoofPit PhotoofSpoil					

 Geo-Environmental	Contract Name: North Horsham II			Client: Legal & General			Trial Pit ID: TP13			
	Contract Number: GE20724	Date Started: 09/05/2022	Logged By: TU	Checked By:	Status:	Sheet 1 of 1				
	Easting: 519550.1	Northing: 133375.1	Ground Level: 56.24mOD	Plant Used:	Date Printed: 21/09/2022	Scale: 1:25				
Trial Pit Log				Weather:		Hole Termination:		Stability: Sides stable		
Samples & In Situ Testing				Strata Details					Water	Backfill
Depths	Sample ID	Test Result	Reduced Level	Depth (m) (Thickness)	Legend	Strata Description				
0.10	ES7		55.84	(0.40)		Grass overlying brown silty clay with abundant rootlets. TOPSOIL			0.5	
0.50 0.50	B10 D1	PP=3kg/cm2		0.40		Very stiff orange brown, grey mottled brown and black silty, slightly sandy, slightly gravelly CLAY. Sands are fine to medium. Gravels are medium to coarse sub-rounded to angular with Ironstone inclusions. Black and ferruginous staining. WEALD CLAY				
1.00 1.00 1.00	B11 D2 ES8	PP=4kg/cm2	54.64	(1.20)					1.0	
1.50	D3	PP=4kg/cm2		1.60		Very stiff grey mottled orange silty CLAY. Black staining to 2.6m WEALD CLAY				
2.00	D4	PP=3.5kg/cm2	53.24	(1.40)					2.0	
2.50	D5	PP=3.5kg/cm2		3.00						
3.00 3.00	D6 ES9	PP=3.5kg/cm2				End of Trial Pit at 3.00m			3.0	
									3.5	
Dimensions:						Photo:				
Final Depth: 3.00m						 PhotoofPit				
										
Inclination: °						 PhotoofSpoil				



Contract Number:
GE20724

Date Started:	12/05/2022
---------------	------------

Logged By:	TU
------------	----

Checked By:	
-------------	--

Status:

Trial Pit ID:

TP14

Sheet 1 of 1

Scale:	1:25
--------	------

Trial Pit Log

Easting:	519756.8
----------	----------

Northings:	133193.0
------------	----------

Ground Level:	64.20mOD
---------------	----------

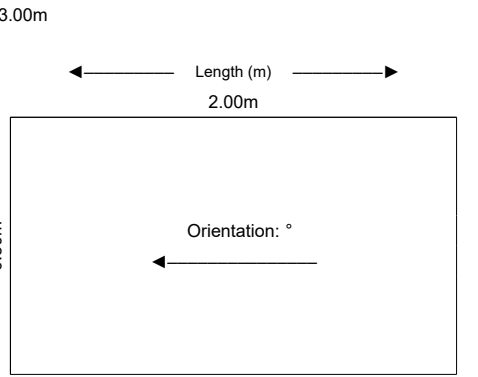
Plant Used:

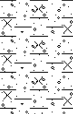
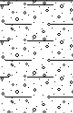
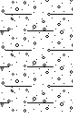
Date Printed:
21/09/2022

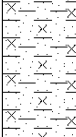
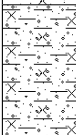
Weather:

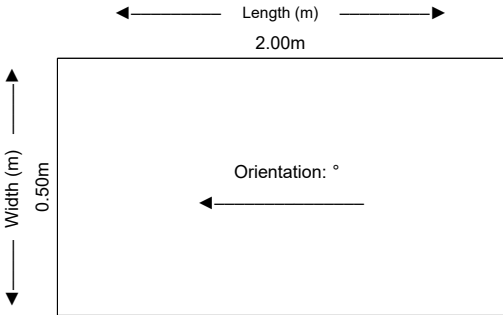
Hole Termination:

Stability:	
------------	--

Dimensions: Final Depth: 3.00m  Inclination: °	Photo:  PhotoofPit PhotoofSpoil
---	---

 Geo-Environmental	Contract Name: North Horsham II			Client: Legal & General			Trial Pit ID: TP15					
	Contract Number: GE20724	Date Started: 13/05/2022	Logged By: TU	Checked By:	Status:	Sheet 1 of 1						
	Easting: 520150.1	Northing: 133375.1	Ground Level: 63.26mOD	Plant Used:	Date Printed: 21/09/2022	Scale: 1:25						
Trial Pit Log				Weather:		Hole Termination:		Stability: Sides stable				
Samples & In Situ Testing				Strata Details					Water	Backfill		
Depths	Sample ID	Test Result	Reduced Level	Depth (m) (Thickness)	Legend	Strata Description						
0.30	ES9	PP=3kg/cm2	62.86	(0.40)		Crop overlying light brown silty clay with abundant rootlets. TOPSOIL			0.5			
0.50	D1			0.40		Very stiff orange brown, light brown and grey mottled orange silty, sandy, gravelly CLAY. Sands are fine. Gravels are coarse sub-rounded to angular with Ironstone and sandstone inclusions. Black staining. TUNBRIDGE WELLS SAND						
0.50	ES10											
0.50	ES7			(0.80)					1.0			
1.00	D2	PP=3kg/cm2	62.06	1.20		Orange brown slightly silty very clayey sandy GRAVEL. Sands are fine. Gravels are coarse sub-rounded to angular with Ironstone and sandstone inclusions. Occasional black staining. TUNBRIDGE WELLS SAND			1.5			
1.00	ES8											
1.50	D3			(0.80)					2.0			
1.50	ES11											
2.00	D4		61.26	2.00		End of Trial Pit at 2.00m			2.5			
									3.0			
									3.5			
Dimensions:						Photo:						
Final Depth: 2.00m												
← Length (m) → 2.00m ↑ Width (m) ↓ 0.50m Orientation: ° ←												
Inclination: °						Photo of Pit					Photo of Spoil	

 Geo-Environmental	Contract Name: North Horsham II			Client: Legal & General			Trial Pit ID: TP16				
	Contract Number: GE20724	Date Started: 13/05/2022	Logged By: TU	Checked By:	Status:	Sheet 1 of 1					
	Easting: 519999.7	Northing: 133377.8	Ground Level: 60.90mOD	Plant Used:	Date Printed: 21/09/2022	Scale: 1:25					
Trial Pit Log											
Weather:		Hole Termination:			Stability: Sides stable						
Samples & In Situ Testing				Strata Details					Water	Backfill	
Depths	Sample ID	Test Result	Reduced Level	Depth (m) (Thickness)	Legend	Strata Description					
0.20	ES9	PP=3.5kg/cm2	60.60	(0.30)		Crop overlying light brown silty clay with abundant rootlets. TOPSOIL			0.5		
0.50	B7			60.40	0.50		Very stiff orange brown and light brown mottled silty CLAY. Occasional rootlets. TUNBRIDGE WELLS SAND				
0.50	D1						Very stiff brown and grey mottled orange silty slightly sandy CLAY. Sands are fine. Black staining TUNBRIDGE WELLS SAND				
0.50	ES10										
1.00	B8	PP=3.5kg/cm2	59.70	(0.70)					1.0		
1.00	D2										
1.00	ES11	PP=3kg/cm2		1.20		Very stiff brown and grey mottled orange silty, slightly sandy, gravelly CLAY interbedded with ironstone and sandstone. Sands are fine. Gravels are coarse sub-rounded to angular with ironstone and sandstone inclusions. Black staining. TUNBRIDGE WELLS SAND			1.5		
1.50	D3										
2.00	D4		58.90	2.00		End of Trial Pit at 2.00m			2.0		
									2.5		
									3.0		
									3.5		
Dimensions:						Photo:					
Final Depth: 2.00m											
← Length (m) → 2.00m ↑ Width (m) ↓ 0.50m Orientation: °											
Inclination: °						PhotoofPit PhotoofSpoil					

 Geo-Environmental	Contract Name: North Horsham II			Client: Legal & General			Trial Pit ID: TP17			
	Contract Number: GE20724	Date Started: 11/05/2022	Logged By: TU	Checked By:	Status:	Sheet 1 of 1				
	Easting: 519699.9	Northing: 133375.2	Ground Level: 56.61mOD	Plant Used:	Date Printed: 21/09/2022	Scale: 1:25				
Trial Pit Log										
Weather:		Hole Termination:			Stability: Sides stable					
Samples & In Situ Testing				Strata Details					Water	Backfill
Depths	Sample ID	Test Result	Reduced Level	Depth (m) (Thickness)	Legend	Strata Description				
0.10	ES9	PP=4kg/cm2	56.31	(0.30)		Crop overlying light brown silty clay with abundant rootlets. TOPSOIL			0.5	
0.50	B7			0.30		Very stiff light brown and brown mottled silty, slightly sandy CLAY. WEALD CLAY				
0.50	D1			0.60		Very stiff brown and grey mottled orange silty, slightly sandy, gravelly CLAY. Sands are fine. Gravels are fine to coarse sub-rounded to angular with Ironstone inclusions. Black staining. WEALD CLAY				
1.00	B8	PP=4kg/cm2	56.01	(1.20)					1.0	
1.00	D2									
1.50	D3	PP=3.5kg/cm2	54.81	1.80		Very stiff dark brown silty very sandy gravelly CLAY. Sands are fine to coarse. Gravels are fine to coarse with Ironstone and sandstone inclusions. Black staining. WEALD CLAY			1.5	
2.00	D4			(0.60)						
2.50	D5	PP=4kg/cm2	54.21	2.40		Dark brown very clayey SAND and GRAVEL. Sands are fine to coarse. Gravels are fine to coarse sub-rounded to angular with abundant ironstone and sandstone inclusions. Black staining. WEALD CLAY			2.5	
2.60	ES10			(0.60)						
3.00	D6		53.61	3.00		End of Trial Pit at 3.00m			3.0	
3.00	ES11									
Dimensions:					Photo:					
Final Depth: 3.00m										
										
Inclination: °					PhotoofPit PhotoofSpoil					



Geo-Environmental

Contract Name:
North Horsham II

Contract Number:
GE20724

Date Started:
10/05/2022

Logged By:
TU

Checked By:

Status:

Client:

Legal & General

Trial Pit ID:
TP18

Sheet 1 of 1

Trial Pit Log

Easting:
519775.0

Northing:
133449.9

Ground Level:
57.34mOD

Plant Used:

Date Printed:
21/09/2022

Scale:
1:25

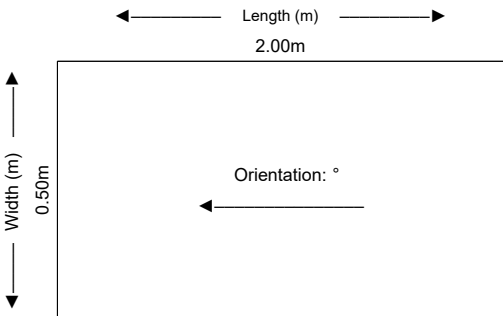
Weather:

Hole Termination:

Stability: Sides stable

Dimensions:

Final Depth: 3.00m



Inclination: °

Photo:




PhotoofPit
PhotoofSpoil



Geo-Environmental

Contract Name:
North Horsham II

Contract Number:
GE20724

Easting:
520083.8

Date Started:
11/05/2022

Logged By:
TU

Ground Level:
60.92mOD

Client:

Legal & General

Checked By:

Status:

Trial Pit ID:
TP19

Sheet 1 of 1

Date Printed:
21/09/2022

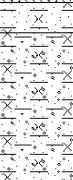
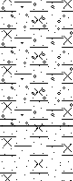
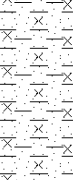
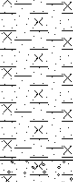
Scale:
1:25

Trial Pit Log

Weather:

Hole Termination:

Stability: Sides stable

Samples & In Situ Testing			Strata Details				Water	Backfill	
Depths	Sample ID	Test Result	Reduced Level	Depth (m) (Thickness)	Legend	Strata Description			
0.20	ES9	PP=3kg/cm2	60.62 60.52	(0.30)		Crop overlying light brown silty clay with abundant rootlets TOPSOIL	0.5 1.0 1.5 2.0 2.5 3.0 3.5		
0.50	B7			0.40		Very stiff light brown and orange brown mottled silty, slightly sandy CLAY. Rare rootlets. WEALD CLAY			
0.50	D1								Very stiff light brown and grey mottled orange brown silty, slightly sandy, slightly gravelly CLAY. Sands are fine. Gravels are medium to coarse sub-rounded to angular with Ironstone inclusions. Black staining. WEALD CLAY
1.00	B8	PP=3.5kg/cm2	59.62	1.30		Very stiff brown and grey mottled orange silty sandy CLAY. Sands are fine. Occasional black staining. WEALD CLAY			
1.00	D2								
1.50	D3	PP=3.5kg/cm2	58.32	2.60		Very stiff brown and grey mottled orange brown silty, slightly sandy, slightly gravelly CLAY. Sands are fine. Gravels are medium to coarse sub-rounded to angular. Black staining and Ironstone inclusions. WEALD CLAY			
1.90	ES10								(1.30)
2.00	D4								
2.00	ES11	PP=4kg/cm2	57.92	3.00		End of Trial Pit at 3.00m			
2.50	D5								PP=4kg/cm2
3.00	D6	PP=3.5kg/cm2							

Dimensions:

Final Depth: 3.00m

Length (m)
2.00m

Width (m)
0.50m

Orientation: °

Inclination: °

Photo:

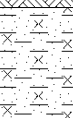
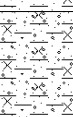
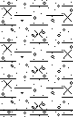
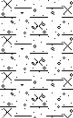
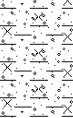
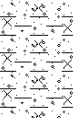
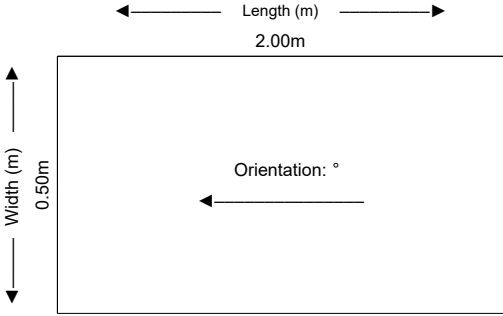


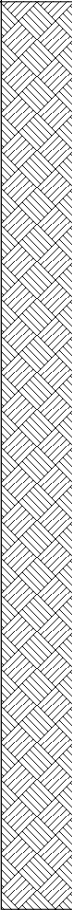
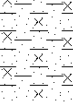
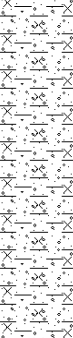
11/05/2022 12:53

PhotoofPit



PhotoofSpoil

 Geo-Environmental	Contract Name: North Horsham II			Client: Legal & General			Trial Pit ID: TP20			
	Contract Number: GE20724	Date Started: 10/05/2022	Logged By: TU	Checked By:	Status:	Sheet 1 of 1				
	Easting: 519924.9	Northing: 133450.1	Ground Level: 58.81mOD	Plant Used:	Date Printed: 21/09/2022	Scale: 1:25				
Trial Pit Log										
Weather:		Hole Termination:			Stability: Sides stable					
Samples & In Situ Testing				Strata Details					Water	Backfill
Depths	Sample ID	Test Result	Reduced Level	Depth (m) (Thickness)	Legend	Strata Description				
0.20	ES9	PP=3.5kg/cm2	58.51	(0.30)		Crop overlying light brown silty clay with abundant rootlets. TOPSOIL			0.5	
0.50 0.50	B7 D1			(0.40)		Very stiff light brown mottled silty, slightly sandy CLAY. Sands are fine. Rare rootlets WEALD CLAY				
1.00 1.00	B8 D2	PP=4.5kg/cm2	58.11	0.70		Very stiff brown and grey mottled orange silty slightly sandy slightly gravelly CLAY. Sands are fine to medium. Gravels are fine to coarse sub-rounded to angular with sandstone and ironstone inclusions. Black staining. WEALD CLAY			1.0	
				(1.10)						
1.50	D3	PP=3.5kg/cm2	57.01	1.80		Very stiff light brown and grey mottled orange silty, sandy, gravelly CLAY. Sands are fine to coarse. Gravels are fine to coarse sub-rounded to angular with Ironstone inclusions. Black and ferruginous staining. WEALD CLAY			1.5	
1.70	ES11									
2.00	D4	PP=4kg/cm2	57.01	1.80		Very stiff light brown and grey mottled orange silty, sandy, gravelly CLAY. Sands are fine to coarse. Gravels are fine to coarse sub-rounded to angular with Ironstone inclusions. Black and ferruginous staining. WEALD CLAY			2.0	
2.50 2.50	D5 ES10	PP=3.75kg/cm2	57.01	(1.20)					2.5	
3.00	D6	PP=3.76kg/cm2	55.81	3.00		End of Trial Pit at 3.00m			3.0	
									3.5	
Dimensions:						Photo:				
Final Depth: 3.00m						 PhotoofPit				
										
Inclination: °						 PhotoofSpoil				

 Geo-Environmental	Contract Name: North Horsham II			Client: Legal & General			Trial Pit ID: TP21			
	Contract Number: GE20724	Date Started: 06/05/2022	Logged By: TU	Checked By:	Status:	Sheet 1 of 1				
	Easting: 519383.0	Northing: 133478.4	Ground Level: 54.54mOD	Plant Used:	Date Printed: 21/09/2022	Scale: 1:25				
Trial Pit Log										
Weather:		Hole Termination:			Stability:					
Samples & In Situ Testing				Strata Details					Water	Backfill
Depths	Sample ID	Test Result	Reduced Level	Depth (m) (Thickness)	Legend	Strata Description				
0.30	ES7	PP=2.5kg/cm2	54.14	(0.40)		Grass overlying light brown silty slightly sandy clay with abundant rootlets. TOPSOIL			0.5	
0.50	D1			0.40		Very stiff light brown silty CLAY with rare rootlets. WEALD CLAY				
				0.60		Very stiff grey mottled orange silty slightly sandy CLAY. WEALD CLAY				
1.00	D2	PP=2.5kg/cm2	53.44	(0.50)		Very stiff orange brown and black silty sandy CLAY. Sandstone inclusions throughout. Ferruginous staining. WEALD CLAY			1.0	
1.50	D3	PP=2.75kg/cm2		1.10						
1.70	ES8									
2.00	D4	PP=3kg/cm2	51.94	(1.50)		Stiff brown silty CLAY. WEALD CLAY			2.0	
2.50	D5	PP=3.5kg/cm2		2.60						
										
3.00	D6	PP=3.5kg/cm2	51.54	3.00		End of Trial Pit at 3.00m			3.0	
									3.5	
Dimensions:					Photo:					
Final Depth: 3.00m										
← Length (m) → 2.00m ↑ Width (m) ↓ 0.50m Orientation: ° ←										
Inclination: °										



Geo-Environmental

Contract Name:
North Horsham II

Contract Number:
GE20724

Date Started:
09/05/2022

Logged By:
TU

Checked By:

Status:

Client:

Legal & General

Trial Pit ID:
TP22

Sheet 1 of 1

Trial Pit Log

Easting:
519474.8

Northing:
133413.8

Ground Level:
55.35mOD

Plant Used:

Date Printed:
21/09/2022

Scale:
1:25

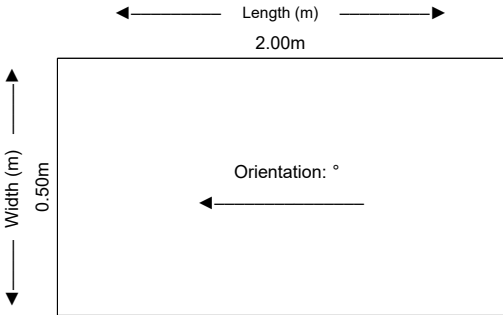
Weather:

Hole Termination:

Stability: Sides stable

Dimensions:

Final Depth: 3.00m



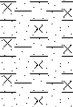
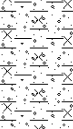
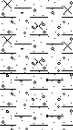
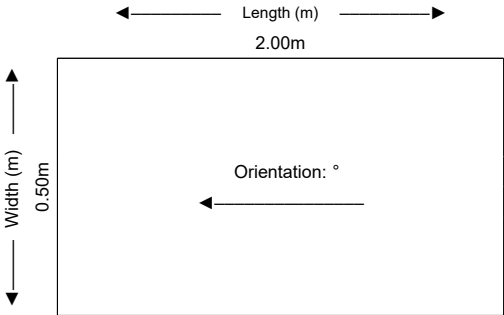
Inclination: °

Photo:




PhotoofPit

PhotoofSpoil

 Geo-Environmental	Contract Name: North Horsham II			Client: Legal & General			Trial Pit ID: TP23				
	Contract Number: GE20724	Date Started: 11/05/2022	Logged By: TU	Checked By:	Status:	Sheet 1 of 1					
	Easting: 520073.0	Northing: 133494.0	Ground Level: 59.58mOD	Plant Used:	Date Printed: 21/09/2022	Scale: 1:25					
Trial Pit Log		Weather:		Hole Termination:			Stability: Sides stable				
Samples & In Situ Testing				Strata Details					Water	Backfill	
Depths	Sample ID	Test Result	Reduced Level	Depth (m) (Thickness)	Legend	Strata Description					
0.10	ES9	PP=3kg/cm2	59.28	(0.30)		Crop overlying light brown silty clay with abundant rootlets. TOPSOIL			0.5		
0.50	B7			59.08	0.30		Very stiff light brown and brown mottled silty, slightly sandy CLAY. Sands are fine. Occasional rootlets. WEALD CLAY				
0.50	D1				0.50		Very stiff brown and grey mottled reddish brown silty, slightly sandy CLAY. Sands are fine. Occasional black staining. WEALD CLAY				
1.00	B8	PP=3kg/cm2	58.48	(0.60)		Very stiff silty, slightly sandy, slightly gravelly CLAY. Sands are fine. Gravels are fine to coarse sub-rounded to angular with ironstone and sandstone inclusions. Occasional black staining. WEALD CLAY			1.0		
1.00	D2			1.10							
1.50	D3	PP=4kg/cm2	57.28	(1.20)		Brown sandy very gravelly CLAY. Sands are fine to coarse. Gravels are fine to coarse sub-rounded to angular with abundant ironstone. Black staining. WEALD CLAY			1.5		
2.00	D4			2.30							
2.20	ES10	PP=4kg/cm2	56.58	(0.70)		End of Trial Pit at 3.00m			2.5		
2.50	D5			3.00							
2.50	ES11								3.0		
3.00	D6								3.5		
Dimensions:						Photo:					
Final Depth: 3.00m						 PhotoofPit					
											
Inclination: °						 PhotoofSpoil					



Geo-Environmental

Contract Name:
North Horsham II

Contract Number:
GE20724

Date Started:
10/05/2022

Logged By:
TU

Checked By:

Status:

Client:

Legal & General

Trial Pit ID:

TP24

Sheet 1 of 1

Trial Pit Log

Easting:
519775.2

Northing:
133525.0

Ground Level:
57.27mOD

Plant Used:

Date Printed:
21/09/2022

Scale:
1:25

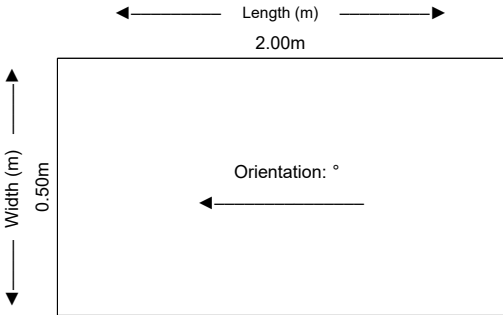
Weather:

Hole Termination:

Stability: Sides stable

Dimensions:

Final Depth: 3.00m



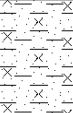
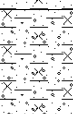
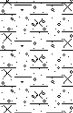
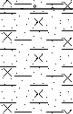
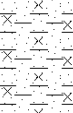
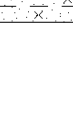
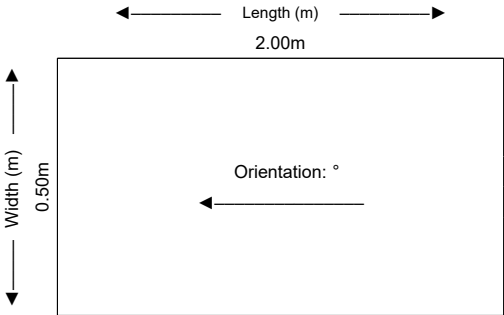
Inclination: °

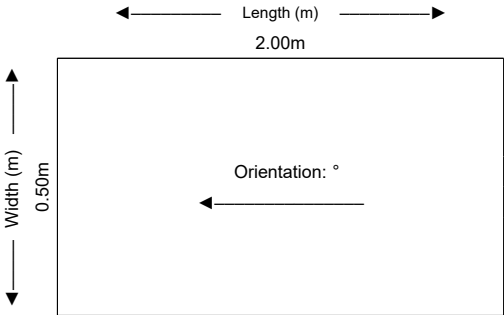
Photo:




PhotoofPit

PhotoofSpoil

 Geo-Environmental	Contract Name: North Horsham II			Client: Legal & General			Trial Pit ID: TP25			
	Contract Number: GE20724	Date Started: 09/05/2022	Logged By: TU	Checked By:	Status:	Sheet 1 of 1				
	Easting: 519550.0	Northing: 133525.0	Ground Level: 55.20mOD	Plant Used:	Date Printed: 21/09/2022	Scale: 1:25				
Trial Pit Log										
Weather:		Hole Termination:			Stability: Sides stable					
Samples & In Situ Testing				Strata Details					Water	Backfill
Depths	Sample ID	Test Result	Reduced Level	Depth (m) (Thickness)	Legend	Strata Description				
0.30	ES9	PP=3.5kg/cm2	54.80	(0.40)		Grass overlying brown very silty clay with abundant rootlets TOPSOIL			0.5	
0.50 0.50	B7 D1			(0.70)		Very stiff brown and grey mottled orange silty, slightly sandy CLAY. Sands are fine to medium. WEALD CLAY				
1.00 1.00 1.00 1.00	B8 D2 ES10 ES11	PP=3kg/cm2	54.10	1.10		Very stiff orange brown and black silty sandy, slightly gravelly CLAY. Sands are fine to medium. Gravels are fine to coarse sub-rounded to angular with Ironstone and sandstone inclusions. Ferruginous staining. WEALD CLAY			1.5	
1.50	D3	PP=3kg/cm2		1.60		Dark brown and black gravelly clayey SAND/sandy CLAY. Sands are fine to coarse. Gravels are fine to coarse sub- rounded to angular with Ironstone and sandstone. Black and ferruginous staining. WEALD CLAY				
2.00	D4	PP=3kg/cm2	53.10	2.10		Very stiff grey to dark brown silty slightly sandy CLAY. WEALD CLAY			2.5	
2.50	D5	PP=3.5kg/cm2		(0.90)						
3.00	D6	PP=3.5kg/cm2	52.20	3.00		End of Trial Pit at 3.00m			3.0	
									3.5	
Dimensions:						Photo:				
Final Depth: 3.00m										
										
Inclination: °						PhotoofPit PhotoofSpoil				

 Geo-Environmental	Contract Name: North Horsham II			Client: Legal & General			Trial Pit ID: TP26				
	Contract Number: GE20724	Date Started: 06/05/2022	Logged By: TU	Checked By:	Status:	Sheet 1 of 1					
	Easting: 519325.1	Northing: 133525.1	Ground Level: 54.13mOD	Plant Used:	Date Printed: 21/09/2022	Scale: 1:25					
Trial Pit Log		Weather:		Hole Termination:			Stability:				
Samples & In Situ Testing				Strata Details					Water	Backfill	
Depths	Sample ID	Test Result	Reduced Level	Depth (m) (Thickness)	Legend	Strata Description					
0.20	ES7	PP=3kg/cm2	53.83	(0.30)		Grass overlying brown silty CLAY. Abundant rootlets. TOPSOIL			0.5		
0.50	B10			53.63	0.50		Grey and brown mottled silty, slightly sandy CLAY with rare rootlets. WEALD CLAY				
0.50	D1						Very stiff light brown mottled orange silty CLAY. Ferruginous staining at 0.8m bgl WEALD CLAY				
1.00	B11	PP=3kg/cm2	52.33	(1.30)		Dark brown and black slightly silty, sandy gravelly CLAY. Sands are fine. Gravels are fine to coarse sub-rounded to sub-angular with occasional sandstone and ironstone inclusions. Ferruginous staining. WEALD CLAY			1.0		
1.00	D2					Dark brown and black slightly silty, sandy gravelly CLAY. Sands are fine. Gravels are fine to coarse sub-rounded to sub-angular with occasional sandstone and ironstone inclusions. Ferruginous staining. WEALD CLAY					
1.50	D3	PP=4kg/cm2	51.53	1.80		Very stiff brown silty CLAY. WEALD CLAY			1.5		
2.00	D4					Very stiff brown silty CLAY. WEALD CLAY					
2.50	D5	PP=4.5kg/cm2	51.13	(0.40)		End of Trial Pit at 3.00m			2.0		
2.50	ES9					End of Trial Pit at 3.00m					
2.80	ES8					End of Trial Pit at 3.00m					
3.00	D6								2.5		
									3.0		
									3.5		
Dimensions:						Photo:					
Final Depth: 3.00m											
											
Inclination: °						PhotoofPit PhotoofSpoil					