



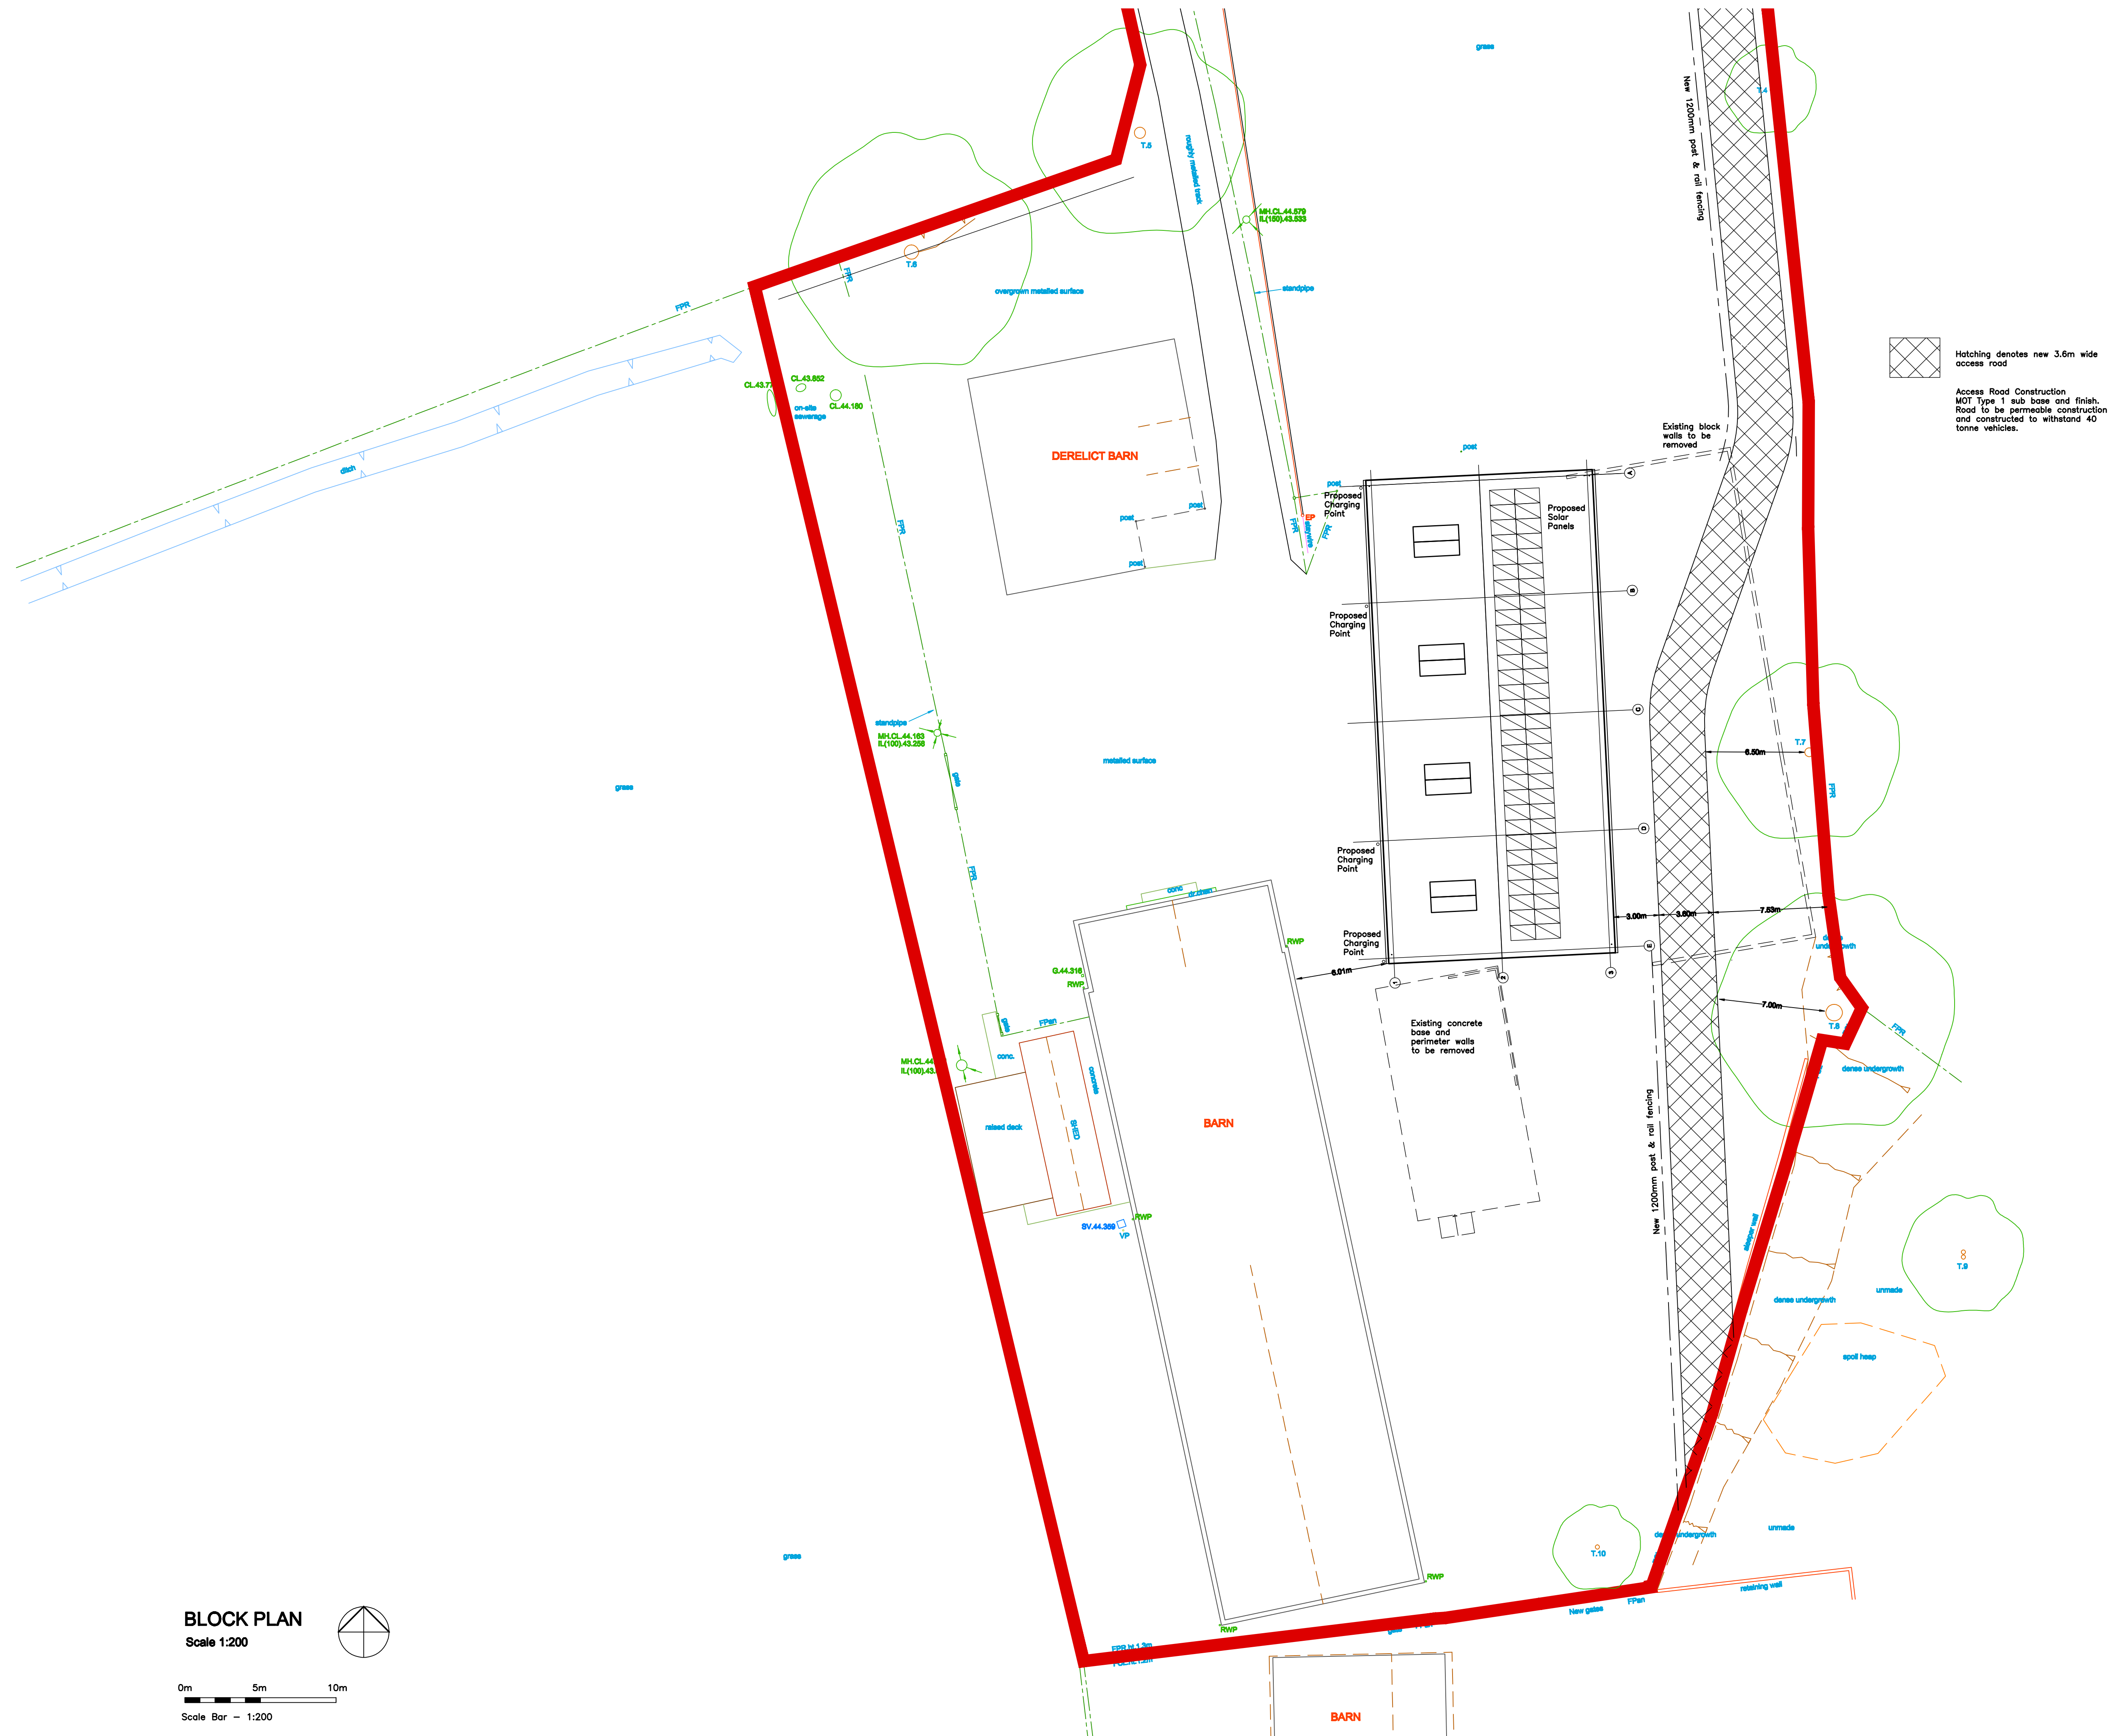

No dimensions to be scaled from drawing except for planning purposes.
The contractor should check all dimensions on site.
It is the contractors responsibility to ensure compliance with Building Regulations.
C.D.M. Regs. 2015. The Client is advised of his responsibilities to appoint a Planning Supervisor under these Regs. All works to comply with the C.D.M. Regs. 2015.
The Party Wall Act. 1996 The property owner is advised of the requirements of the Act, & the requirement to serve a Party Wall Notice on any adjoining owners as required under the act.

- REVISIONS:
- A. 03.10.25 Red line site boundary added.
 - B. 28.10.25 Proposed access road and new warehouse repositioned to suit existing trees.
 - C. 28.10.25 Proposed access road amended. Solar panels, charging points and septic tank added.
 - D. 04.03.26 Site address amended.
 - E. 29.05.26 Internal access road amended.

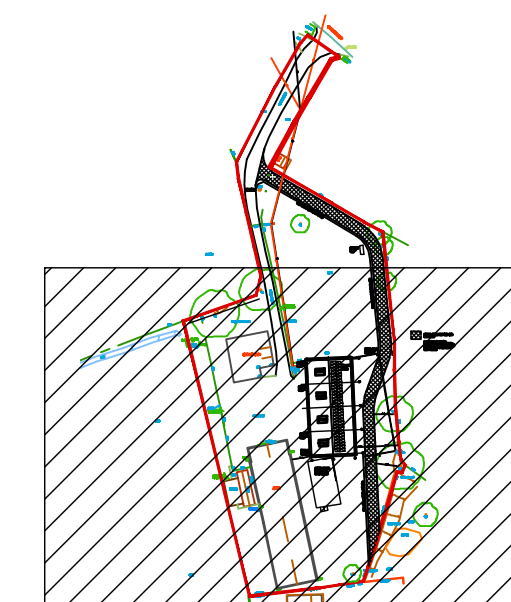

KEY PLAN



ADCS

Architectural Design
Computer Services

30 Foxley Lane
Worthing
West Sussex
BN13 3AD
Tel: 01903 280701
E-mail: adcs@elky.com

Client	MR D. WALTON		
Project	PROPOSED BARN RENVYLE FARM OKEHURST LANE, BILLINGSHURST WEST SUSSEX RH14 9HR		
Drawing	PROPOSED BLOCK PLAN SHEET 1 of 2		
Scale	Date	Drawn	
1:200 @ A1	23.06.25	TP	
Drawing No.	Revision		

1639/P011 E

BLOCK PLAN
Scale 1:200

0m 5m 10m
Scale Bar - 1:200