


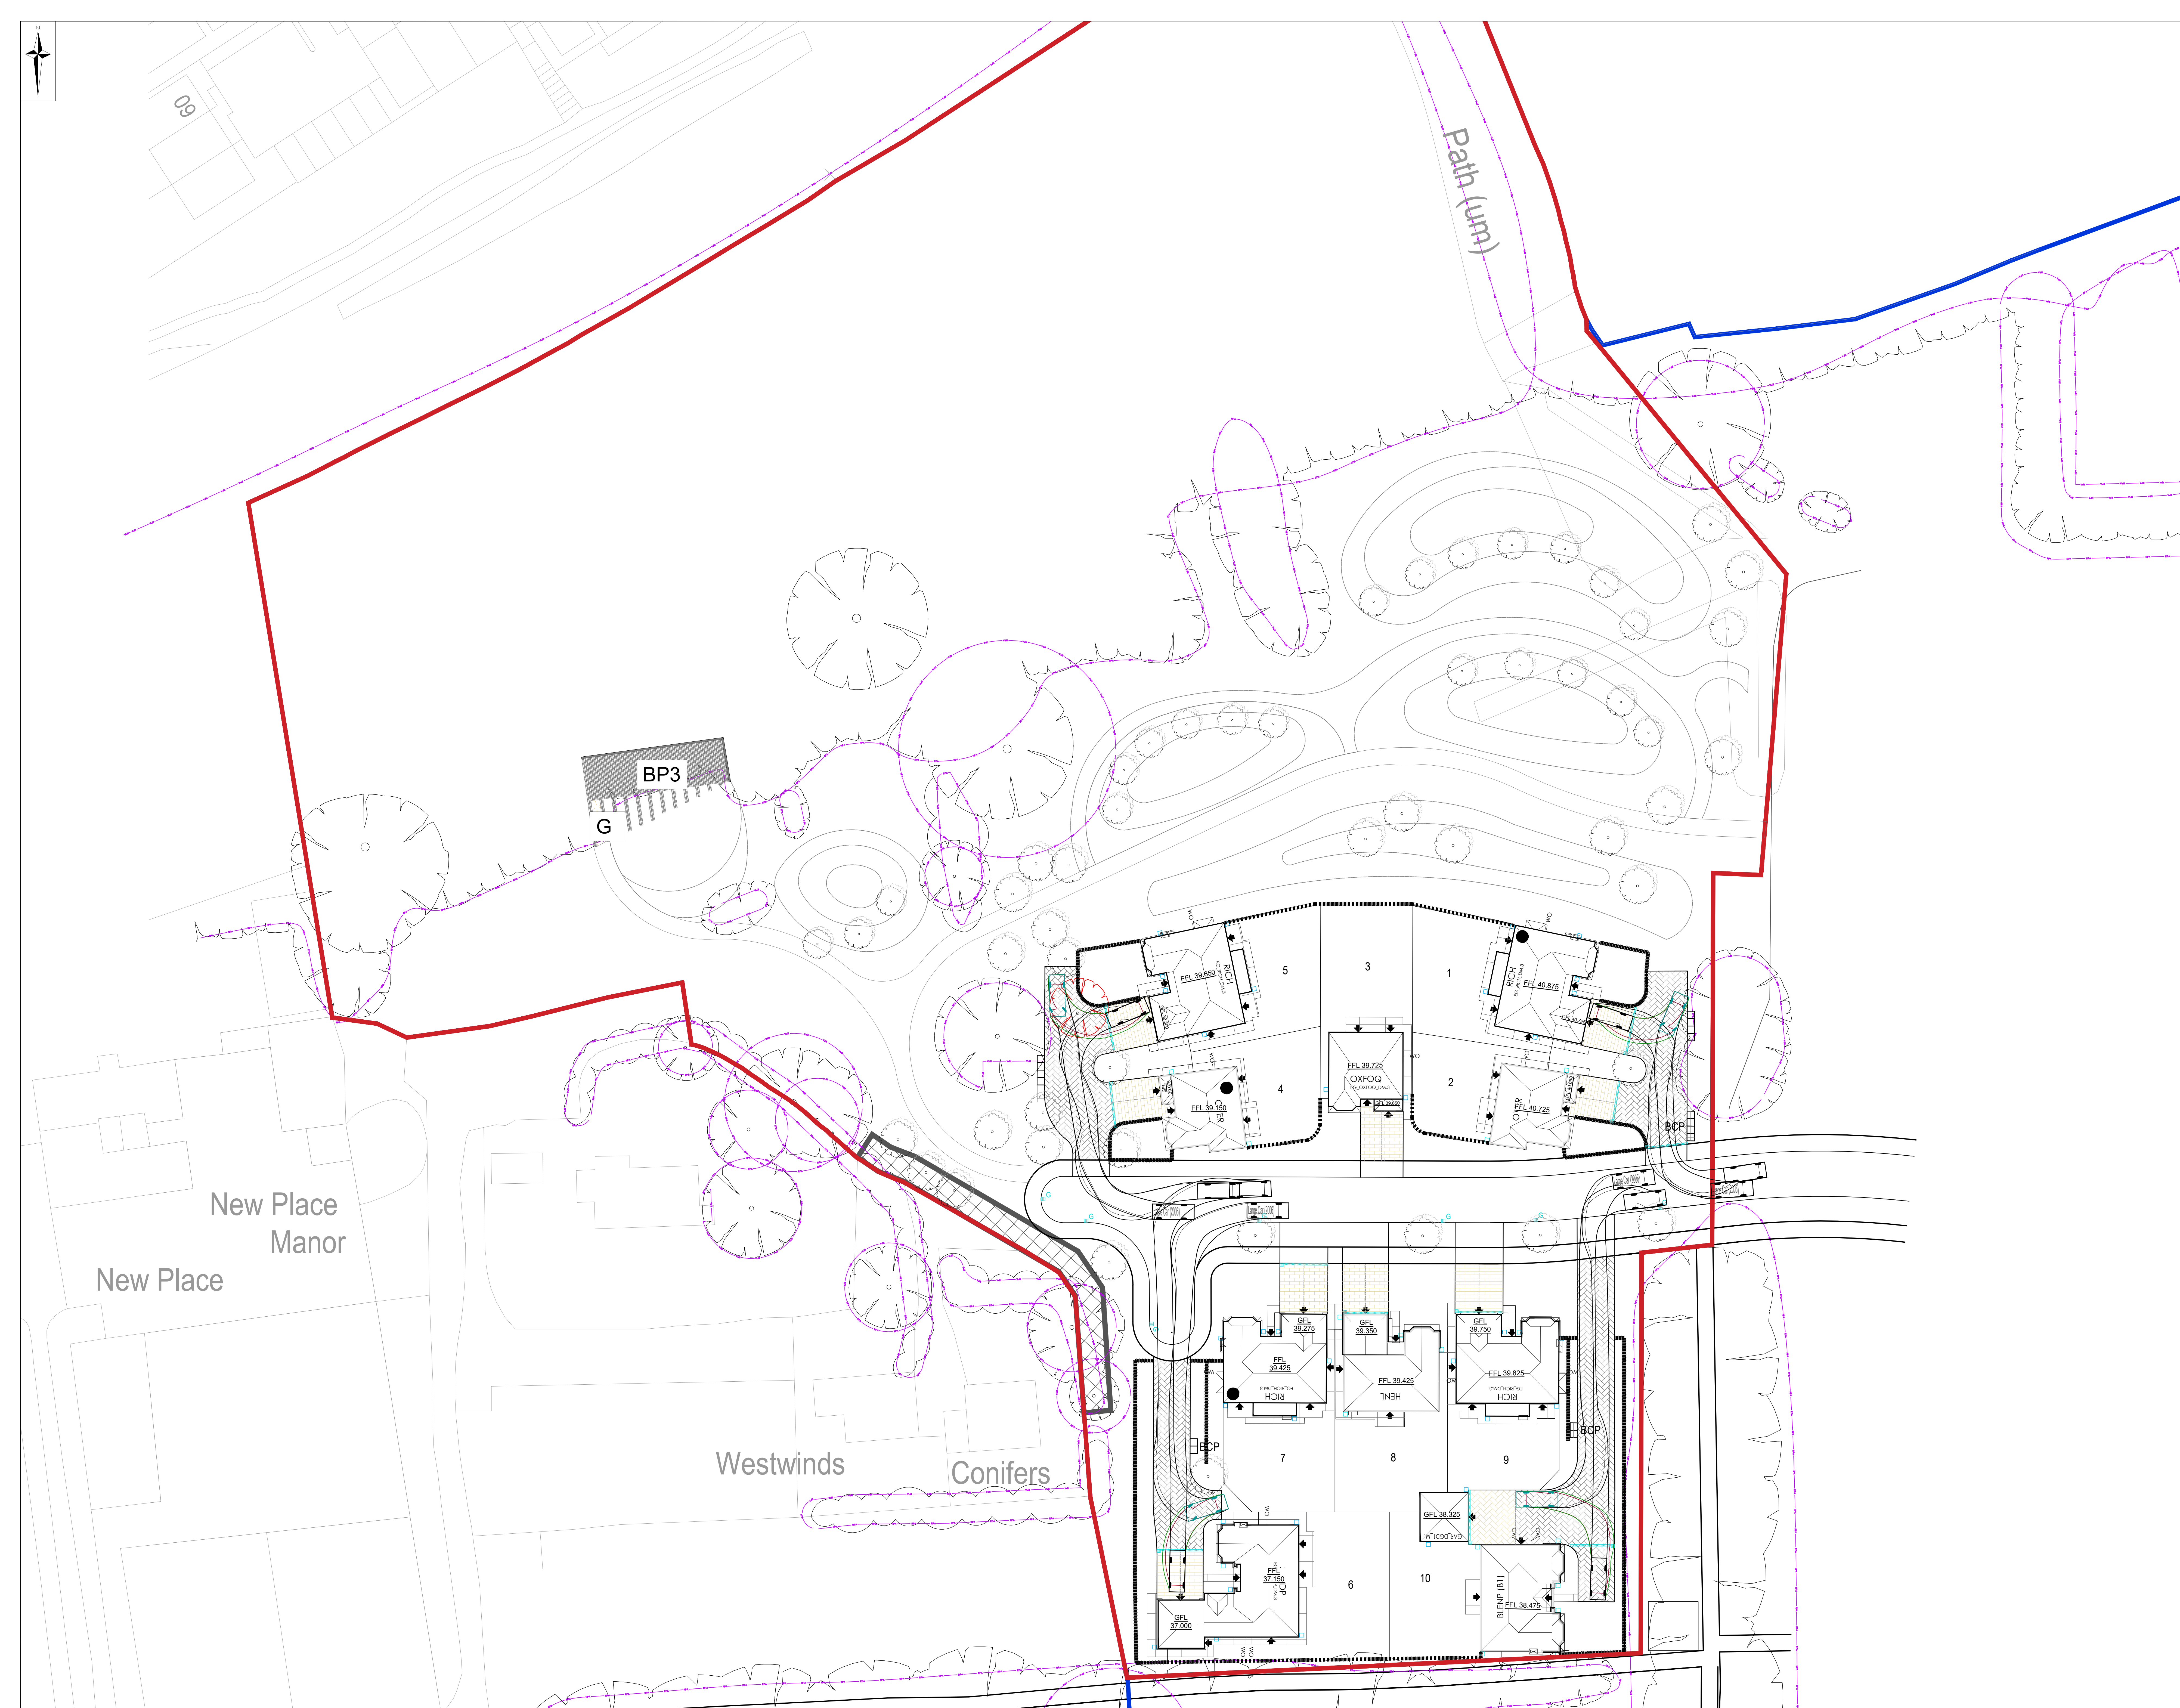


Abnormal or unusual residual risks associated with the design outcomes shown on this drawing are:-

RSK LDE LTD has followed its Design Risk Management process for Hazard Elimination and Risk reduction in developing the designs shown on this drawing.

Abnormal or unusual residual risks may be shown above where it is considered that such risk may not normally be expected by competent persons engaged on work of this nature or type.

Notes:

1. This drawing is to be read in conjunction with all relevant Architects and Engineers drawings and specifications.
2. Topographical Survey and Levels from NJC Survey Ltd, Drawing Number S1572 Dated 18th March 2019
3. Layout based on Geoff Perry Associates Drawing Layout Rev E dated June 2025.
4. Do not scale this drawing.
5. This drawing is to be read in conjunction with all other relevant engineers, architects and specialist design drawings and details.
6. All dimensions are in meters unless noted otherwise.

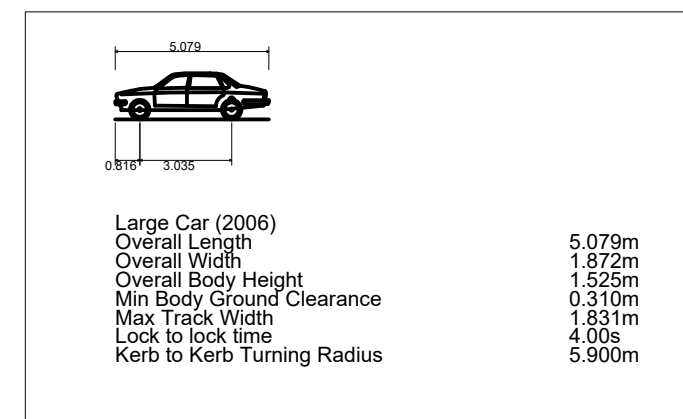

Legend:

Phase 2 Planning Application Boundary

P03	22.05.2026	Issued for Planning.	YP	AM	-
P02	19.05.26	Issued for Planning.	YP	AM	-
P01	07.04.26	Preliminary Issue	BP	YP	AM
Rev.	Date	Amendment	Drawn	Chkd.	Appd.



Abbey Park
Humber Road
Coventry
CV3 4AQ
United Kingdom

Tel: +44 (0) 24 7650 5800
Fax: +44 (0) 24 7650 1417
Email: info@rsk.co.uk
Web: www.rsk.co.uk

Client **BARRATT DAVID WILSON
(SOUTHERN COUNTIES)**

Project Title

NEW PLACE FARM. PULBOROUGH,
WEST SUSSEX
PHASE 2

Status	PLANNING
--------	----------

Drawing Title

LARGE CAR VEHICLE TRACKING

Drawn	Date	Checked	Date	Approved	Date
BP	07.04.26	YP	07.04.26	AM	07.04.26

Scale	Orig Size	Dimensions
1:250	A0	m

Project No. 890815	Drawing File 890815-RSK-ZZ-XX-DR-C- 8027 - Phase 2 Large Car Tracking.dwg
------------------------------	---

Drawing No.							Rev.
890815	RSK	ZZ	XX	DR	C	8027	P03
Project	Orig.	Vol./Sys.	Rev./Loc.	Type	Role	Draw. No.	

