


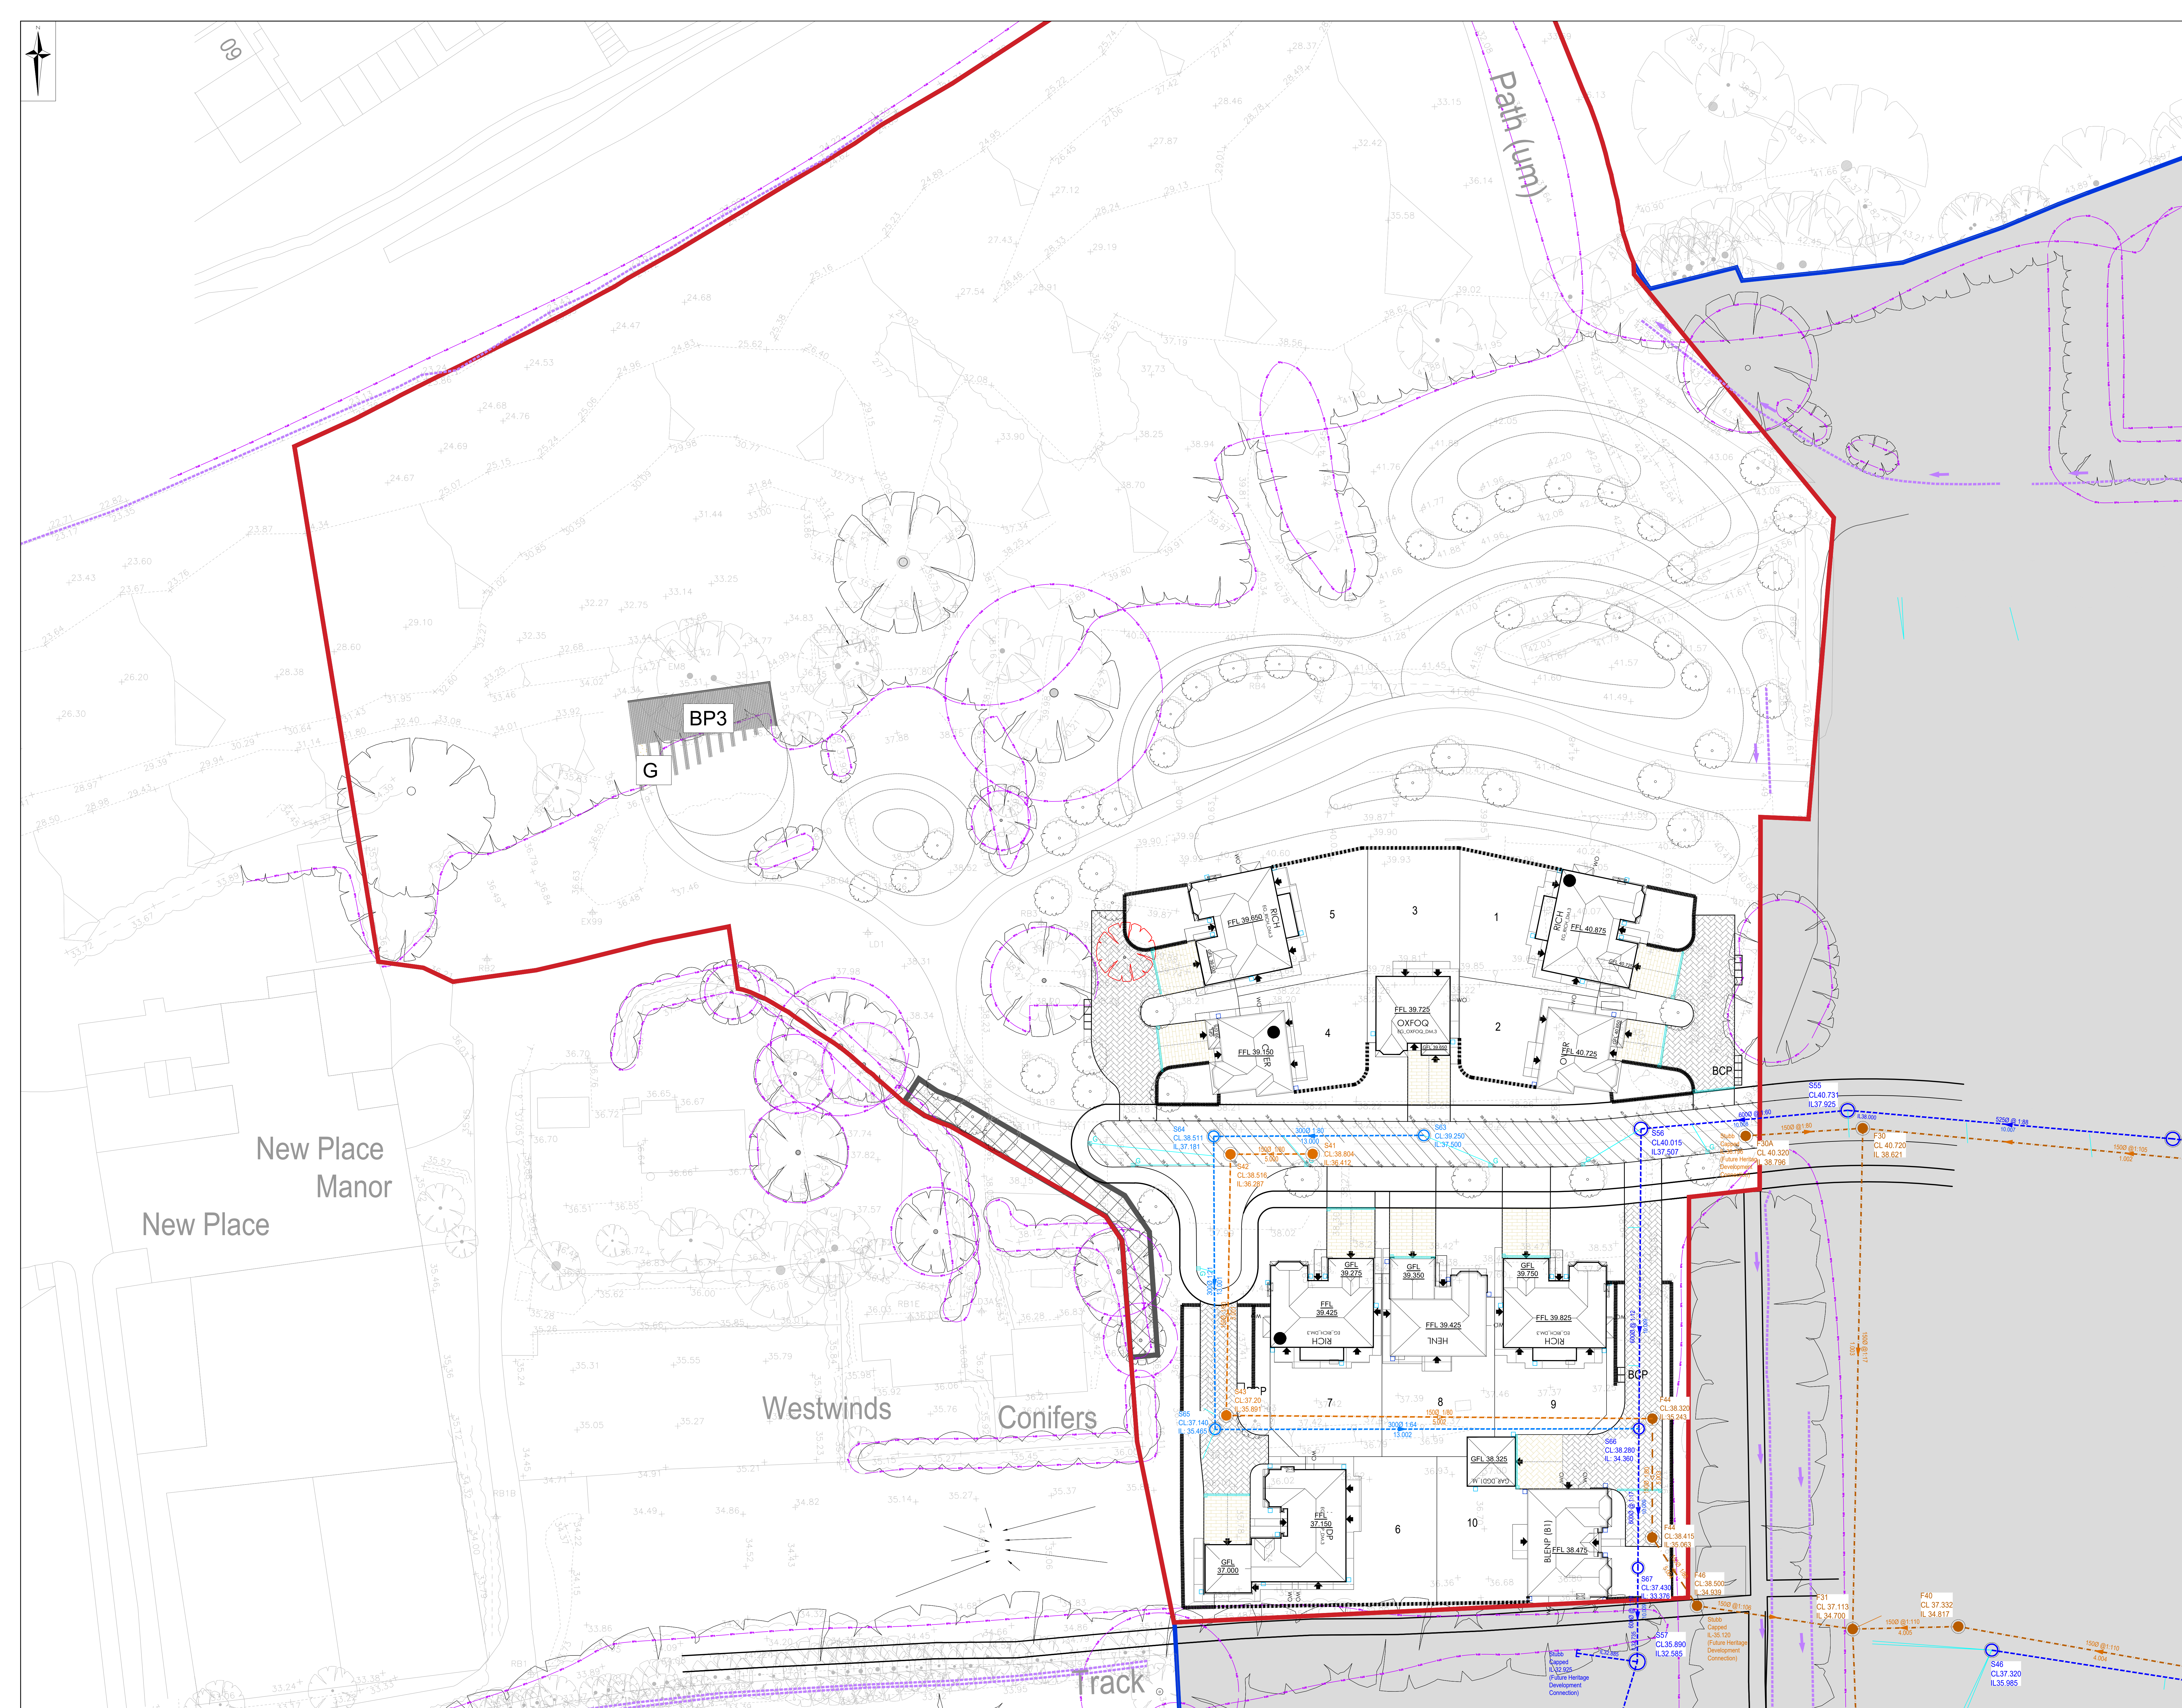

CIVIL / STRUCTURAL DESIGN RISK MANAGEMENT

Abnormal or unusual residual risks associated with the design outcomes shown on this drawing are:-


RSK LDE LTD has followed its Design Risk Management process for Hazard Elimination and Risk reduction in developing the designs shown on this drawing.

Abnormal or unusual residual risks may be shown above where it is considered that such risk may not normally be expected by competent persons engaged on work of this nature or type.

Notes

1. This drawing is to be read in conjunction with all relevant Architects and Engineers drawings and specifications.
2. Layout based on the Geoff Perry Architects Layout Rev E dated 2020.05.11.
3. Top Survey information taken from NJC Surveys Drawing S1572, dated March 2019
4. All levels quoted are in metres A.O.D.
6. For Levels Layout see Drawing No's. 890815-RS-ZK-XX-DR-C-8215 Site Levels.
7. All drainage to be installed to Southern Water adoptable standards, D0 compliant.
8. All road gullies shall be located away from proposed entrances to house

Strategic Drainage Key

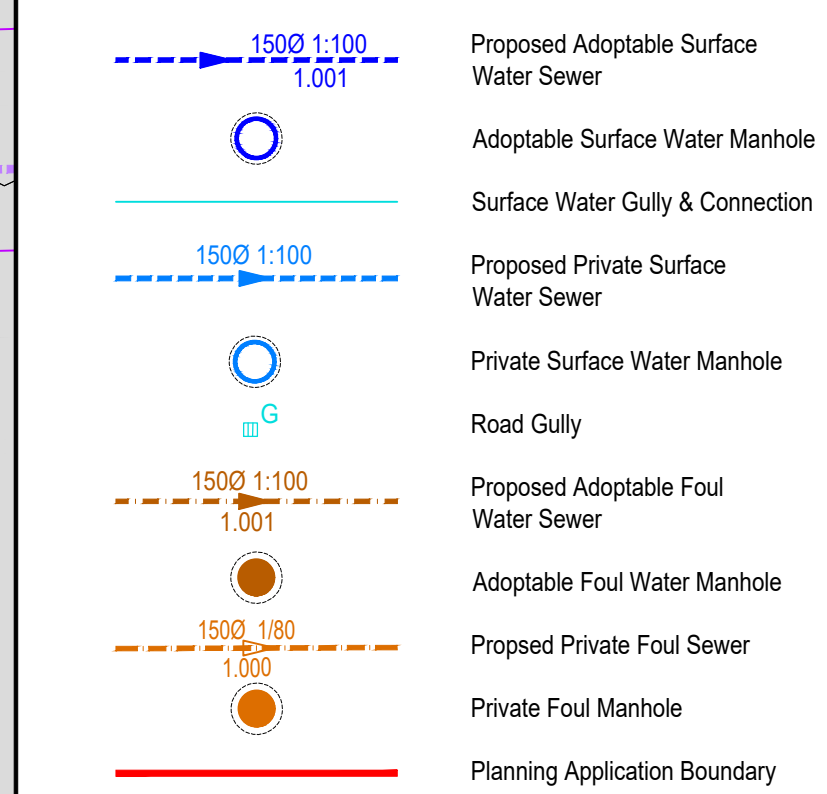

P02	22.05.2026	Issued for Planning.	YP	AM
P01	19.05.2026	Preliminary Issue	YP	AM
Rev.	Date	Amendment	Drawn	Chkd.



Abbey Park
Humber Road
Coventry
CV3 4AQ

Tel: +44 (0) 24 7660 5600
Fax: +44 (0) 24 7660 1417
Email: info@rsk.co.uk
Web: www.rsk.co.uk

Client **BARRATT DAVID WILSON**
(SOUTHERN COUNTIES)

Project Title

NEW PLACE FARM. PULBOROUGH
WEST SUSSEX
PHASE 2

Status	PLANNING
--------	----------

Drawing Title

SITE DRAINAGE

Drawn	Date	Checked	Date	Approved	Date
AA	15.05.26	AM		RD	

Scale 1:250	Orig Size A0	Dimensions m
----------------	-----------------	-----------------

Project No. 890815	Drawing File 890815-RSK-ZZ-XX-DR-C- 8320 - Phase 2 Site Drains.dwg
------------------------------	--

Drawing No.							Rev.
890815	RSK	ZZ	XX	DR	C	8320	P0
Project	Orig.	Vol/Sys.	Rev./Loc.	Type	Role	Draw. No.	

