


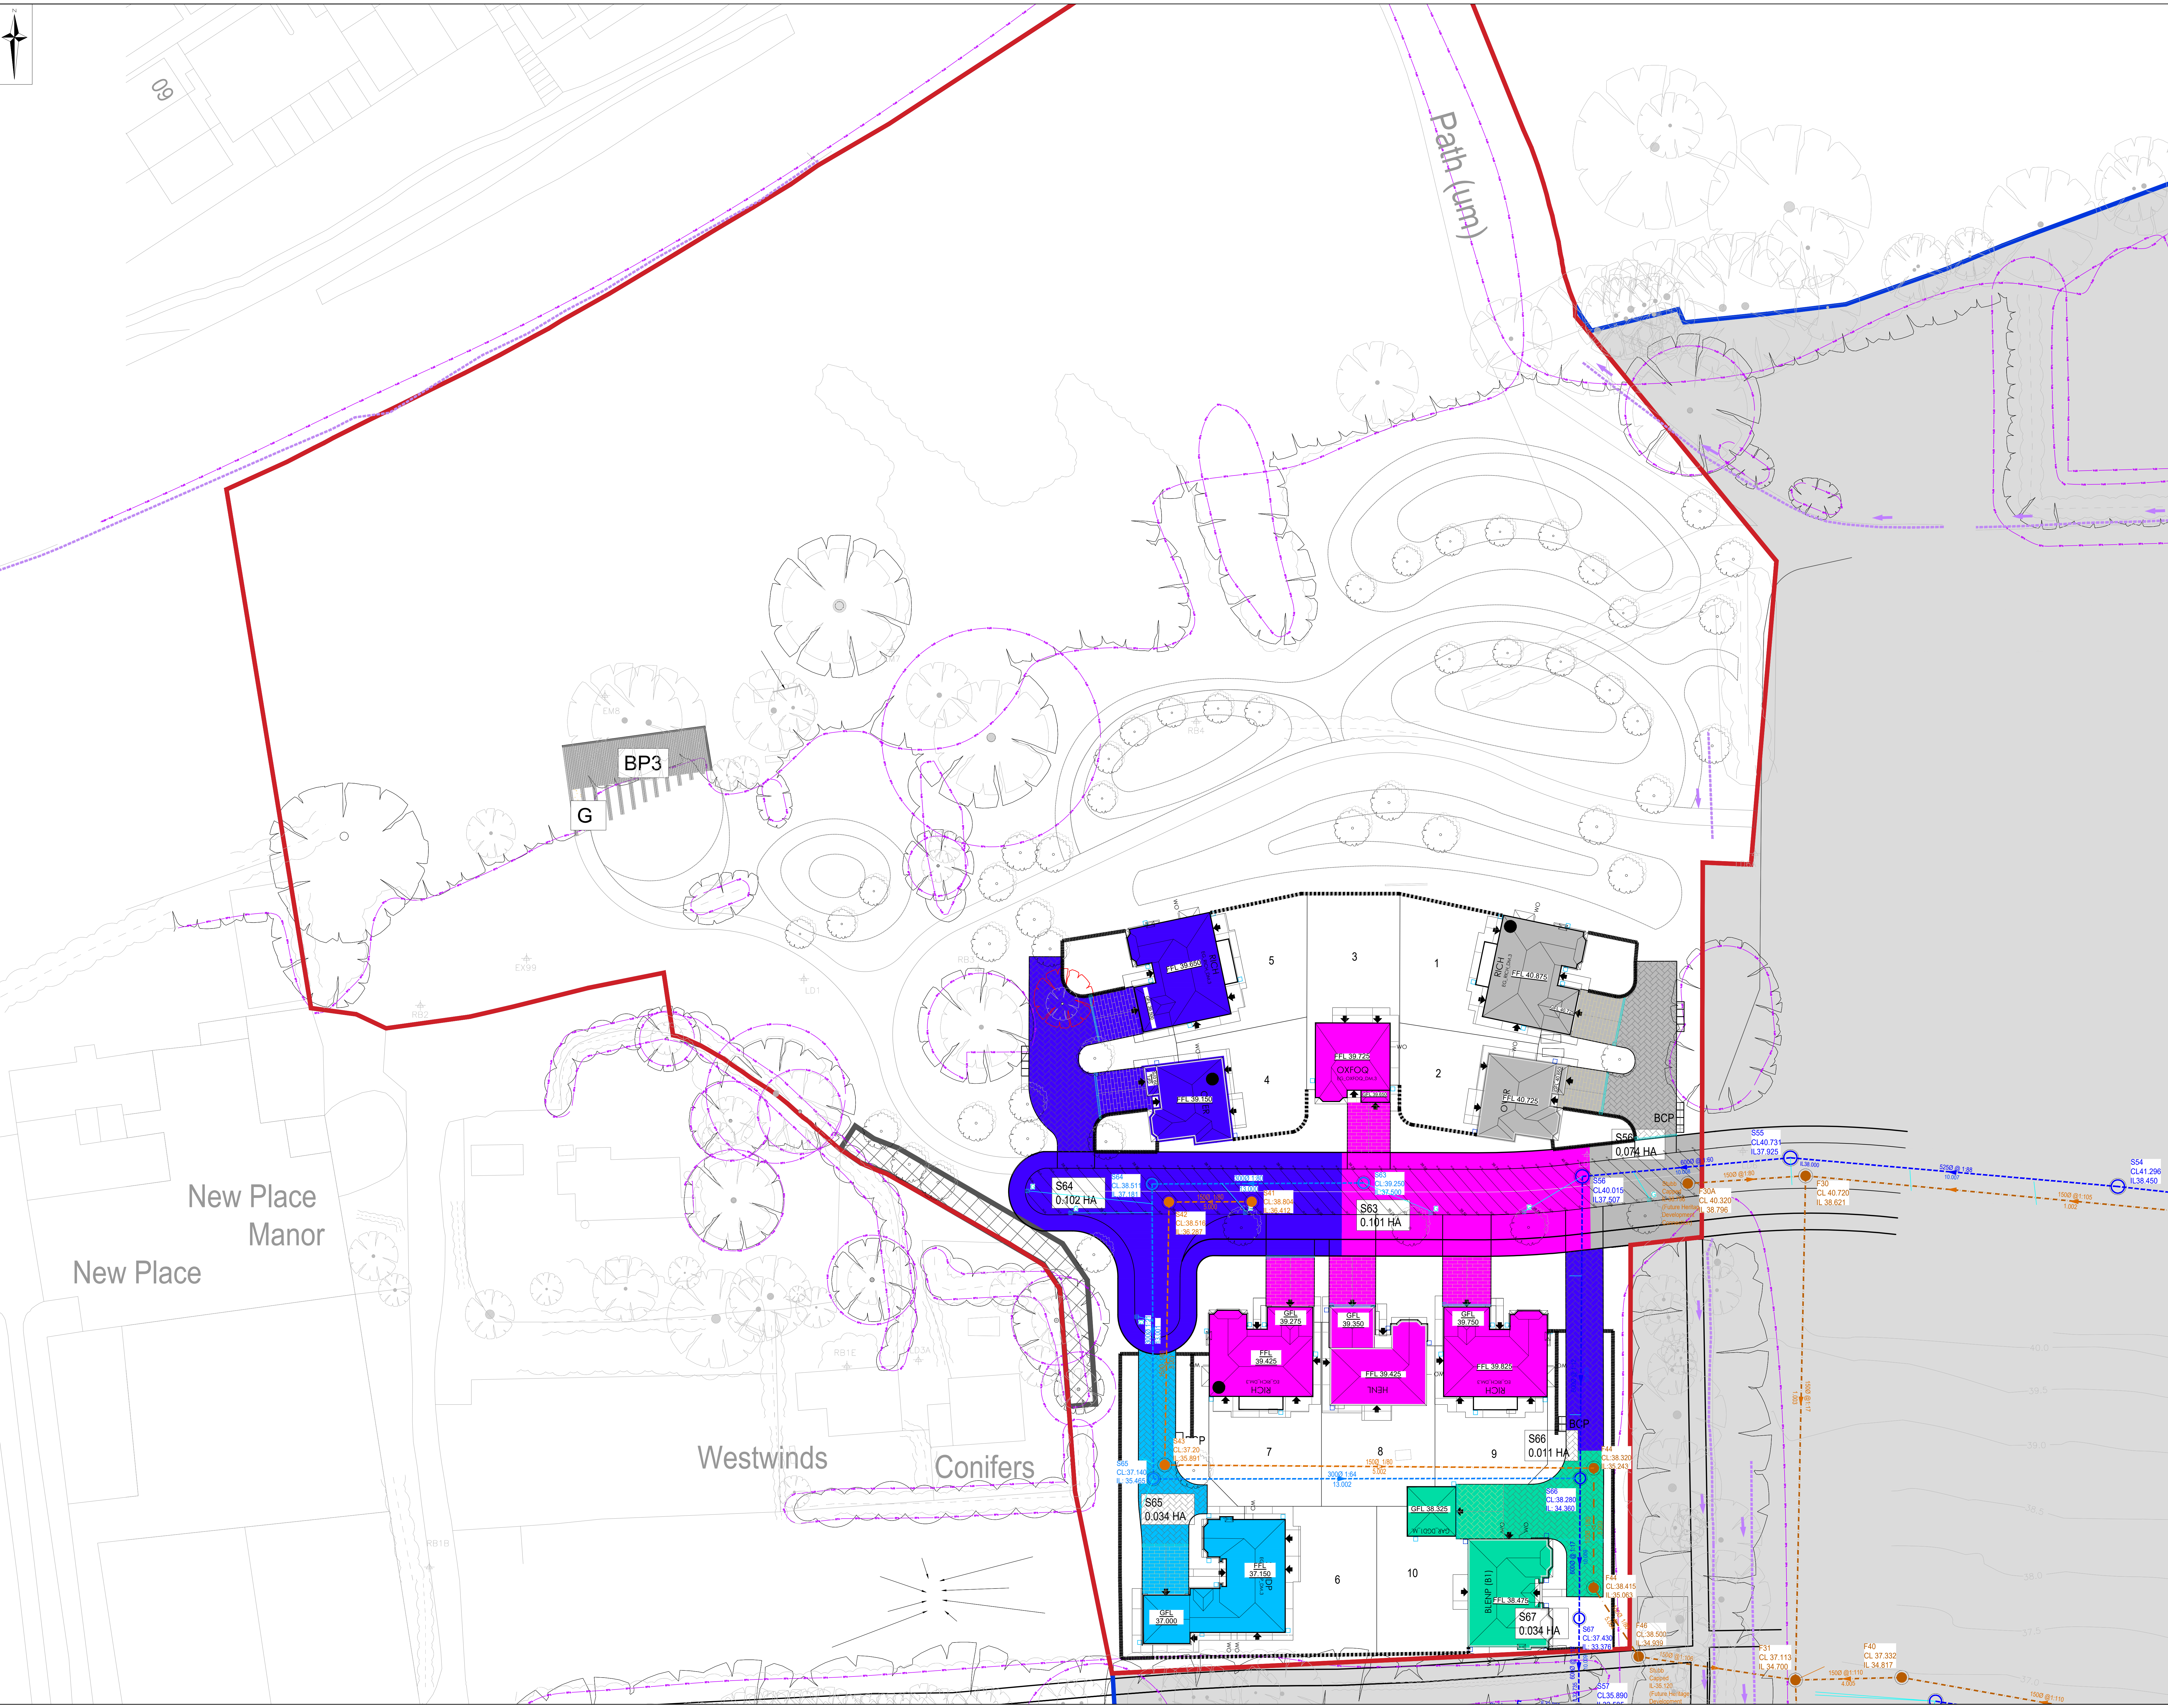

CIVIL / STRUCTURAL DESIGN RISK MANAGEMENT

Abnormal or unusual residual risks associated with the design outcomes shown on this drawing are:-

RSK LDE LTD has followed its Design Risk Management process for Hazard Elimination and Risk reduction in developing the designs shown on this drawing. Abnormal or unusual residual risks may be shown above where it is considered that such risk may not normally be expected by competent persons engaged on work of this nature or type.

Notes:

- This drawing is to be read in conjunction with all relevant Architects and Engineers drawings and specifications.
- Topographical Survey and Levels from NJC Survey Ltd, Drawing Number S1572 Dated 18th March 2019.
- Layout based on the Geoff Perry Architects Layout Rev E dated 2026.05.11.

Legend:

1.001

Proposed Adoptable Surface Water Sewer

13.000

Proposed Private Surface Water Sewer

Private Surface Water Manhole

Hatch area going into proposed manhole, shown in various colours

Planning Boundary

P02	22.05.2026	Issued for Planning	YP	AM	-
P01	19.05.2026	Preliminary Issue	YP	AM	-
Rev.	Date	Amendment	Drawn	Chks	Appt.

LDE

CHMILS | STRUCTURES | HYDROLOGY

Abbey Park
Humber Road
Covey
CV9 4AG
United Kingdom

Tel: +44 (0) 24 7650 5000
Fax: +44 (0) 24 7650 1417
Email: info@lde.co.uk
Web: www.lde.co.uk

Client

BARRATT DAVID WILSON
(SOUTHERN COUNTIES)

Project Title

NEW PLACE FARM, PULBOROUGH,
WEST SUSSEX
PHASE 2

Status

PLANNING

Drawing Title

CATCHMENT PLAN

Drawn	Date	Checked	Date	Approved	Date
AA	15.05.26	AM	19.05.26	RD	
Scale	Orig Size	Orig Size	Orig Size	Dimensions	
1:250	A0	A0	A0	m	
Project No.	890815	Drawing File	890815-02-03-DR-C-8322 - Phase 2 Catchment Plan.dwg		
Drawing No.	890815	RSK	ZZ	XX	DR C 8322 P02
Project	Orig	Vol/Rev	Rev/Loc	Type	Rev

0 2.5 5 7.5 10 12.5m

Scale 1:250