


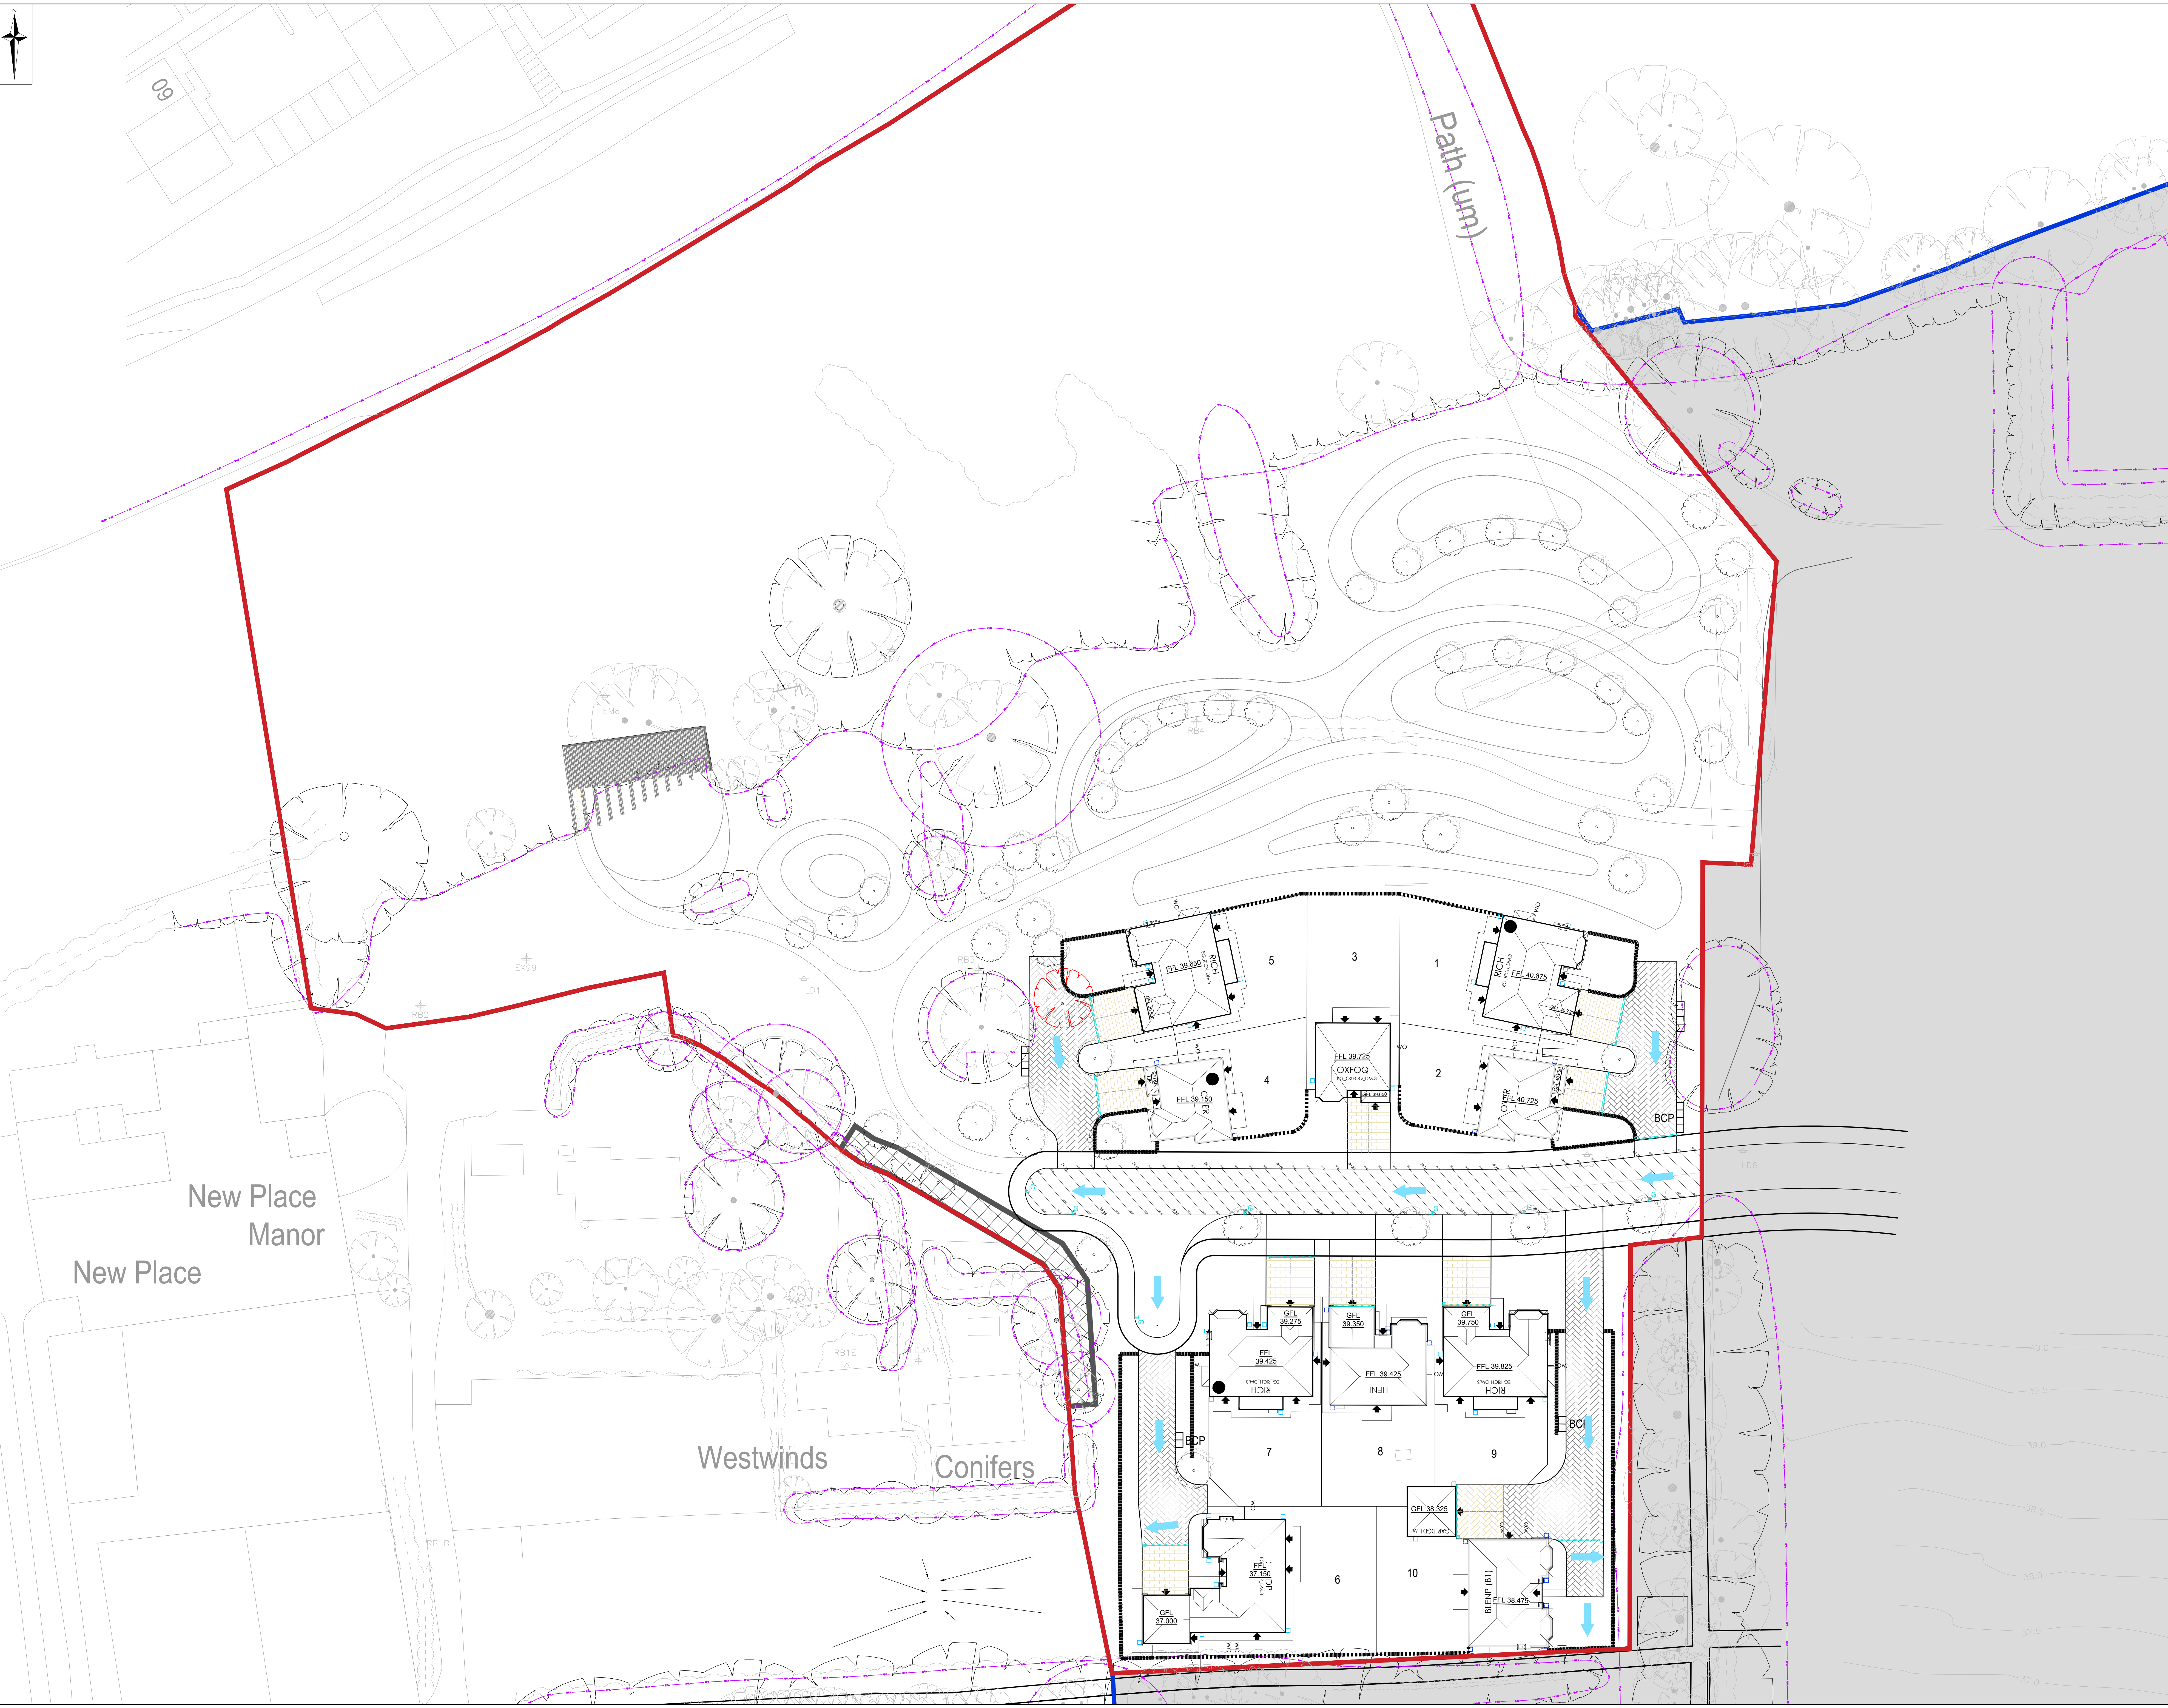

CIVIL / STRUCTURAL DESIGN RISK MANAGEMENT

Abnormal or unusual residual risks associated with the design outcomes shown on this drawing are:-

RSK LDE LTD has followed its Design Risk Management process for Hazard Elimination and Risk reduction in developing the designs shown on this drawing.
Abnormal or unusual residual risks may be shown above where it is considered that such risk may not normally be expected by competent persons engaged on work of this nature or type.

Legend:

Site Boundary

Overland Flow Route

P02	22.05.2020	Issued for Planning	YP	AM	
P01	19.05.2020	Preliminary Issue	YP	AM	
Rev.	Date	Amendment	Drawn	Chkd	Appd.

LDE

CIVILS | STRUCTURES | HYDROLOGY

an rsk company

Abbey Park
Humber Road
Coveyrie
CV9 4AG
United Kingdom

Tel: +44 (0) 24 7650 5000
Fax: +44 (0) 24 7650 1417
Email: info@rsk.co.uk
Web: www.rsk.co.uk

Client

BARRATT DAVID WILSON
(SOUTHERN COUNTIES)

Project Title

NEW PLACE FARM, PULBOROUGH,
WEST SUSSEX
PHASE 2

Status

PLANNING

Drawing Title

OVERLAND FLOW ROUTE

Drawn	Date	Checked	Date	Approved	Date
AA		AM		AM	07.04.26
Scale	Orig Size	Dimensions			
1:250	A0	m			

Project No.

890815

Drawing File

890815-02-03-DR-C-8324-Phase 1 Overland Flow Route.dwg

Drawing No.	890815	RD	ZZ	XX	DR	C	8324	P02
Project	Orig	Vol/Rev	Rev/Loc	Type	Rev	Draw No.	Rev	

Scale 1:250

0 2.5 5 7.5 10 12.5m