


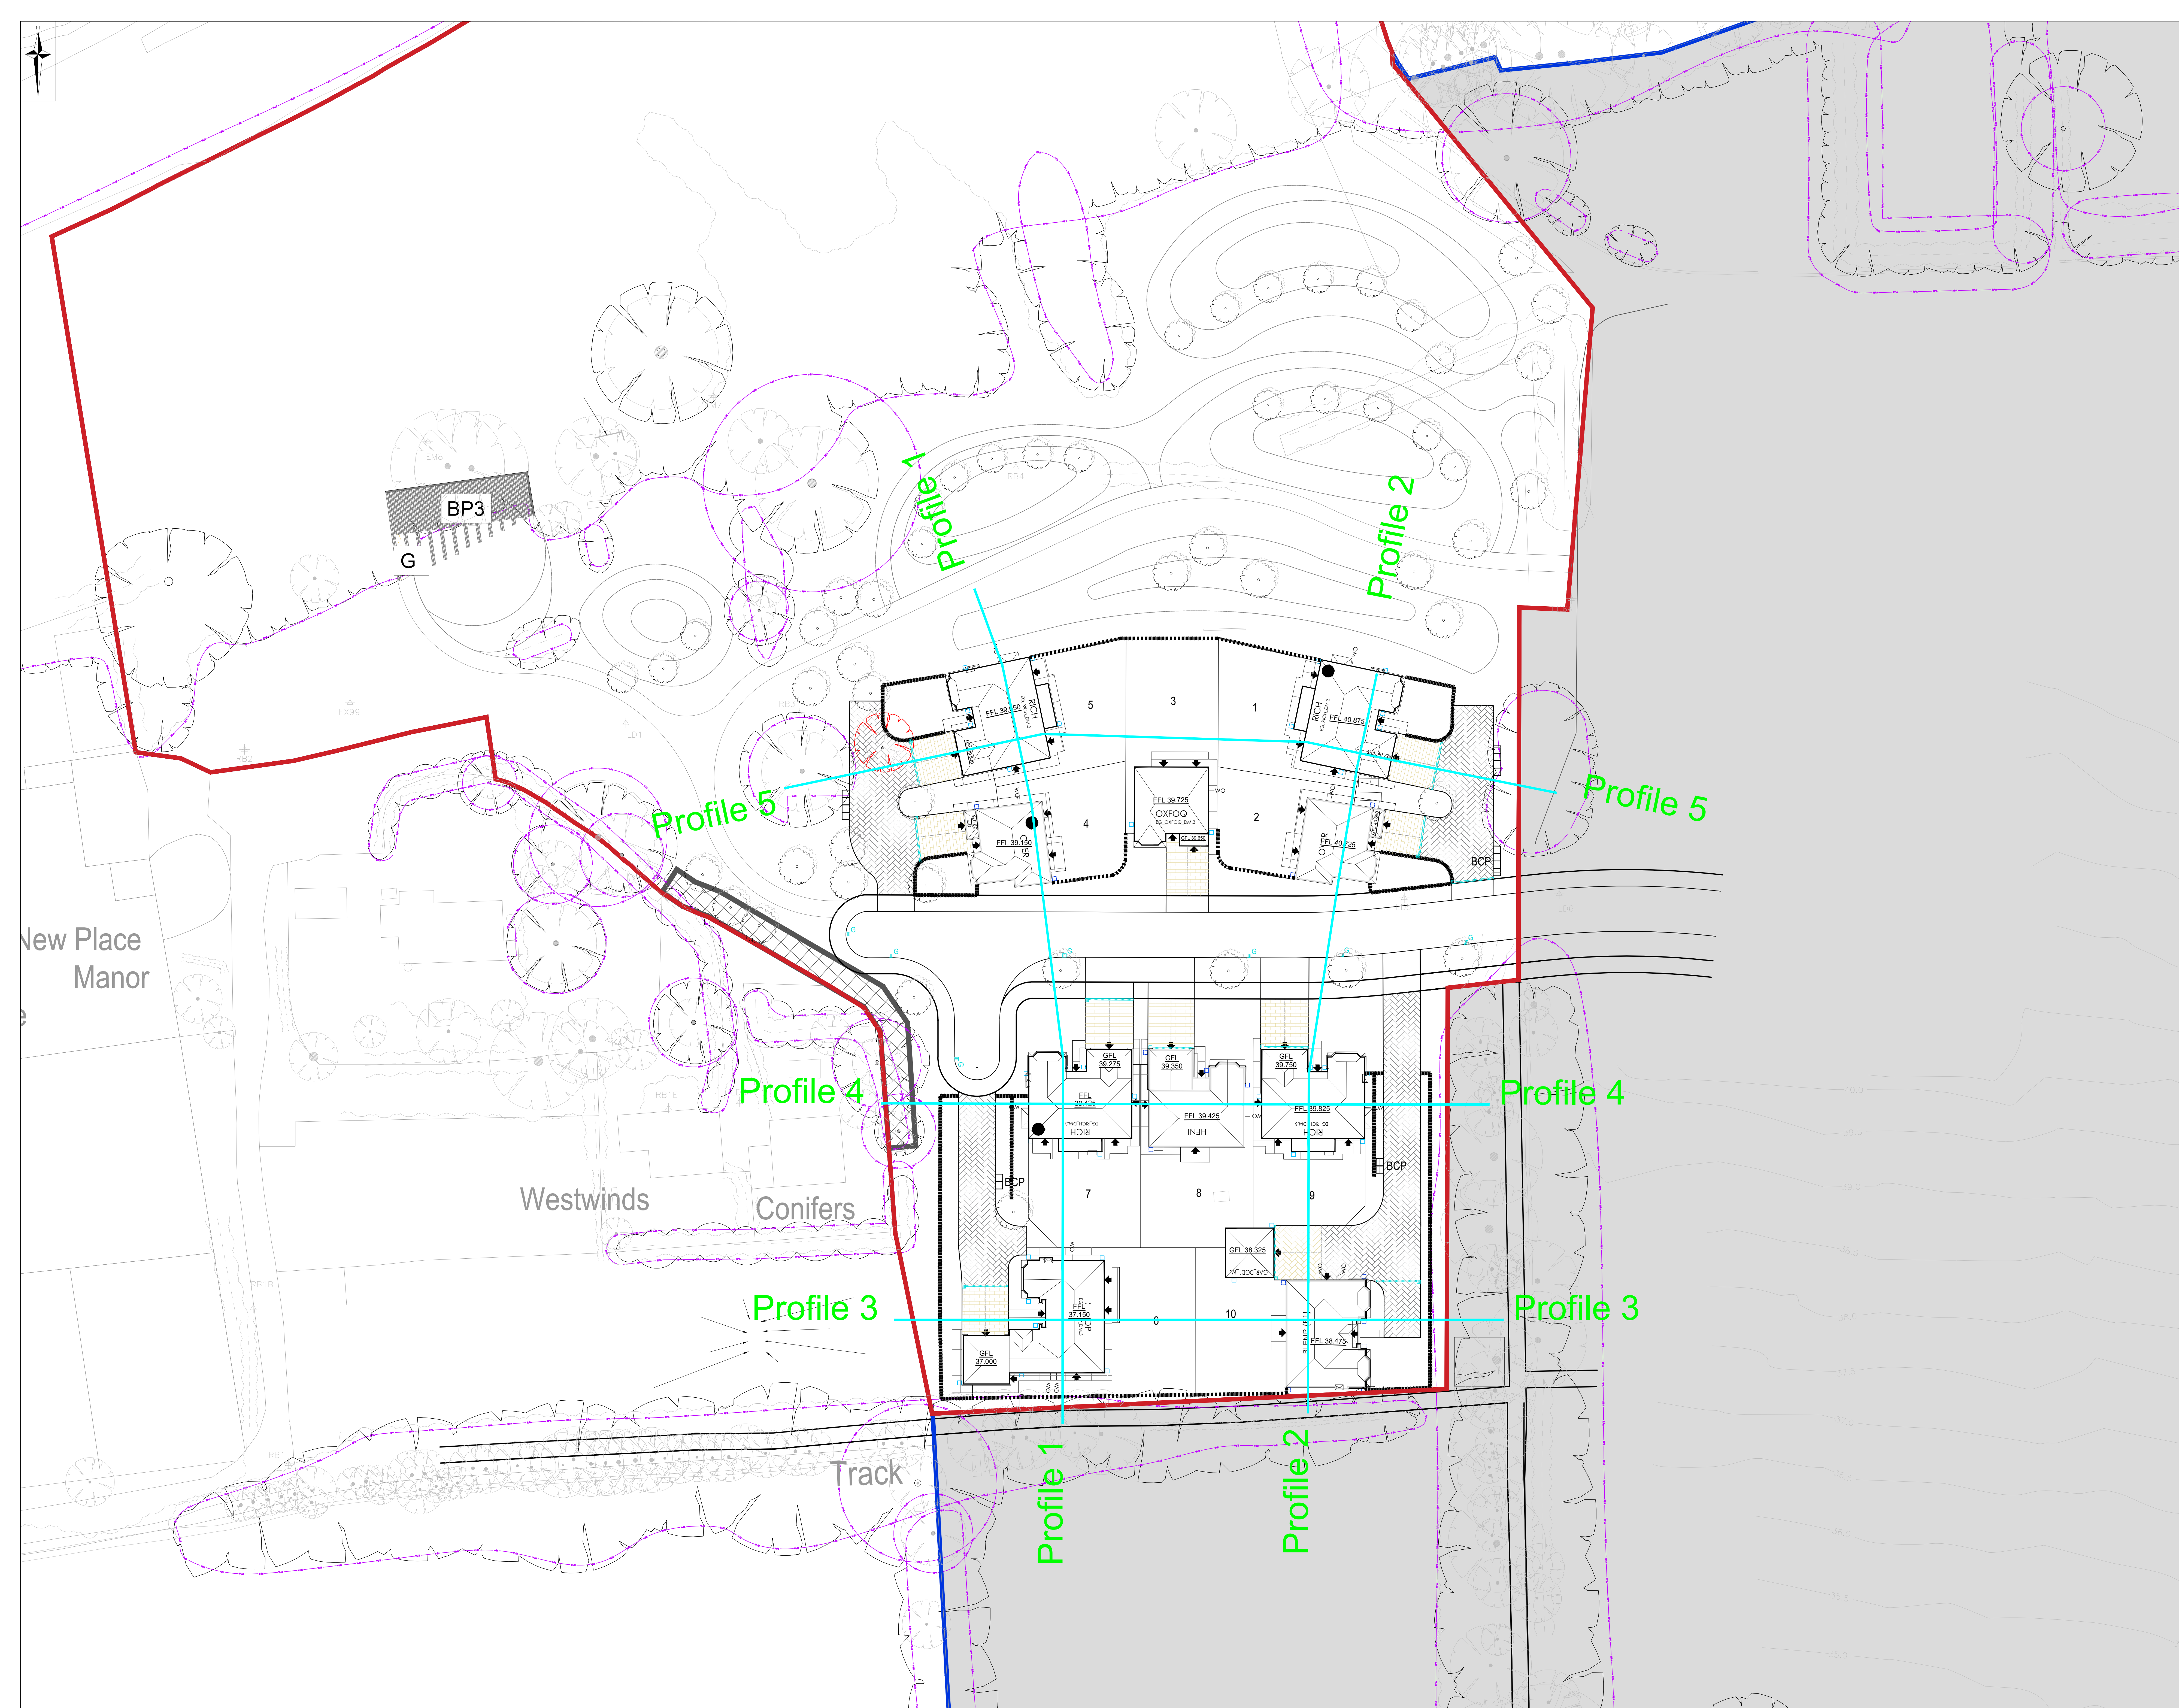

Abnormal or unusual residual risks associated with the design outcomes shown on this drawing are:-

RSK LDE LTD has followed its Design Risk Management process for Hazard Elimination and Risk reduction in developing the designs shown on this drawing.

Abnormal or unusual residual risks may be shown above where it is considered that such risk may not normally be expected by competent persons engaged on work of this nature or type.

Notes:

1. This drawing is to be read in conjunction with all relevant Architects and Engineers drawings and specifications.
2. Topographical Survey and Levels from NJC Survey Ltd, Drawing Number S1572 Dated 18th March 2019
3. Layout based on Geoff Perry Associates Drawing Layout Rev E Dated May 2026.
4. Do not scale this drawing.
5. This drawing is to be read in conjunction with all other relevant engineers, architects and specialist design drawings and details.
6. All dimensions are in meters unless noted otherwise.

P01	22.05.2026	Issued for Planning.	AOM	AM	RD
Rev.	Date	Amendment	Drawn	Chkd.	Appd.



Abbey Park
Humber Road
Coventry
CV3 4AQ
United Kingdom

Tel: +44 (0) 24 7650 580
Fax: +44 (0) 24 7650 141
Email: info@rsk.co.uk
Web: www.rsk.co.uk

Client **BARRATT DAVID WILSON**
(SOUTHERN COUNTIES)

Project Title

NEW PLACE FARM. PULBOROUGH,
WEST SUSSEX
PHASE 2

Status	PLANNING
--------	----------

Drawing Title

Site Sections 1 of 2

Drawn Date AOM 21.05.26	Checked Date AM -	Approved Date RD -
Scale 1:250	Orig Size A0	Dimensions m

Project No. 890815	Drawing File 890815-RSK-ZZ-XX-DR-C- 8222-8224 - Phase 2 Site Condition.dwg
------------------------------	--

Drawing No.							Rev.
890815	RSK	ZZ	XX	DR	C	8022	P01
Project	Code	Material	Location	Type	Unit	Quantity	

