



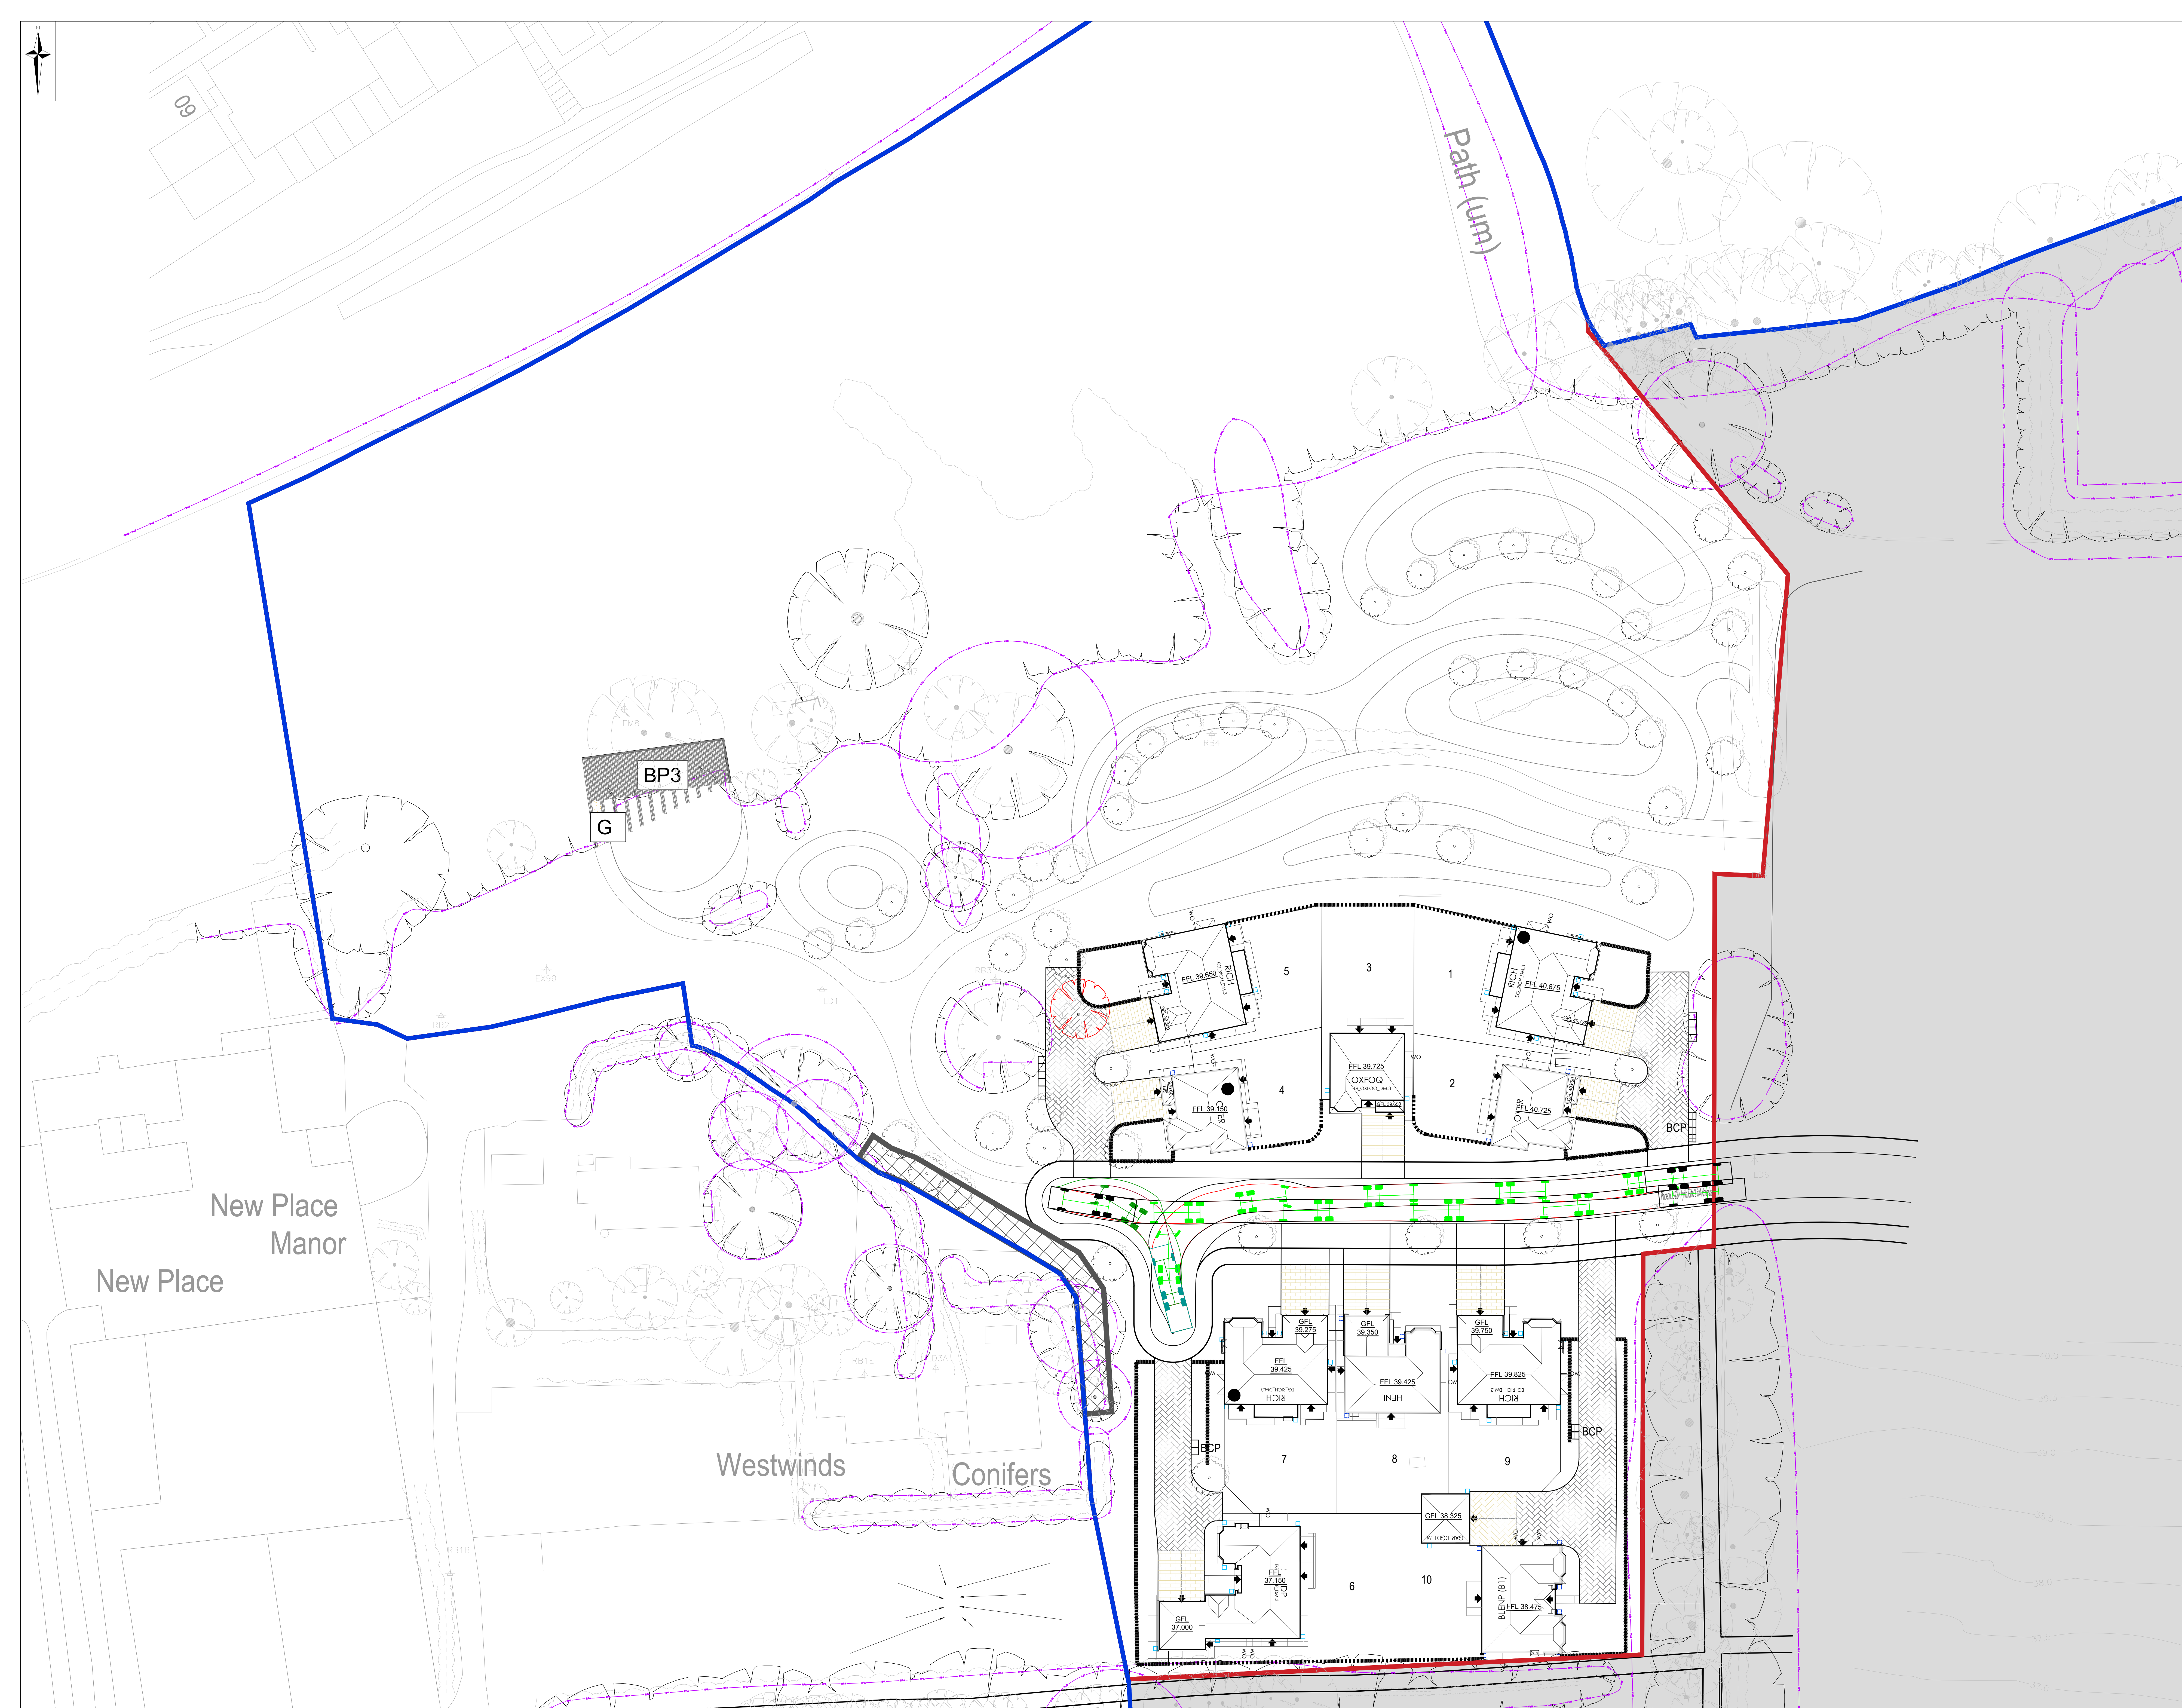

Abnormal or unusual residual risks associated with the design outcomes shown on this drawing are:-

Notes

1. This drawing is to be read in conjunction with all relevant Architects and Engineers drawings and specifications.
2. Topographical Survey and Levels from NJC Survey Ltd, Drawing Number: S1572 Dated 18th March 2019
3. Layout based on Geoff Perry Associates Drawing Layout Ref E dated June 2025.
4. Do not scale this drawing.
5. This drawing is to be read in conjunction with all other relevant engineer, architects and specialist design drawings and details.
6. All dimensions are in meters unless noted otherwise.
7. Maximum reverse distance for the refuse vehicle is 20m + 25m Bin Drag to vehicle.
8. Residents 30m drag distance to Bin Collection Point

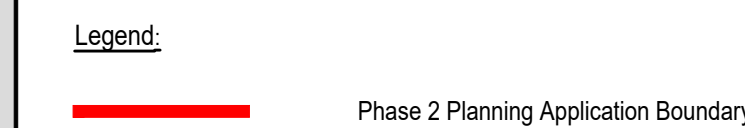

LDE 

CIVILS | STRUCTURES | HYDROLOGY

an **RSK** company

Abbey Park
Humber Road
Coventry
CV3 4AG
United Kingdom

Tel: +44 (0) 24 7650 5600
Fax: +44 (0) 24 7650 1417
Email: info@risk.co.uk
Web: www.risk.co.uk

Project Title

NEW PLACE FARM. PULBOROUGH,
WEST SUSSEX
PHASE 2

Status	PLANNING
--------	----------

Drawing Title

Scale 1:250	Orig Size A0	Dimensions m
----------------	-----------------	-----------------

Project No. 890815	Drawing File 890815-RSK-ZZ-XX-DR-C- 8026 -Phase 2 Refuse Vehicle Tracking den
------------------------------	---

Drawing No.							Rev.
890815	RSK	ZZ	XX	DR	C	8026	P04
Project	Orig	Vol/Sys	Rev./cc	Type	Role	Draw. No.	

