
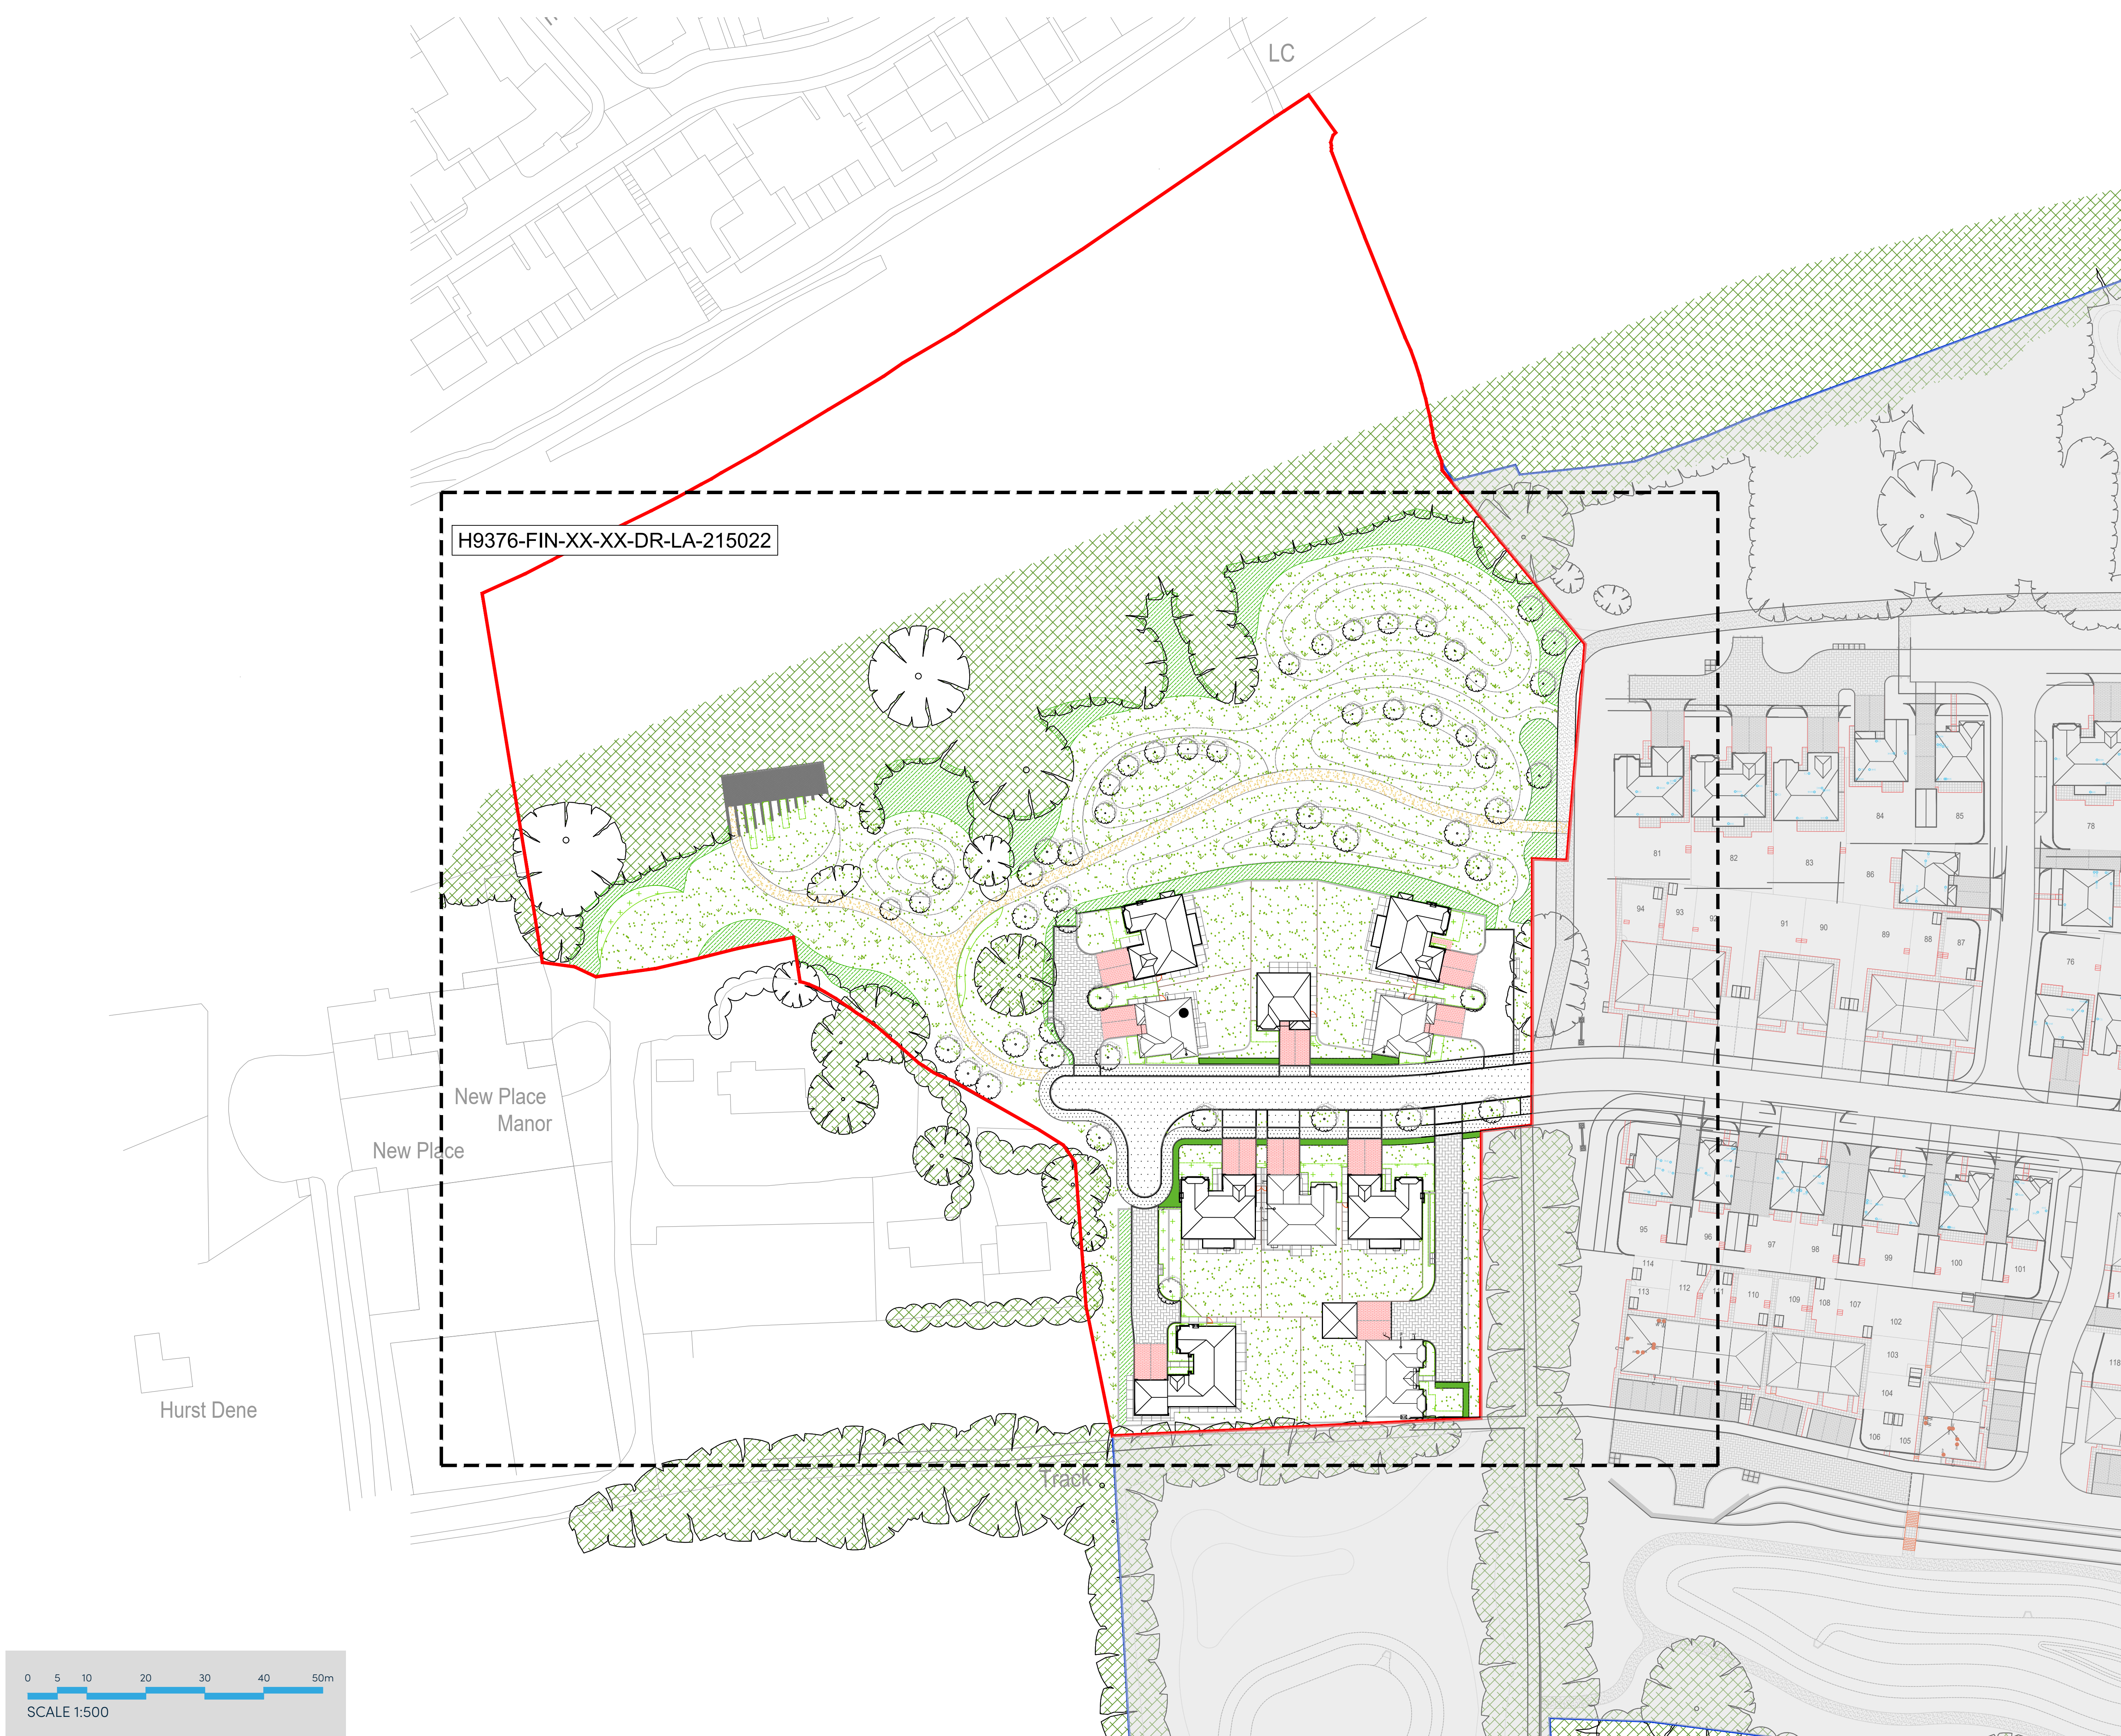


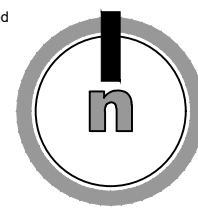

C02	19/05/26	Issued for review	SB
C01	13/05/26	Issued for Coordination	SB
Rev	Date	Amendment	Initials

Project:
**LAND AT NEW PLACE FARM
(WESTERN PARCEL)**

Client:
BARRATT REDROW (SOUTHERN COUNTIES)

Drawing:
OVERALL LANDSCAPE PROPOSALS PLAN

Drawing no: **H9376-FIN-XX-XX-DR-LA-215021** Rev: **C02**

Scale@A1: 1:500 Date: MAY'26 Drawn: SB Checked: JM

finc architects Ltd
61-63 New London Road | Chelmsford | Essex | CM2 0ND
T: +44 (0)1246 933688
W: www.fincarchitects.com
E: company@fincarchitects.com

Disclaimer:
© Finc Architects Limited holds the copyright to all the information contained within this document and their written consent must be obtained before copying or using the data other than for the purpose it was originally supplied.
All dimensions and measurements to be checked on site.
Do not scale from this drawing. This drawing is to be printed in colour.

PLANNING