
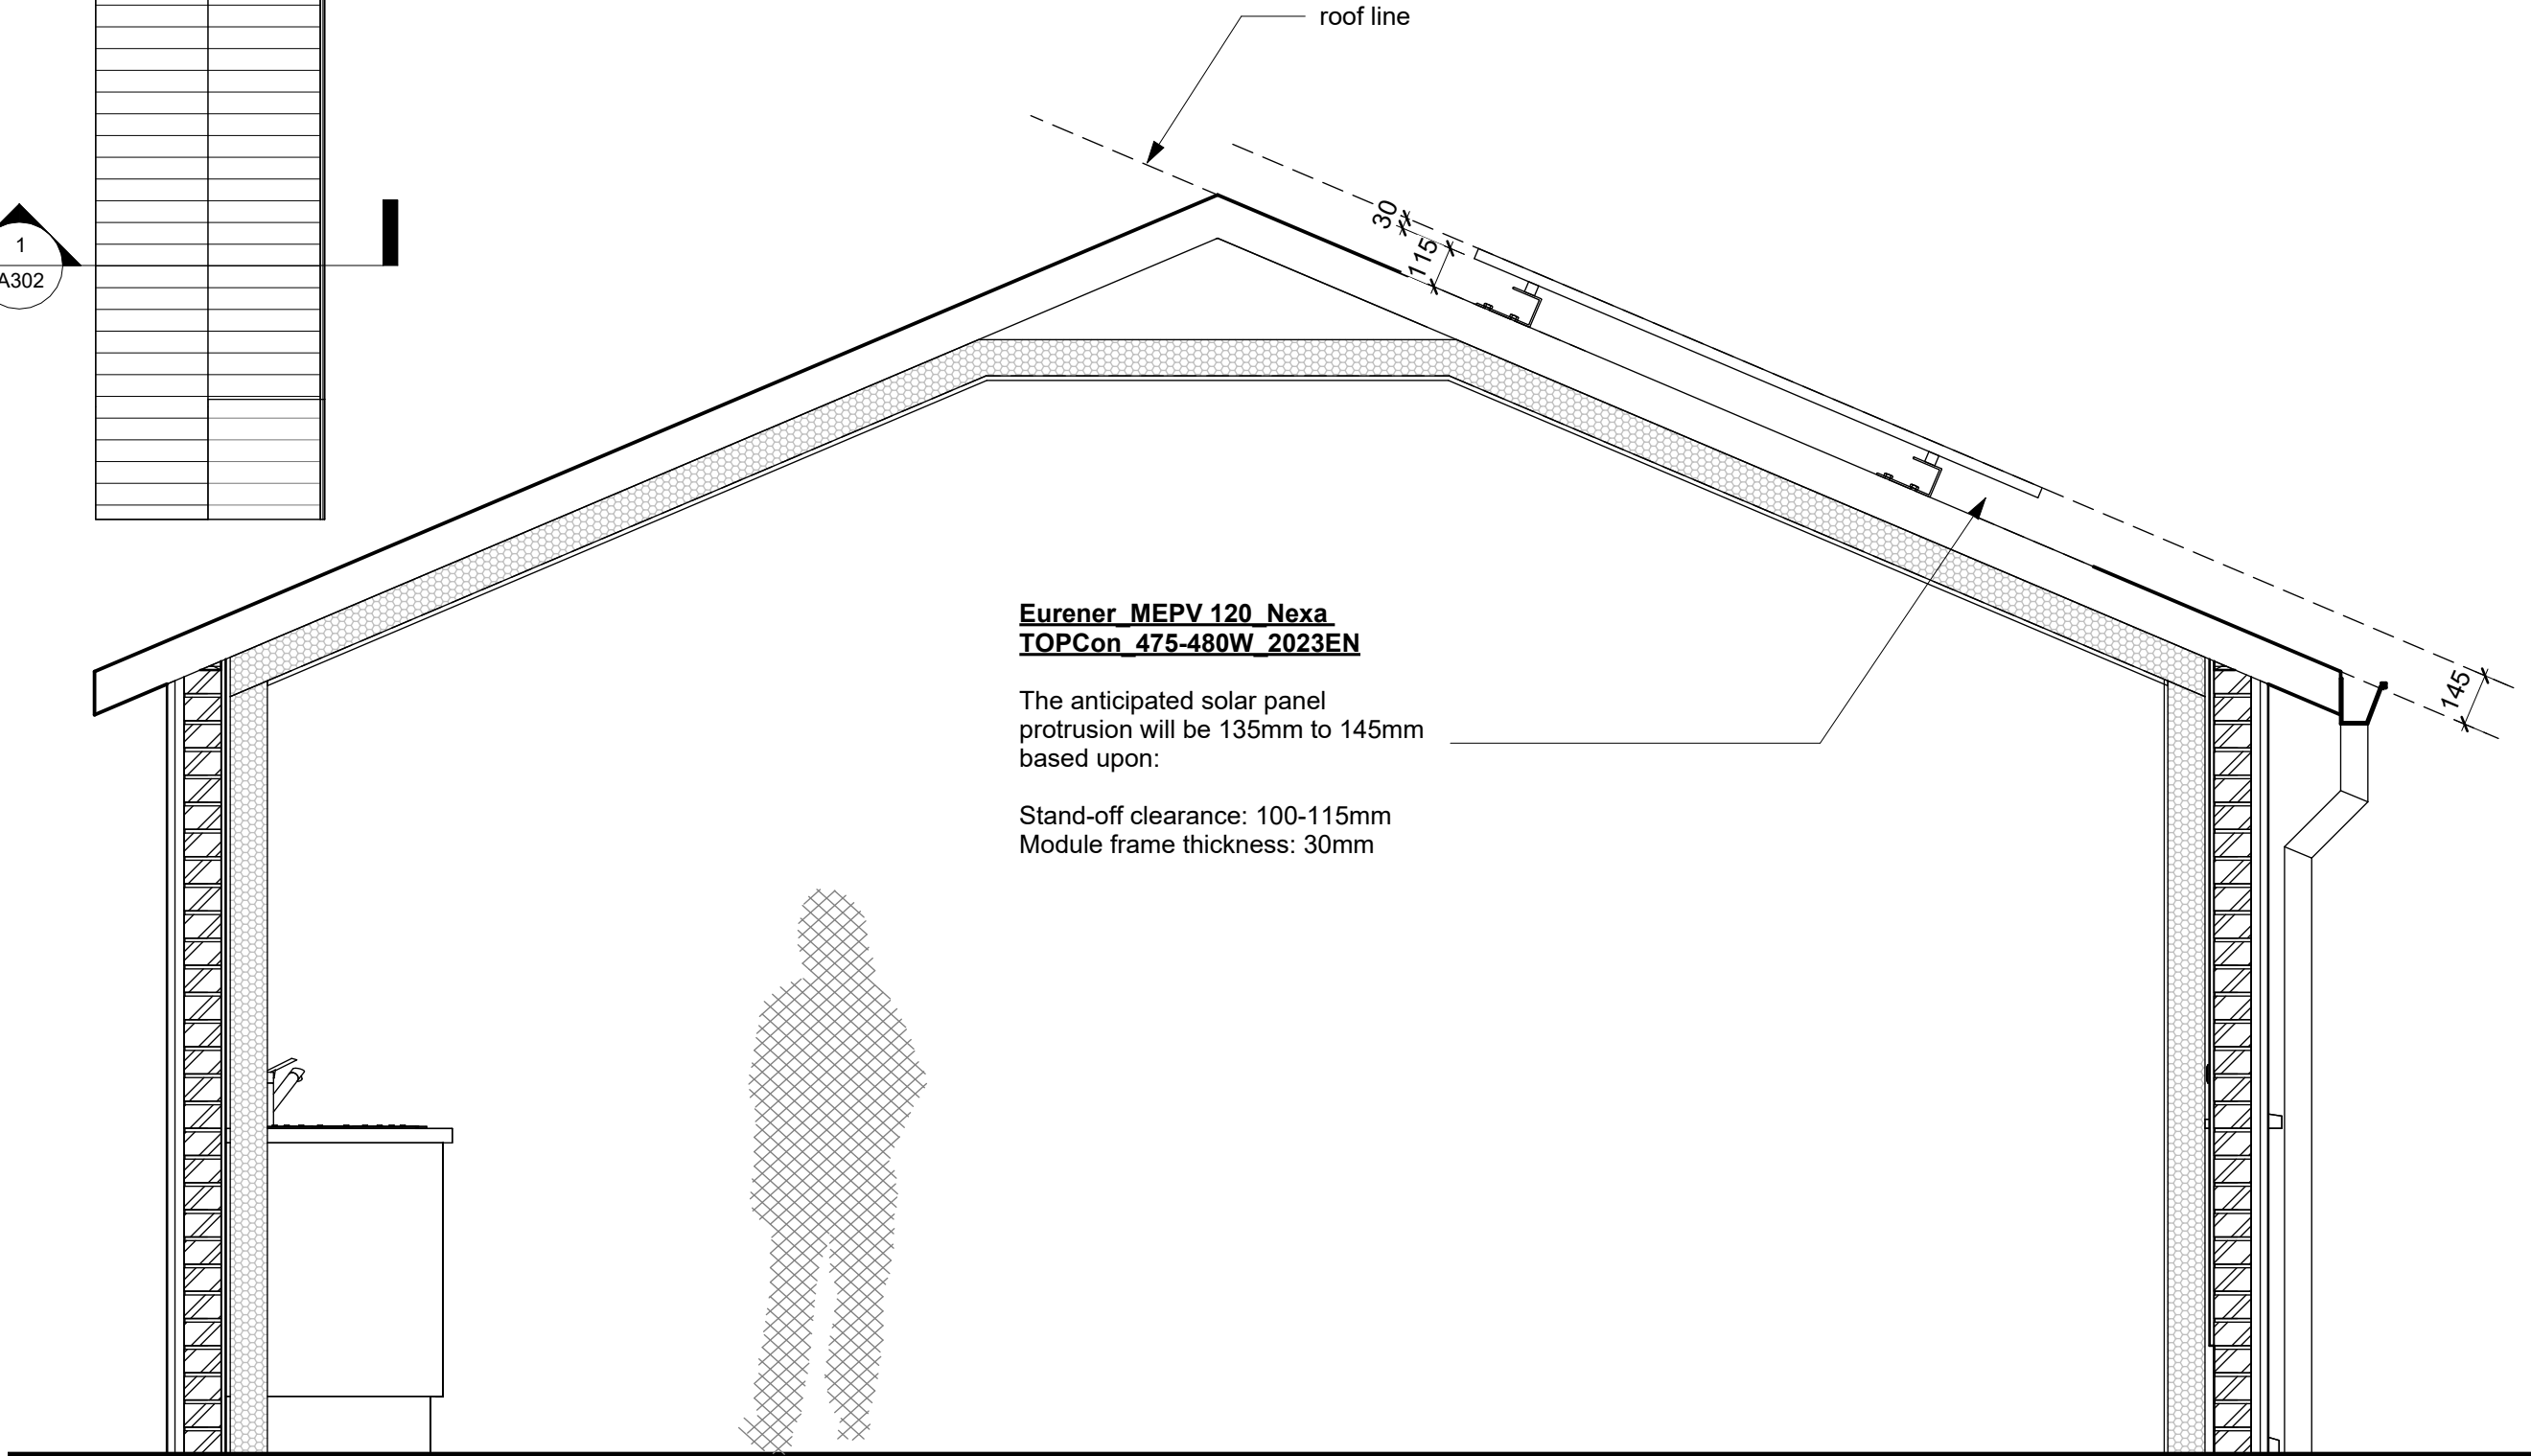
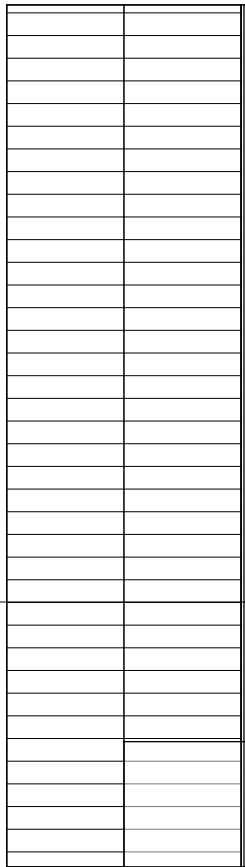


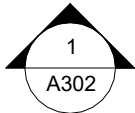

Eurener MEPV 120 Nexa
TOPCon 475-480W 2023EN

The anticipated solar panel
protrusion will be 135mm to 145mm
based upon:

Stand-off clearance: 100-115mm
Module frame thickness: 30mm

1

C-C

1 : 20



ISSUE STATUS
ADDENDUM 1

CLIENT
TIM MITRA

PROJECT
PALMERS STUD

REV	DECIPTION	DATE
A	ADDENDUM 1	17.02.26

Notes

1. Structural calculations, guidance or notes is for guidance only, not for construction. You must engage a structural engineer.
2. All documentation provided does not limit your liability in respect to the engagement and full compliance of Planning and/or Building Control.
3. The nominated Building Control officer has the right to superceed any and all of the information contained within this document. You are required by Law to comply with the explicit directions given by your Building Control officer.

PROJECT ID	DATE
45855	30.06.25

As indicated E (@ A3) REV **A**

TITLE
SECTIONS PROPOSED

DWG No.

A302