



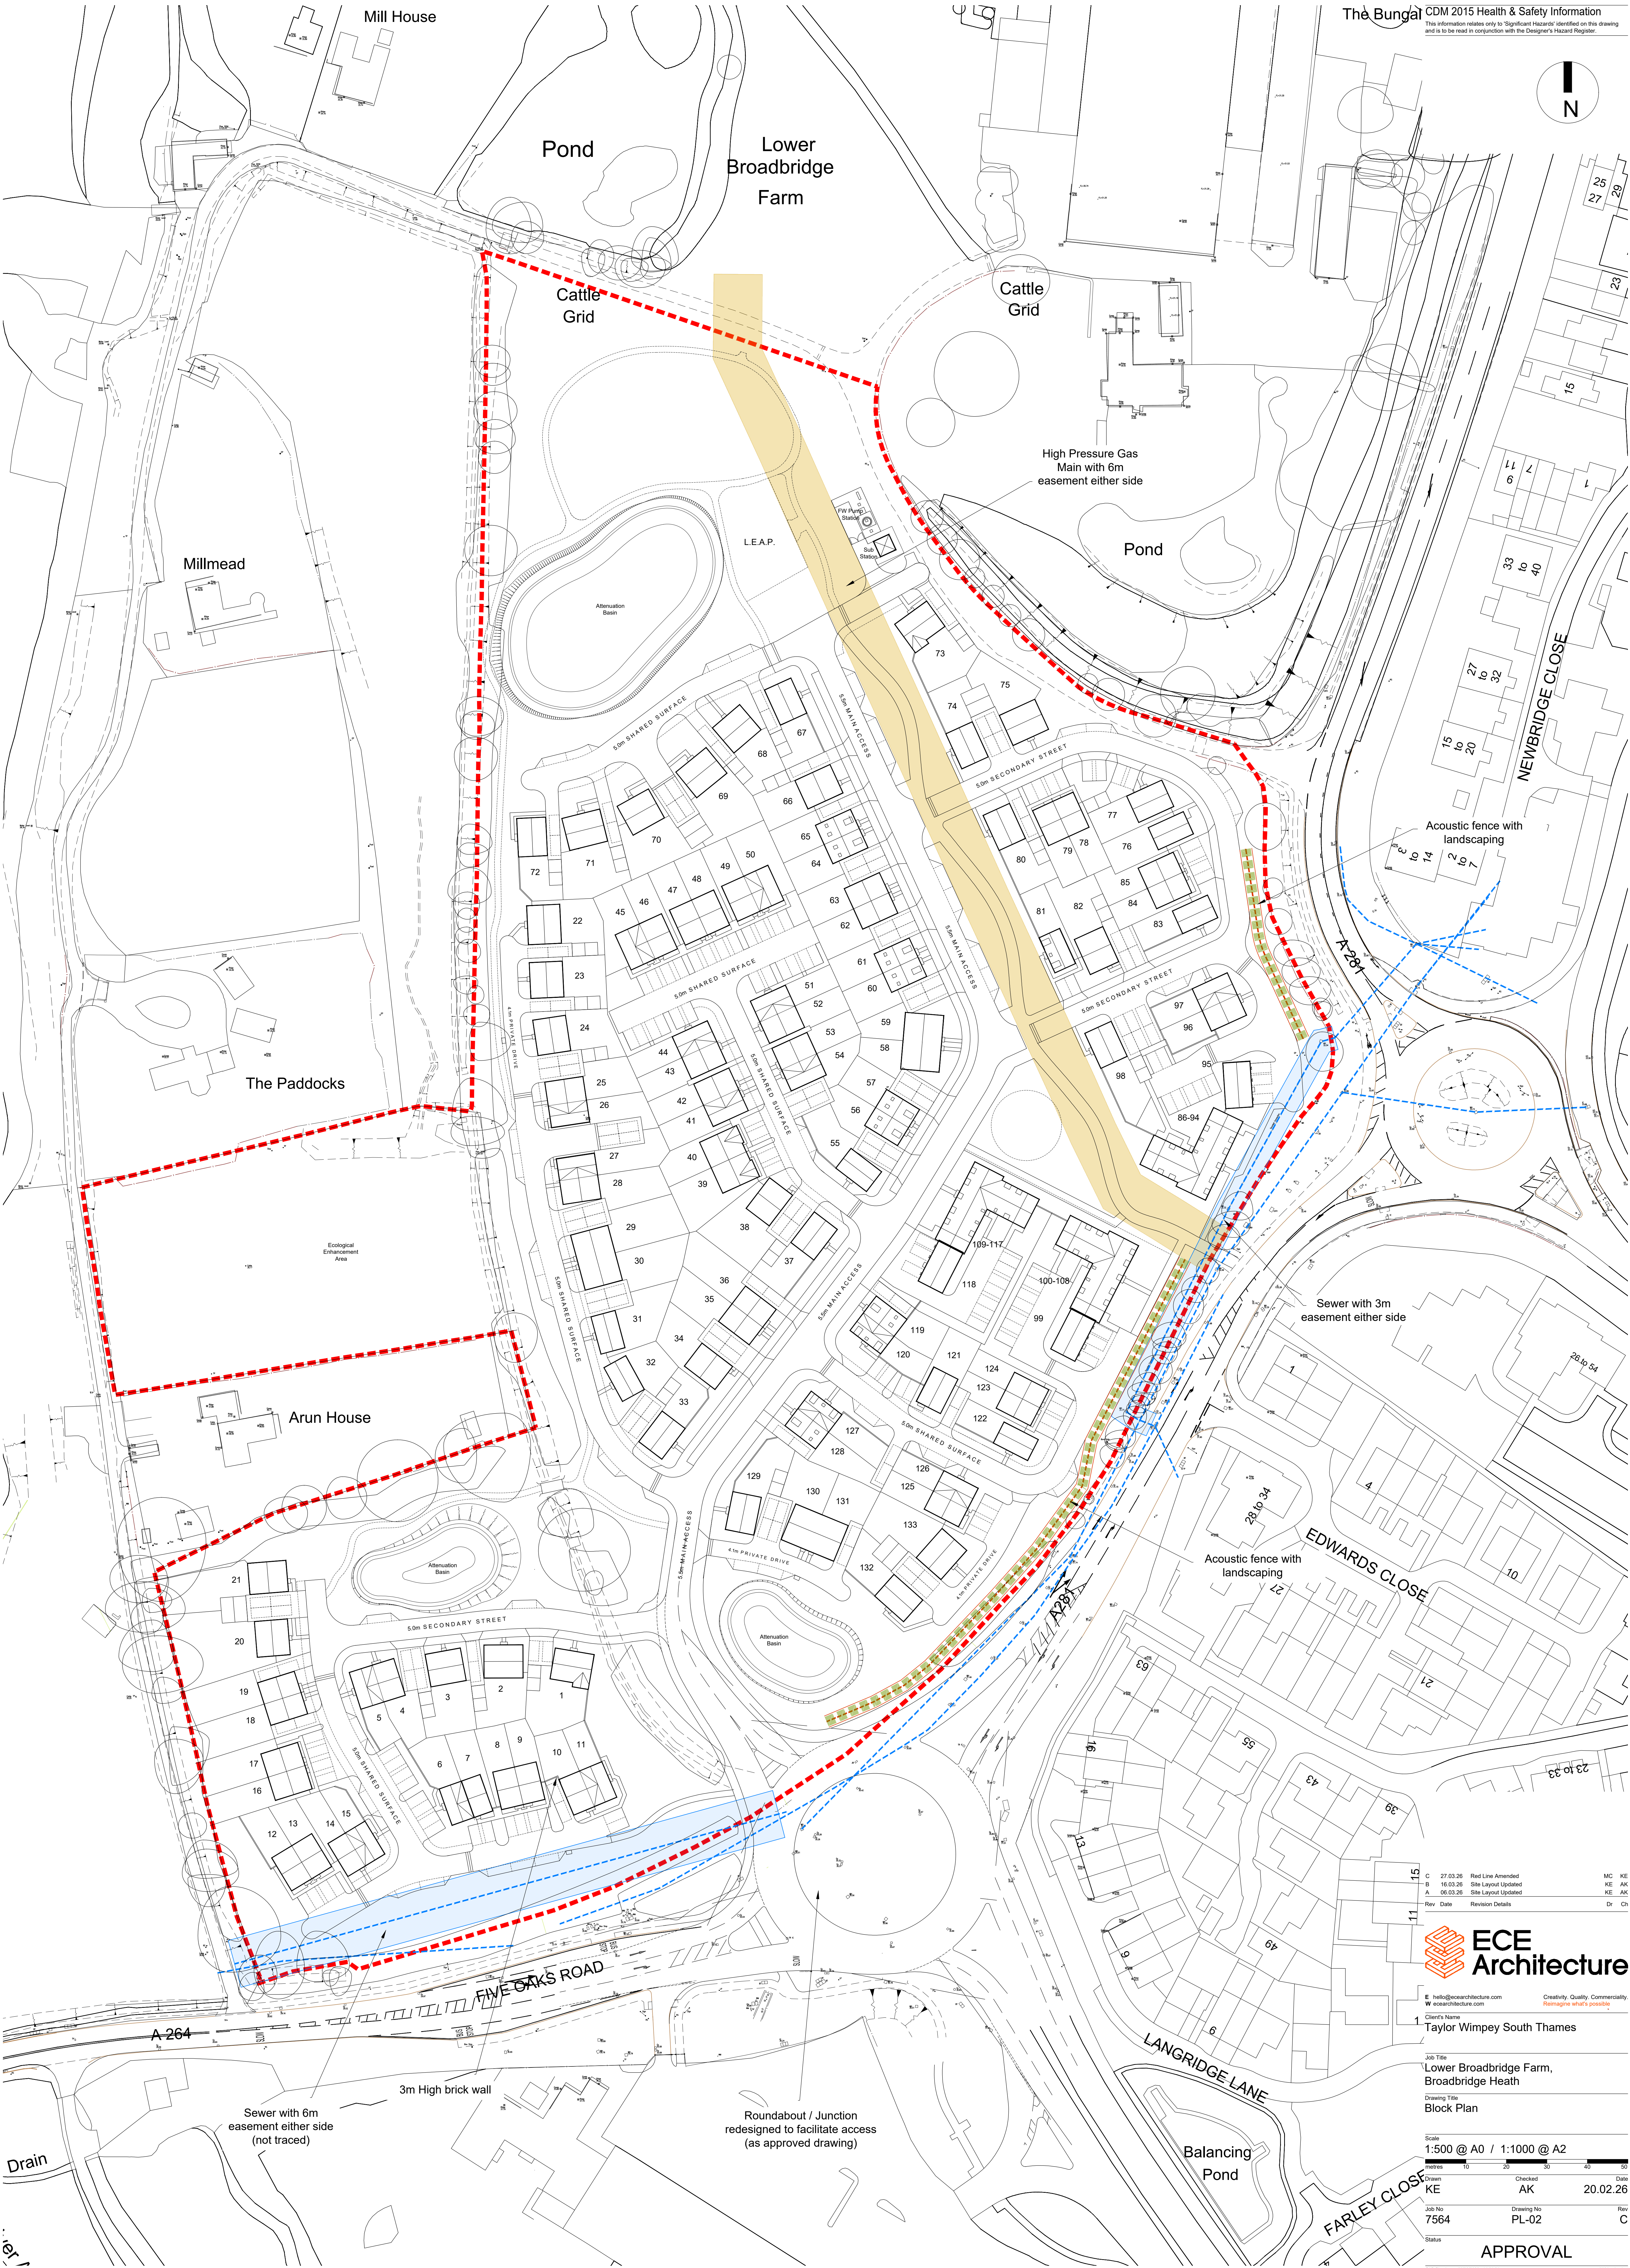

C	27.03.26	Red Line Amended	MC	KE
B	16.03.26	Site Layout Updated	KE	AK
A	06.03.26	Site Layout Updated	KE	AK
Rev	Date	Revision Details	Dr	Ch

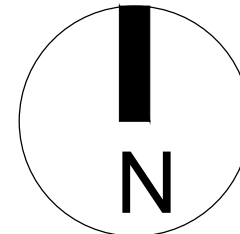

Client's Name
1 Taylor Wimpey South Thames

Job Title
Lower Broadbridge Farm,
Broadbridge Heath
Drawing Title
Block Plan

Scale		
1:500 @ A0 / 1:1000 @ A2		
		
Drawn	Checked	Date
KE	AK	20.02.26
Job No	Drawing No	Rev
7564	PL-02	C

Status
APPROVAL
CAD Plot date: 20/02/2026 - 14:04:26