
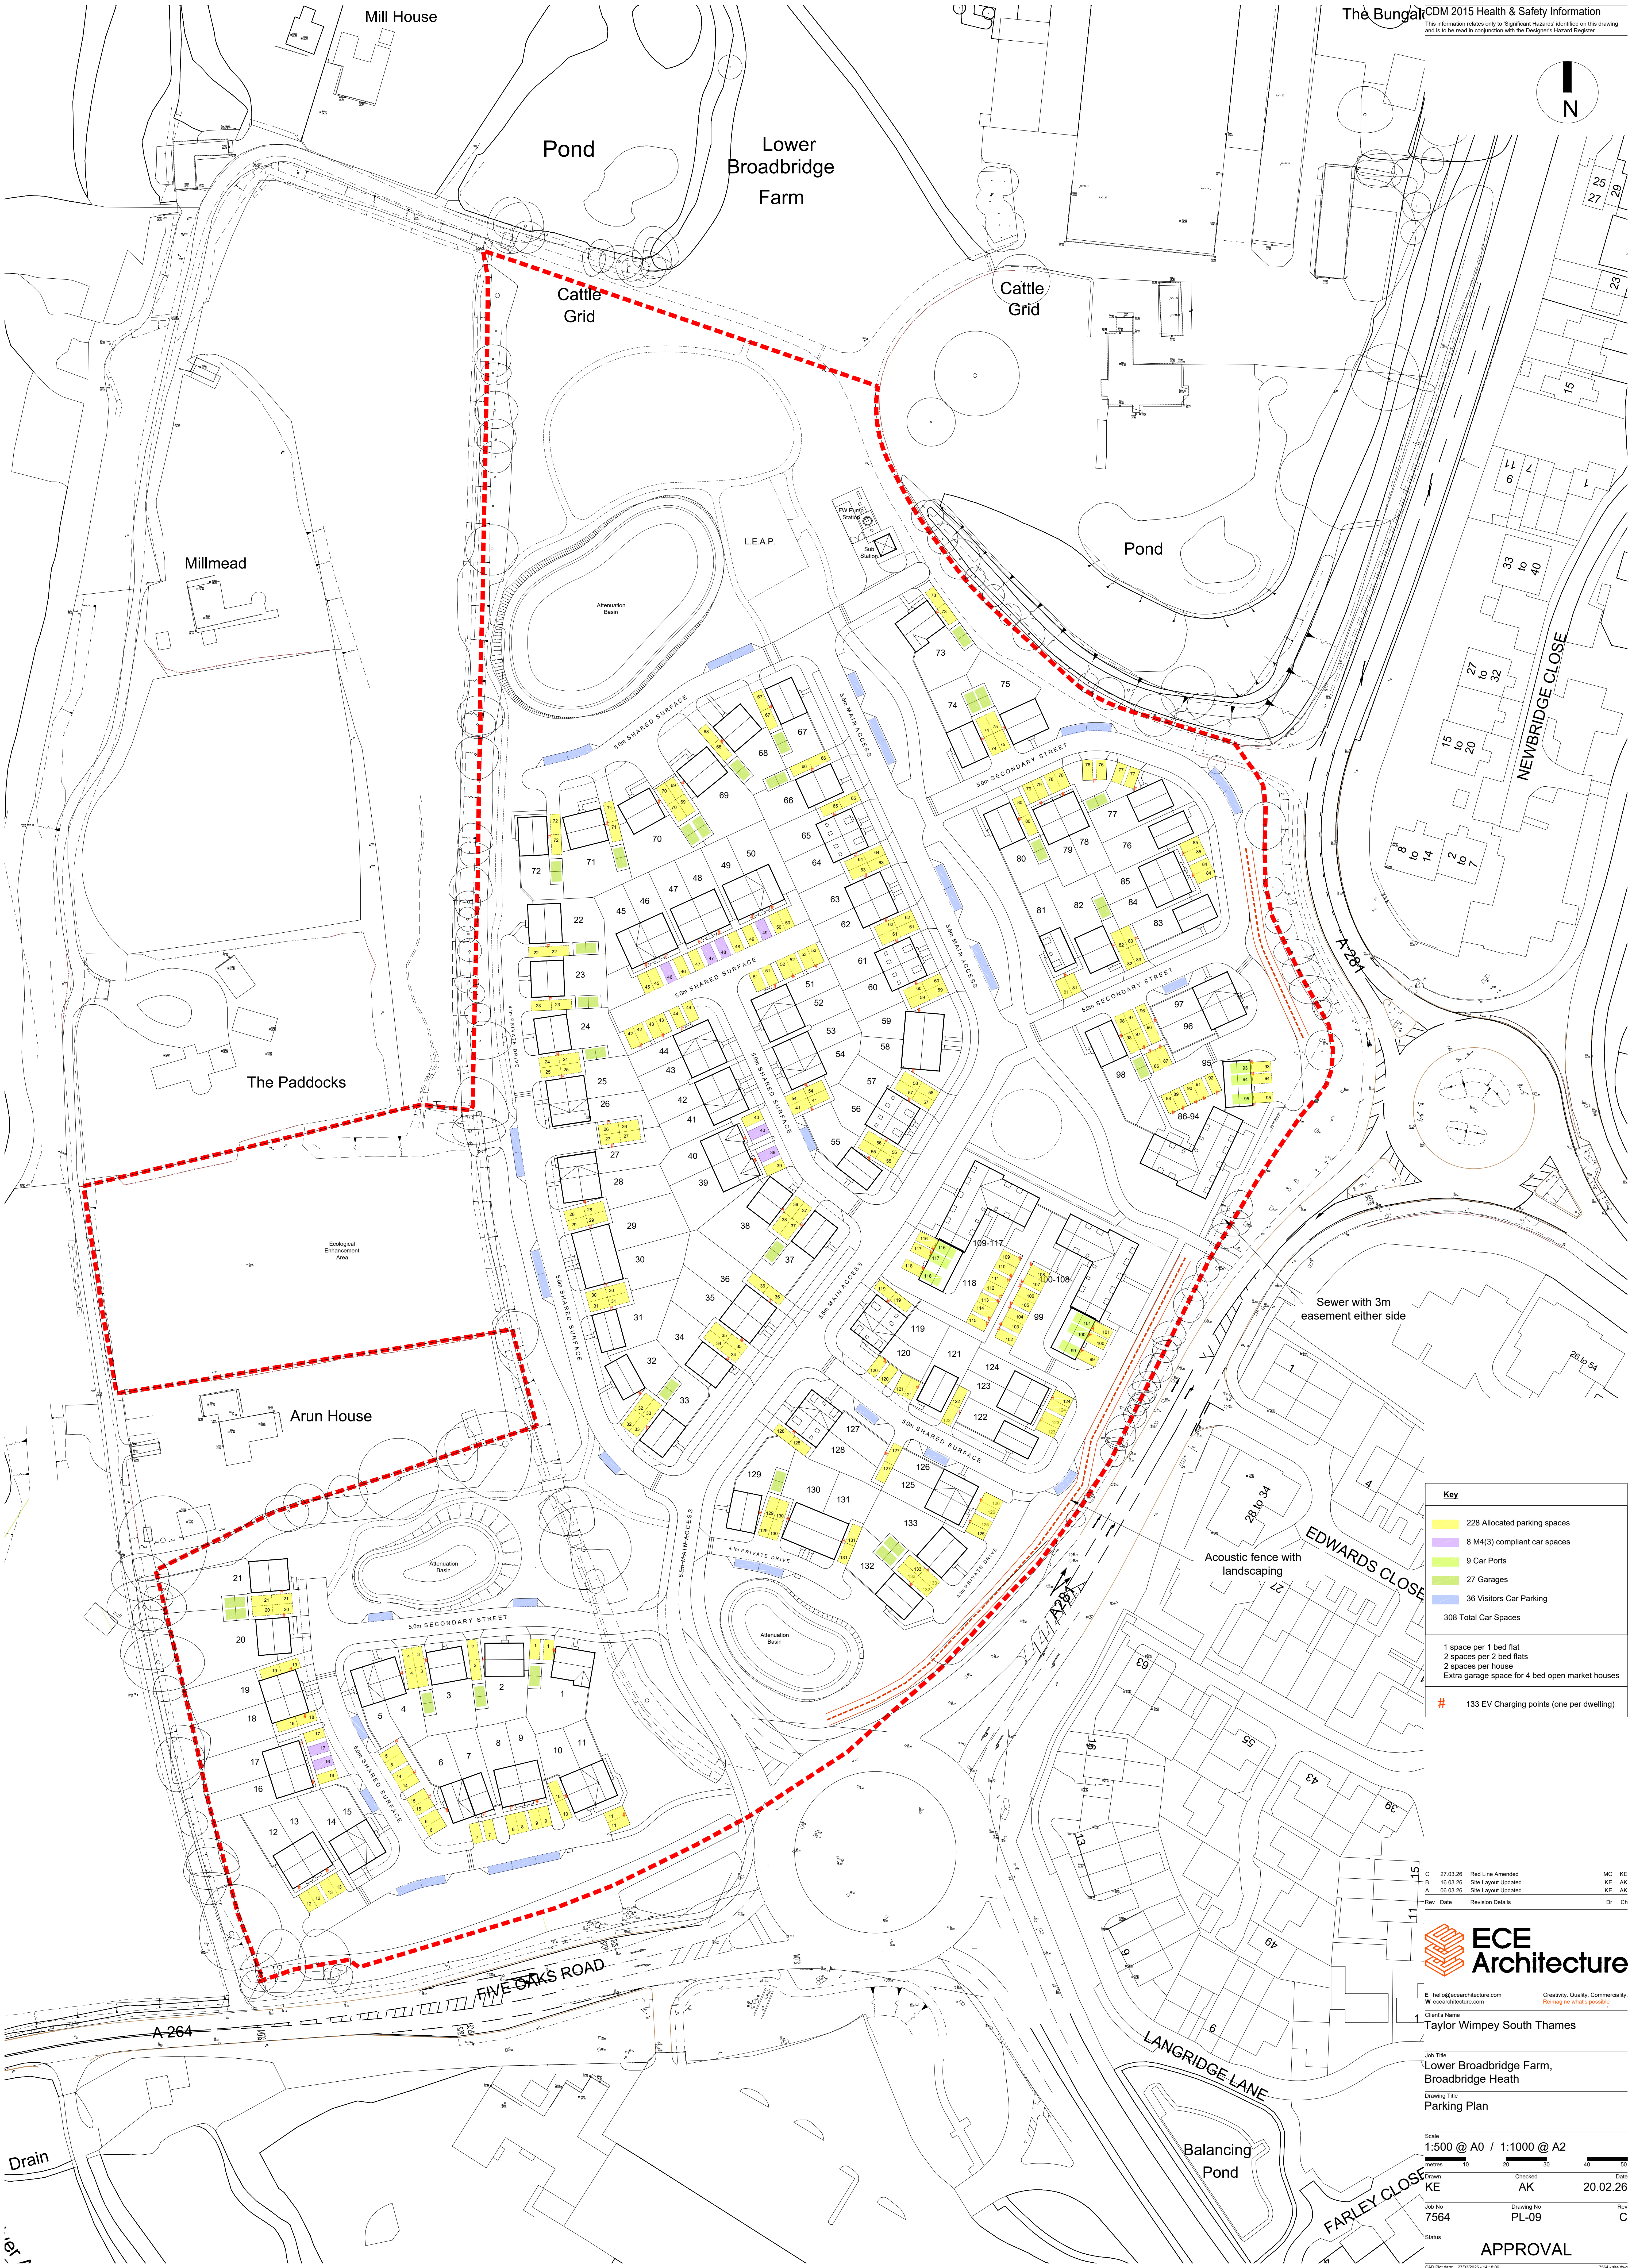


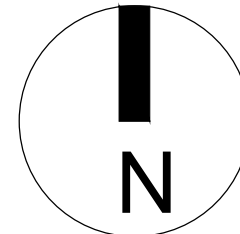

Key	
	228 Allocated parking spaces
	8 M4(3) compliant car spaces
	9 Car Ports
	27 Garages
	36 Visitors Car Parking
	308 Total Car Spaces
1 space per 1 bed flat 2 spaces per 2 bed flats 2 spaces per house Extra garage space for 4 bed open market houses	
#	133 EV Charging points (one per dwelling)

Rev	Date	Revision Details	Dr	Ch
C	27.03.26	Red Line Amended	MC	KE
B	16.03.26	Site Layout Updated	KE	AK
A	06.03.26	Site Layout Updated	KE	AK

ECE Architecture
E: hello@ecearchitecture.com
W: ecearchitecture.com
Creativity. Quality. Commerciality.
Remember what's possible.

Client's Name
Taylor Wimpey South Thames

Job Title
Lower Broadbridge Farm, Broadbridge Heath
Drawing Title
Parking Plan

Drawn	Checked	Date
KE	AK	20.02.26
Job No	Drawing No	Status
7564	PL-09	C

APPROVAL
DAD Plot date: 27/03/2026 - 14:16:05
7564 - rev.dwg