


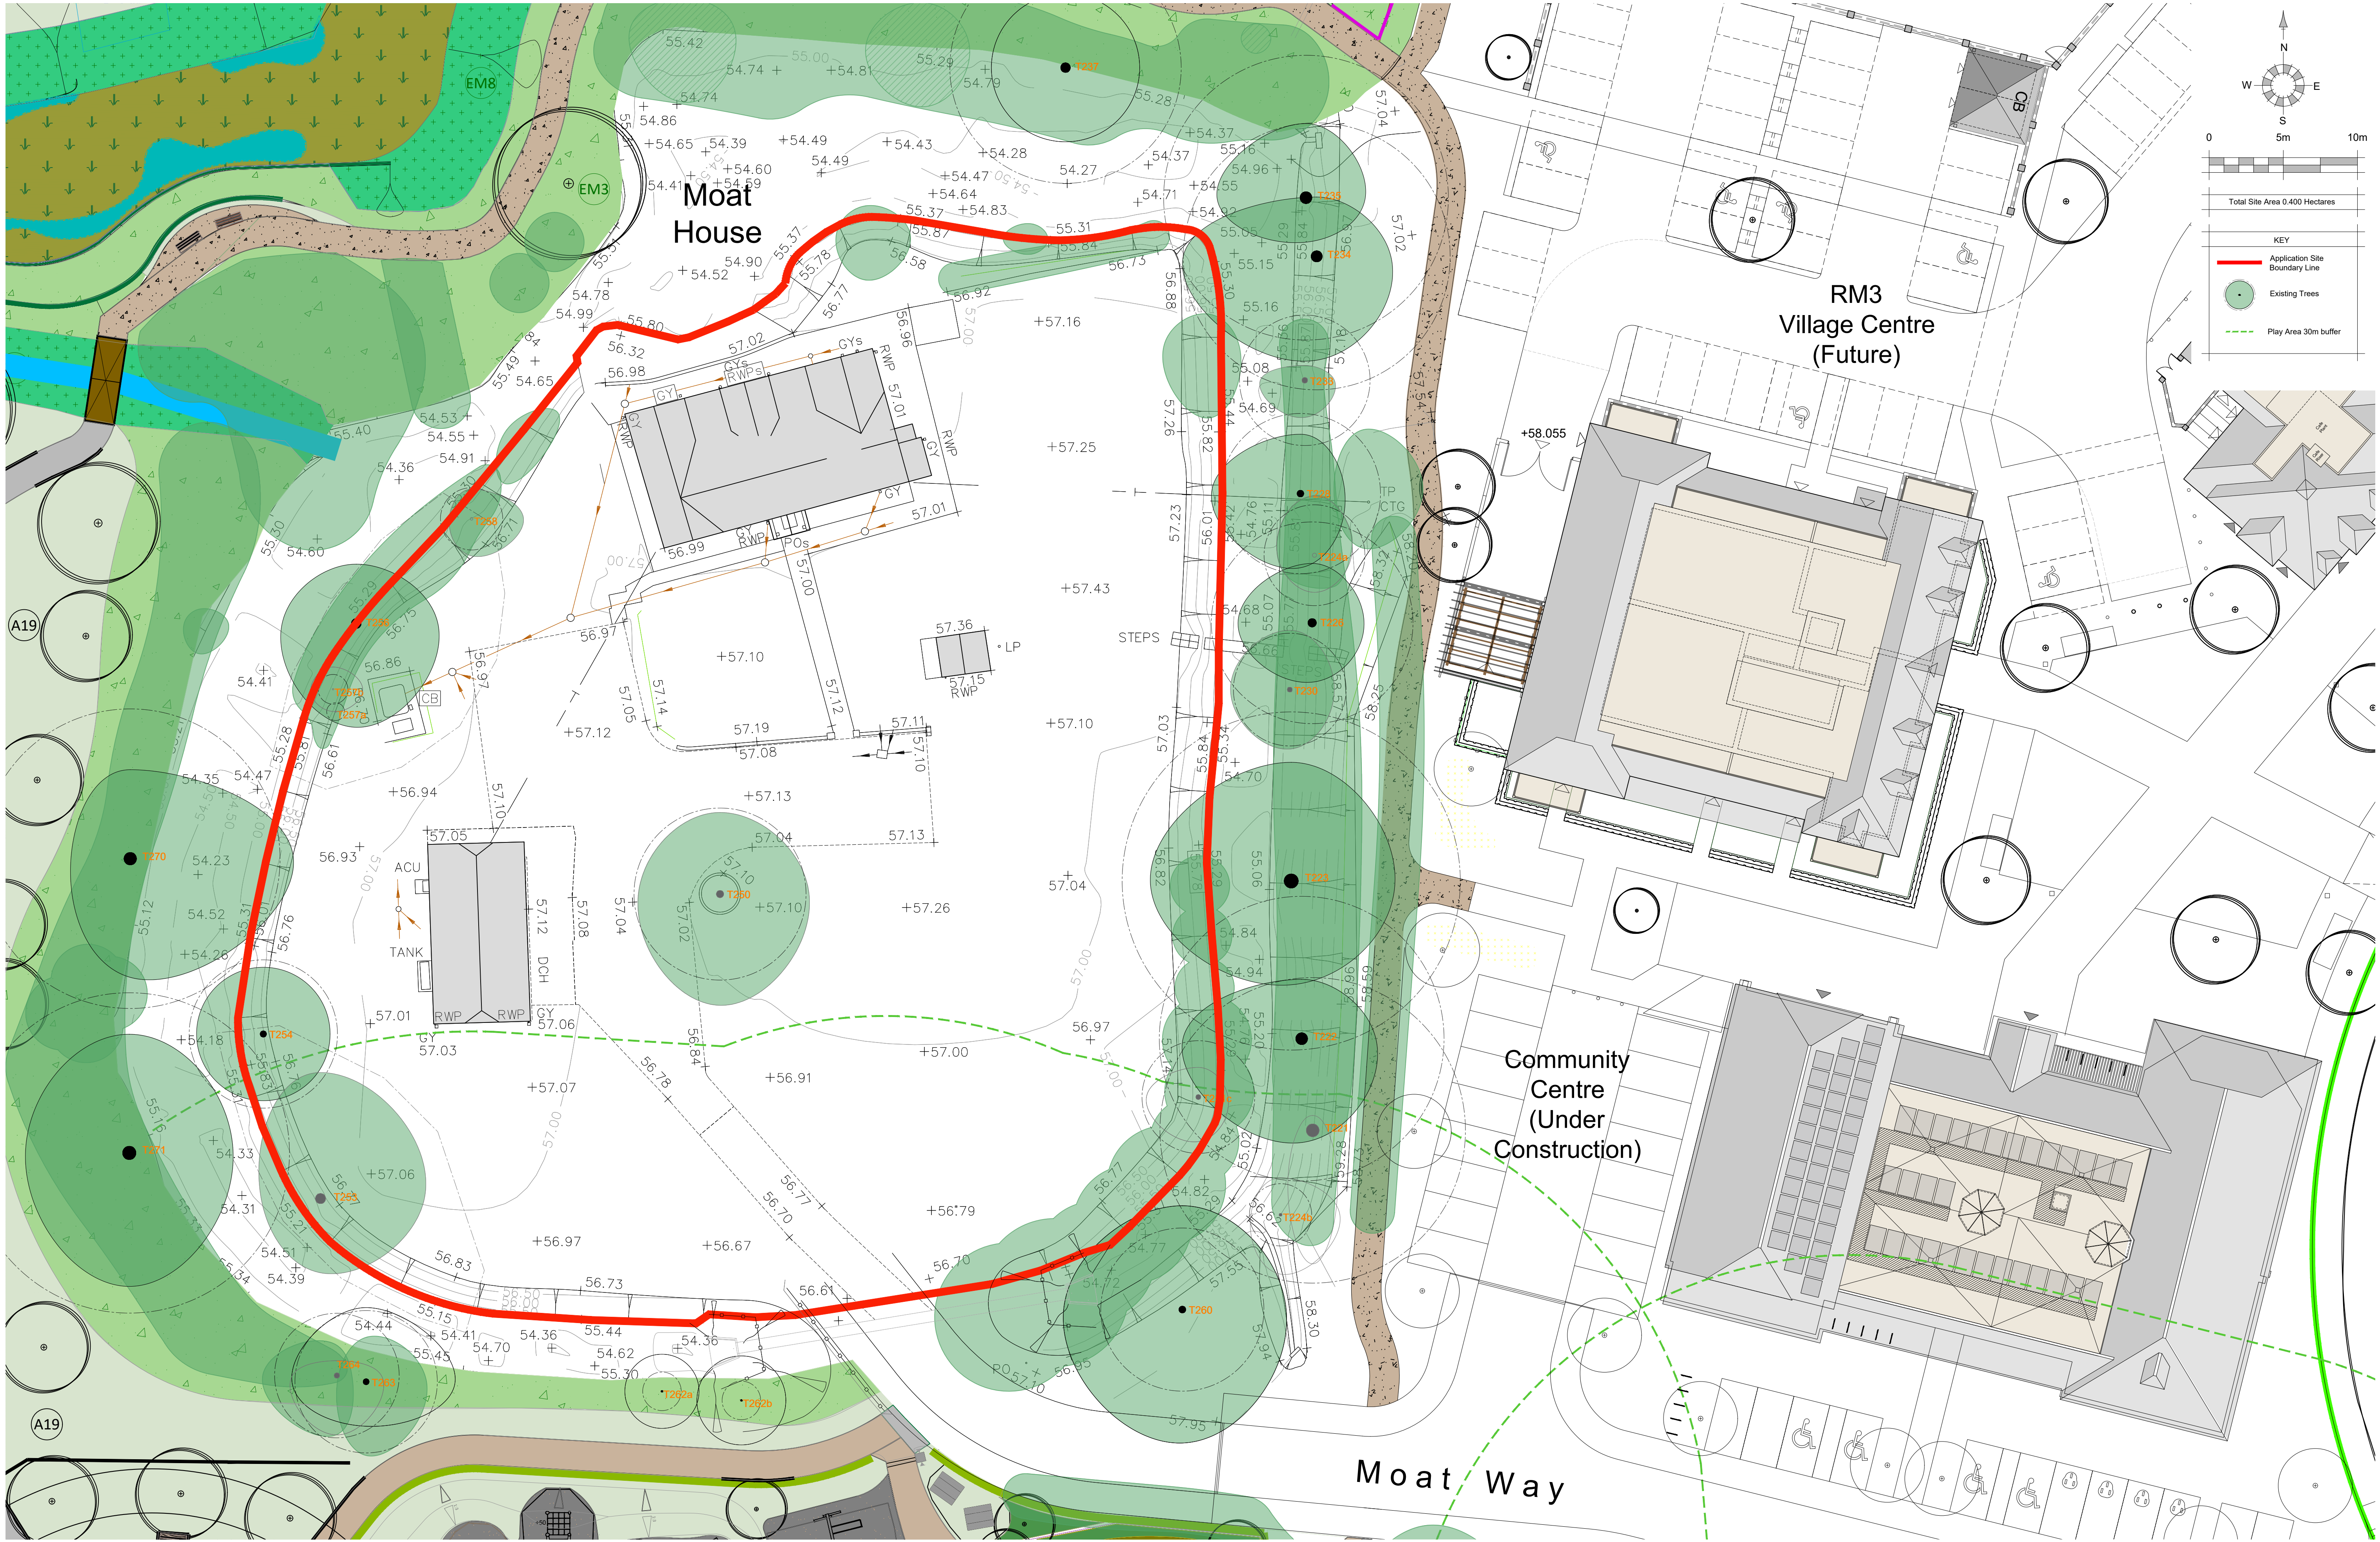

North arrow pointing North (N), South (S), East (E), and West (W).

Scale bar: 0, 5m, 10m.

Total Site Area 0.400 Hectares

KEY

- Application Site Boundary Line
- Existing Trees
- Play Area 30m buffer

REV.	DATE	REVISIONS:	BY	REV.	DATE	REVISIONS:	BY	REV.	DATE	REVISIONS:	BY	STATUS:

Planning

CLIENT: Legal & General (Strategic Land North Horsham)		PROJECT: Moat House North Horsham	
SCALE: 1:200 (A1 ORIGINAL)		DRAWING: Existing Site Survey	
DRAWN: MM DATE: July '26	25057	S202	—

OSP

architecture planning masterplanning

Broadmeade House, Farnham Business Park,
Weydon Lane, Farnham, Surrey GU9 8QT.
info@osparchitecture.com www.osparchitecture.com
Tel: 01252 267878