

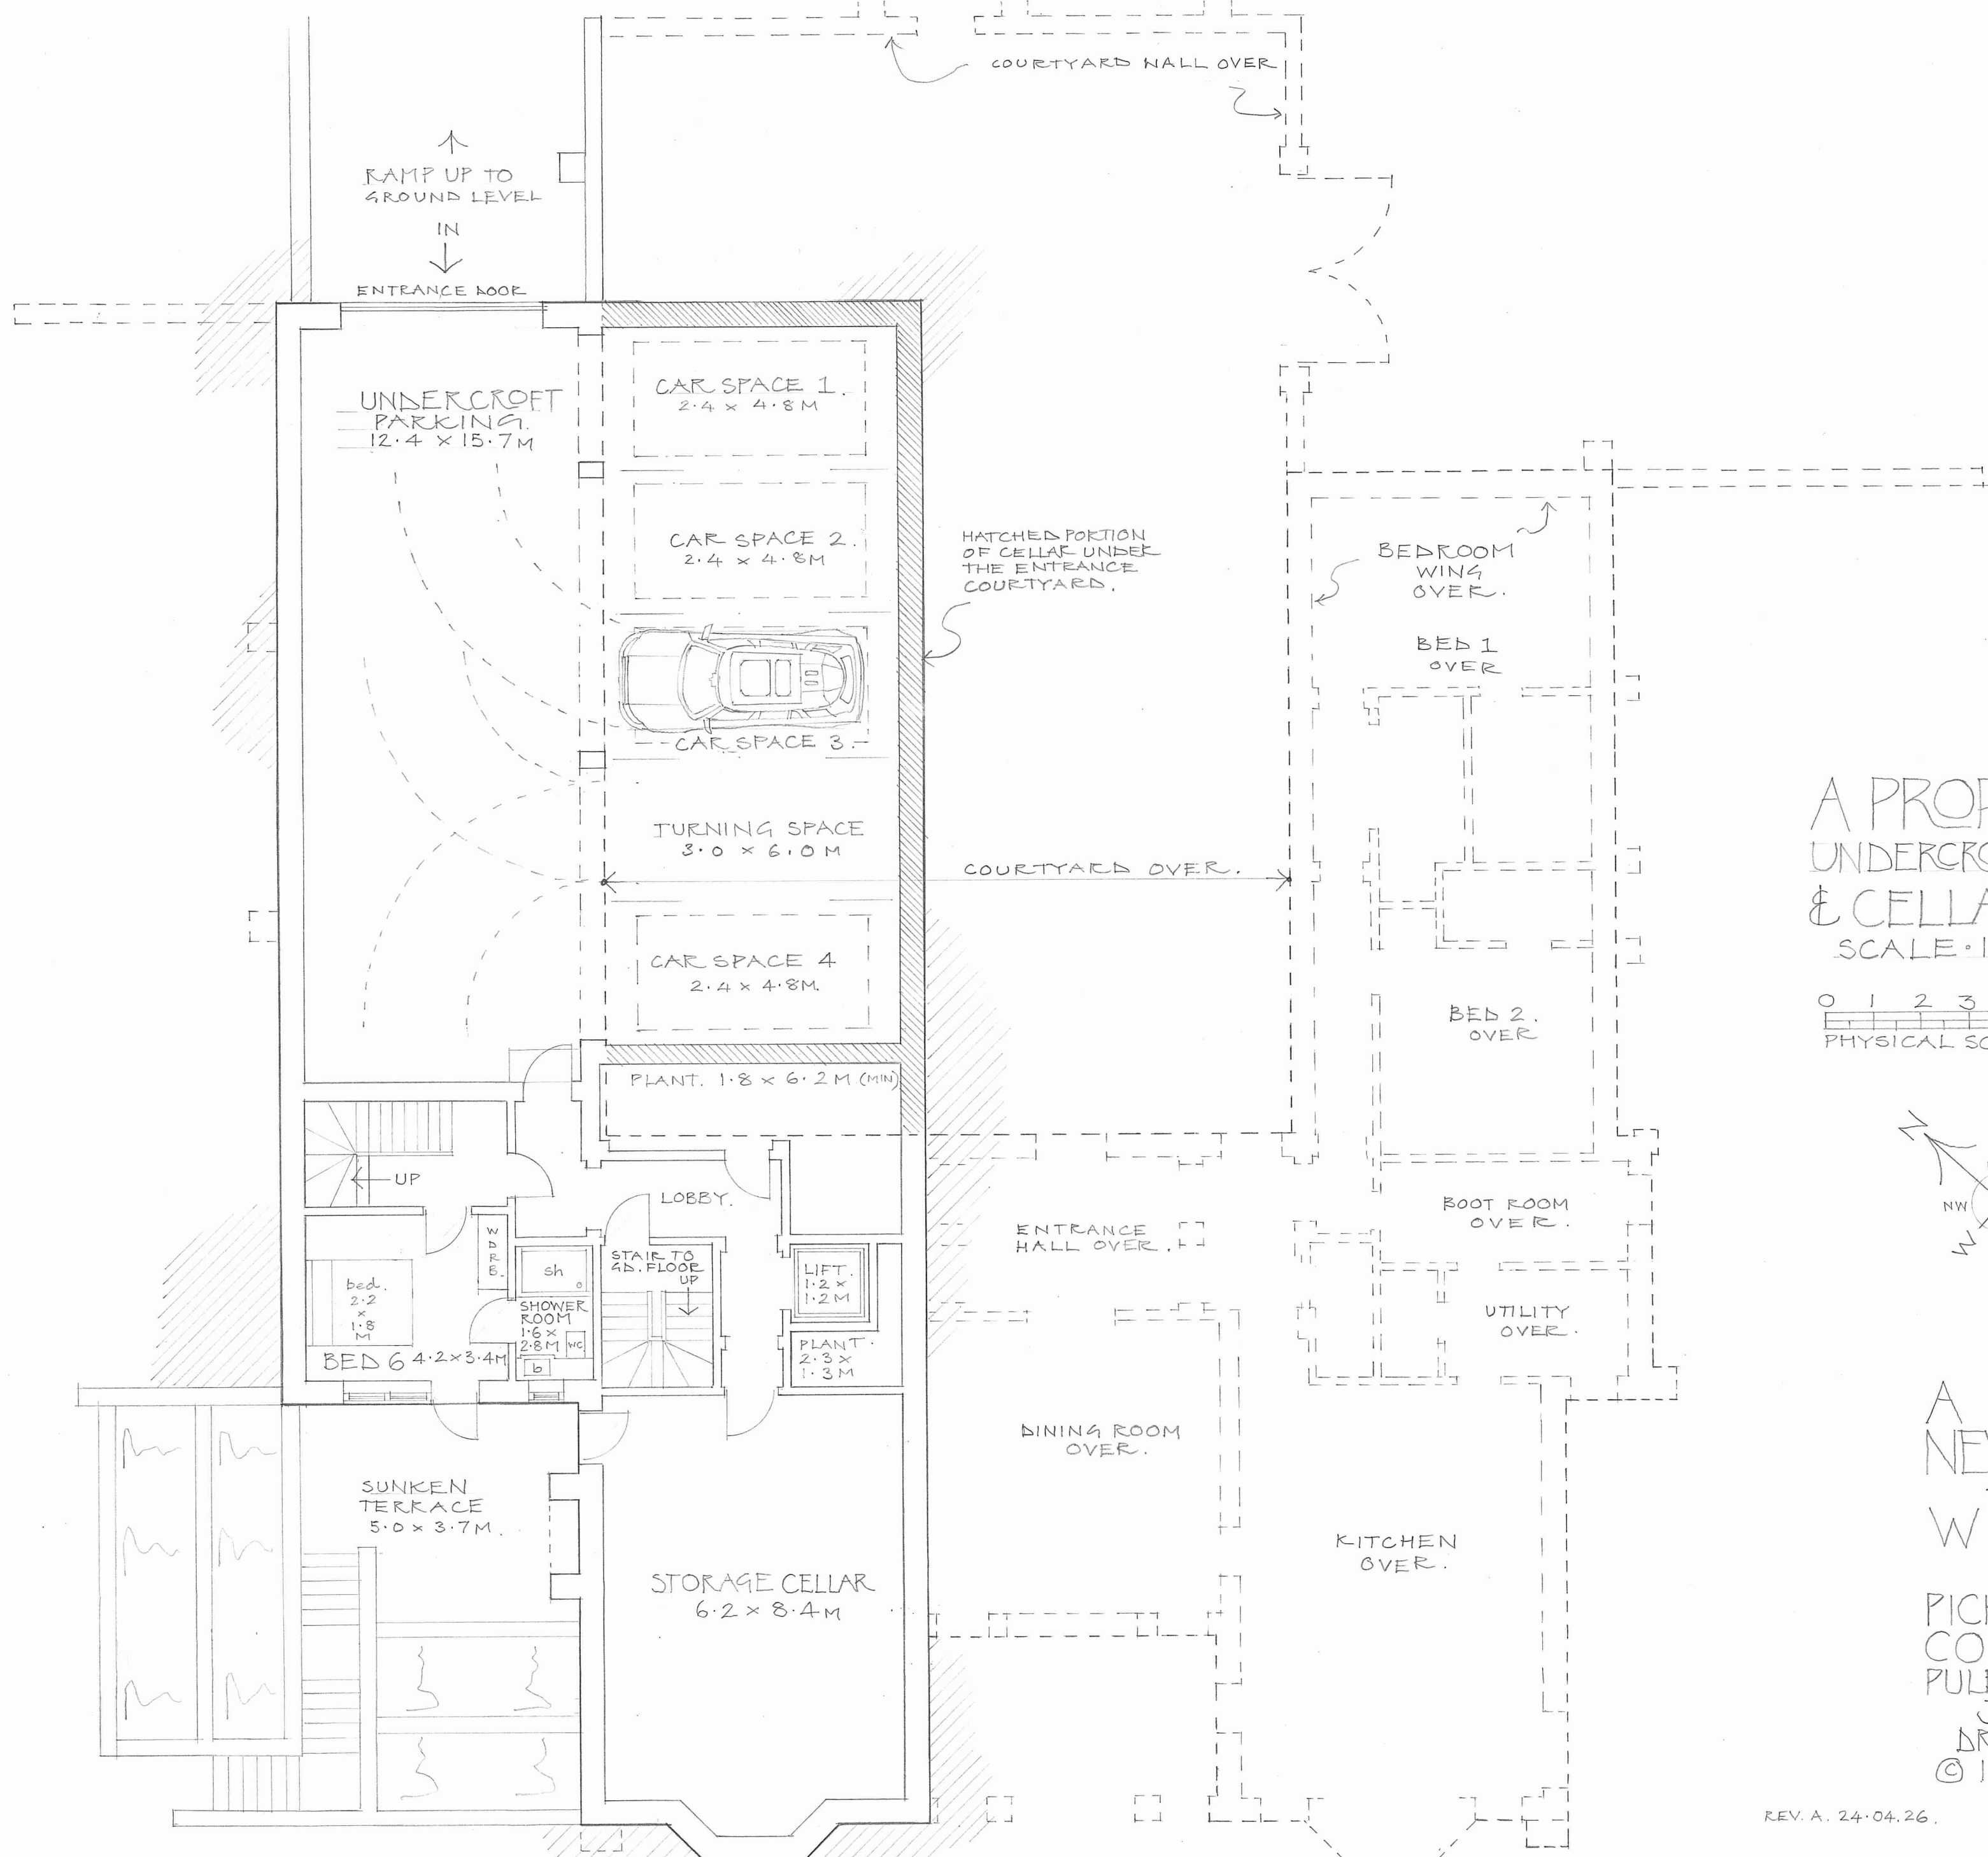


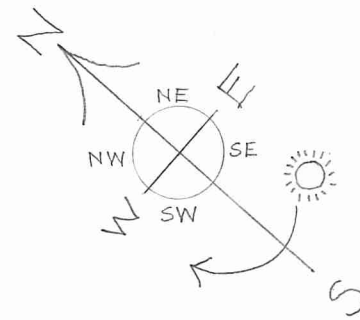

A PROPOSED UNDERCROFT PARKING & CELLAR PLAN SCALE 1:100 AT A2

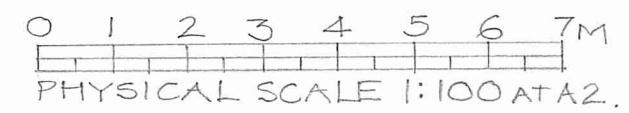

A PROPOSED
NEW HOUSE
AT
WILTSHIRE'S
FARM
PICKHURST LANE
CODMORE HILL
PULBOROUGH RH20 1DA
JOB NO. 1506
DRWG. NO 005A
© 12th MARCH 2026

REV. A. 24.04.26

**SMALLEY
HALES**
ARCHITECTS
Steyning and Walberton
West Sussex
07813 003558 / 07980 838864
office@smalleyhales.com
smalleyhales.com
Registered in England & Wales
Company No. 6888394

This drawing has been prepared for the sole purpose of submitting an application for planning permission only and does not purport to be a working or contractual drawing and should not be used for any construction or contractual purposes. This drawing has been based on survey drawings and information prepared by others. All dimensions and levels on all drawings must be checked and verified on site.