


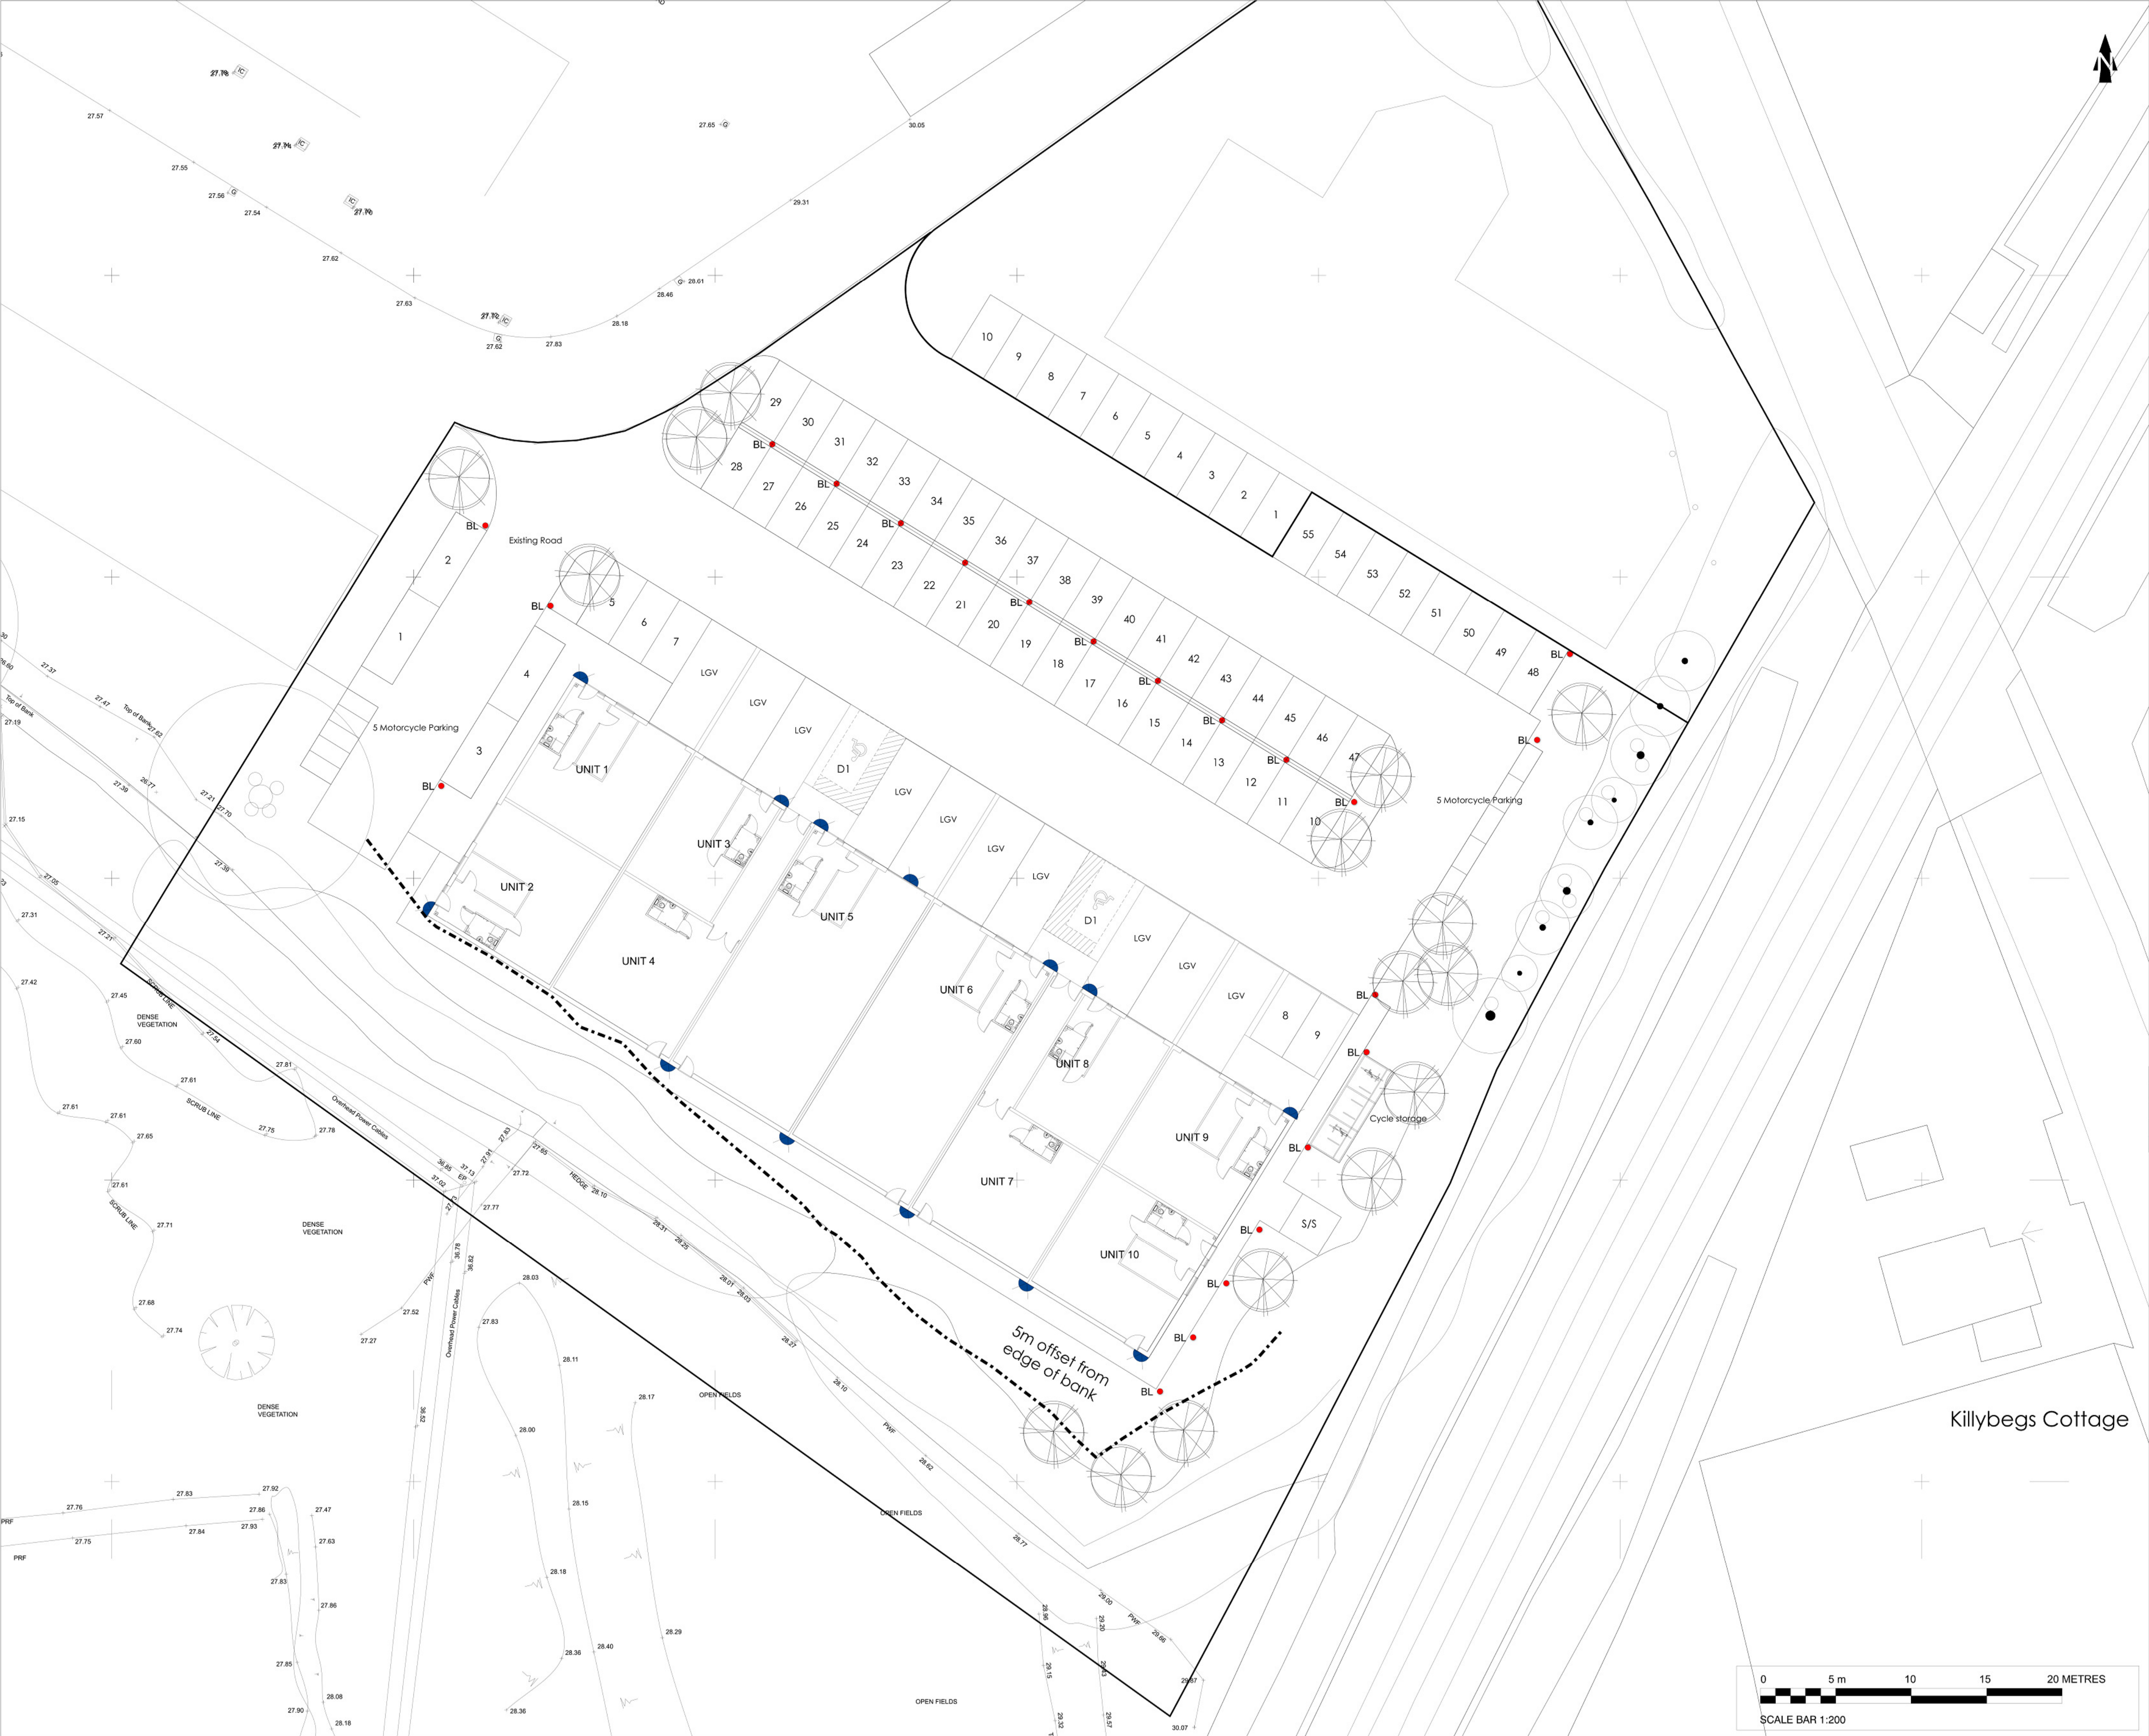

Contractors are not to scale dimensions from this drawing

- LEGEND
- BL ● Proposed low level bollard light BEGA 85018 with 1m high post 99615 or similar approved
 -  Proposed wall luminaire (above shutter door) BEGA 66451 or similar approved
 -  Proposed wall luminaire (to pedestrian entry doors) BEGA 33817 or similar approved

The lighting scheme has been designed in compliance with the Institute of Lighting Professional (ILP) and BCT published guidance note 08/23 to ensure that all lighting is downwardly directional and focussed towards the centre of the site, avoiding any direct illumination of the boundary vegetation, mature oak T4 and poplar tree line.

REV	BY	DESCRIPTION	DATE
A	AR	extra trees shown	21.5.26
B	AR	fittings amended, quantum amended	05.6.26
C	AR	column lights replaced with bollards	09.6.26

 **landscape perspective**
Chartered Landscape Architects

'Fowlers'
Broxhead Lane,
Cuckfield,
Haywards Heath,
West Sussex,
RH17 5JH

T: 01483 343176 M: 07894 075577
www.landscapeperspective.co.uk

Client
WT Lamb Holdings Ltd
Project
Broomers Hill Industrial Park, Codmore Hill

Title
Proposed external lighting

Status
for planning
Scale
1:200 @ A1
Job number
1810
Drawn
AR
Drawing number
L90-306
Date
May 2026
Revision
C

