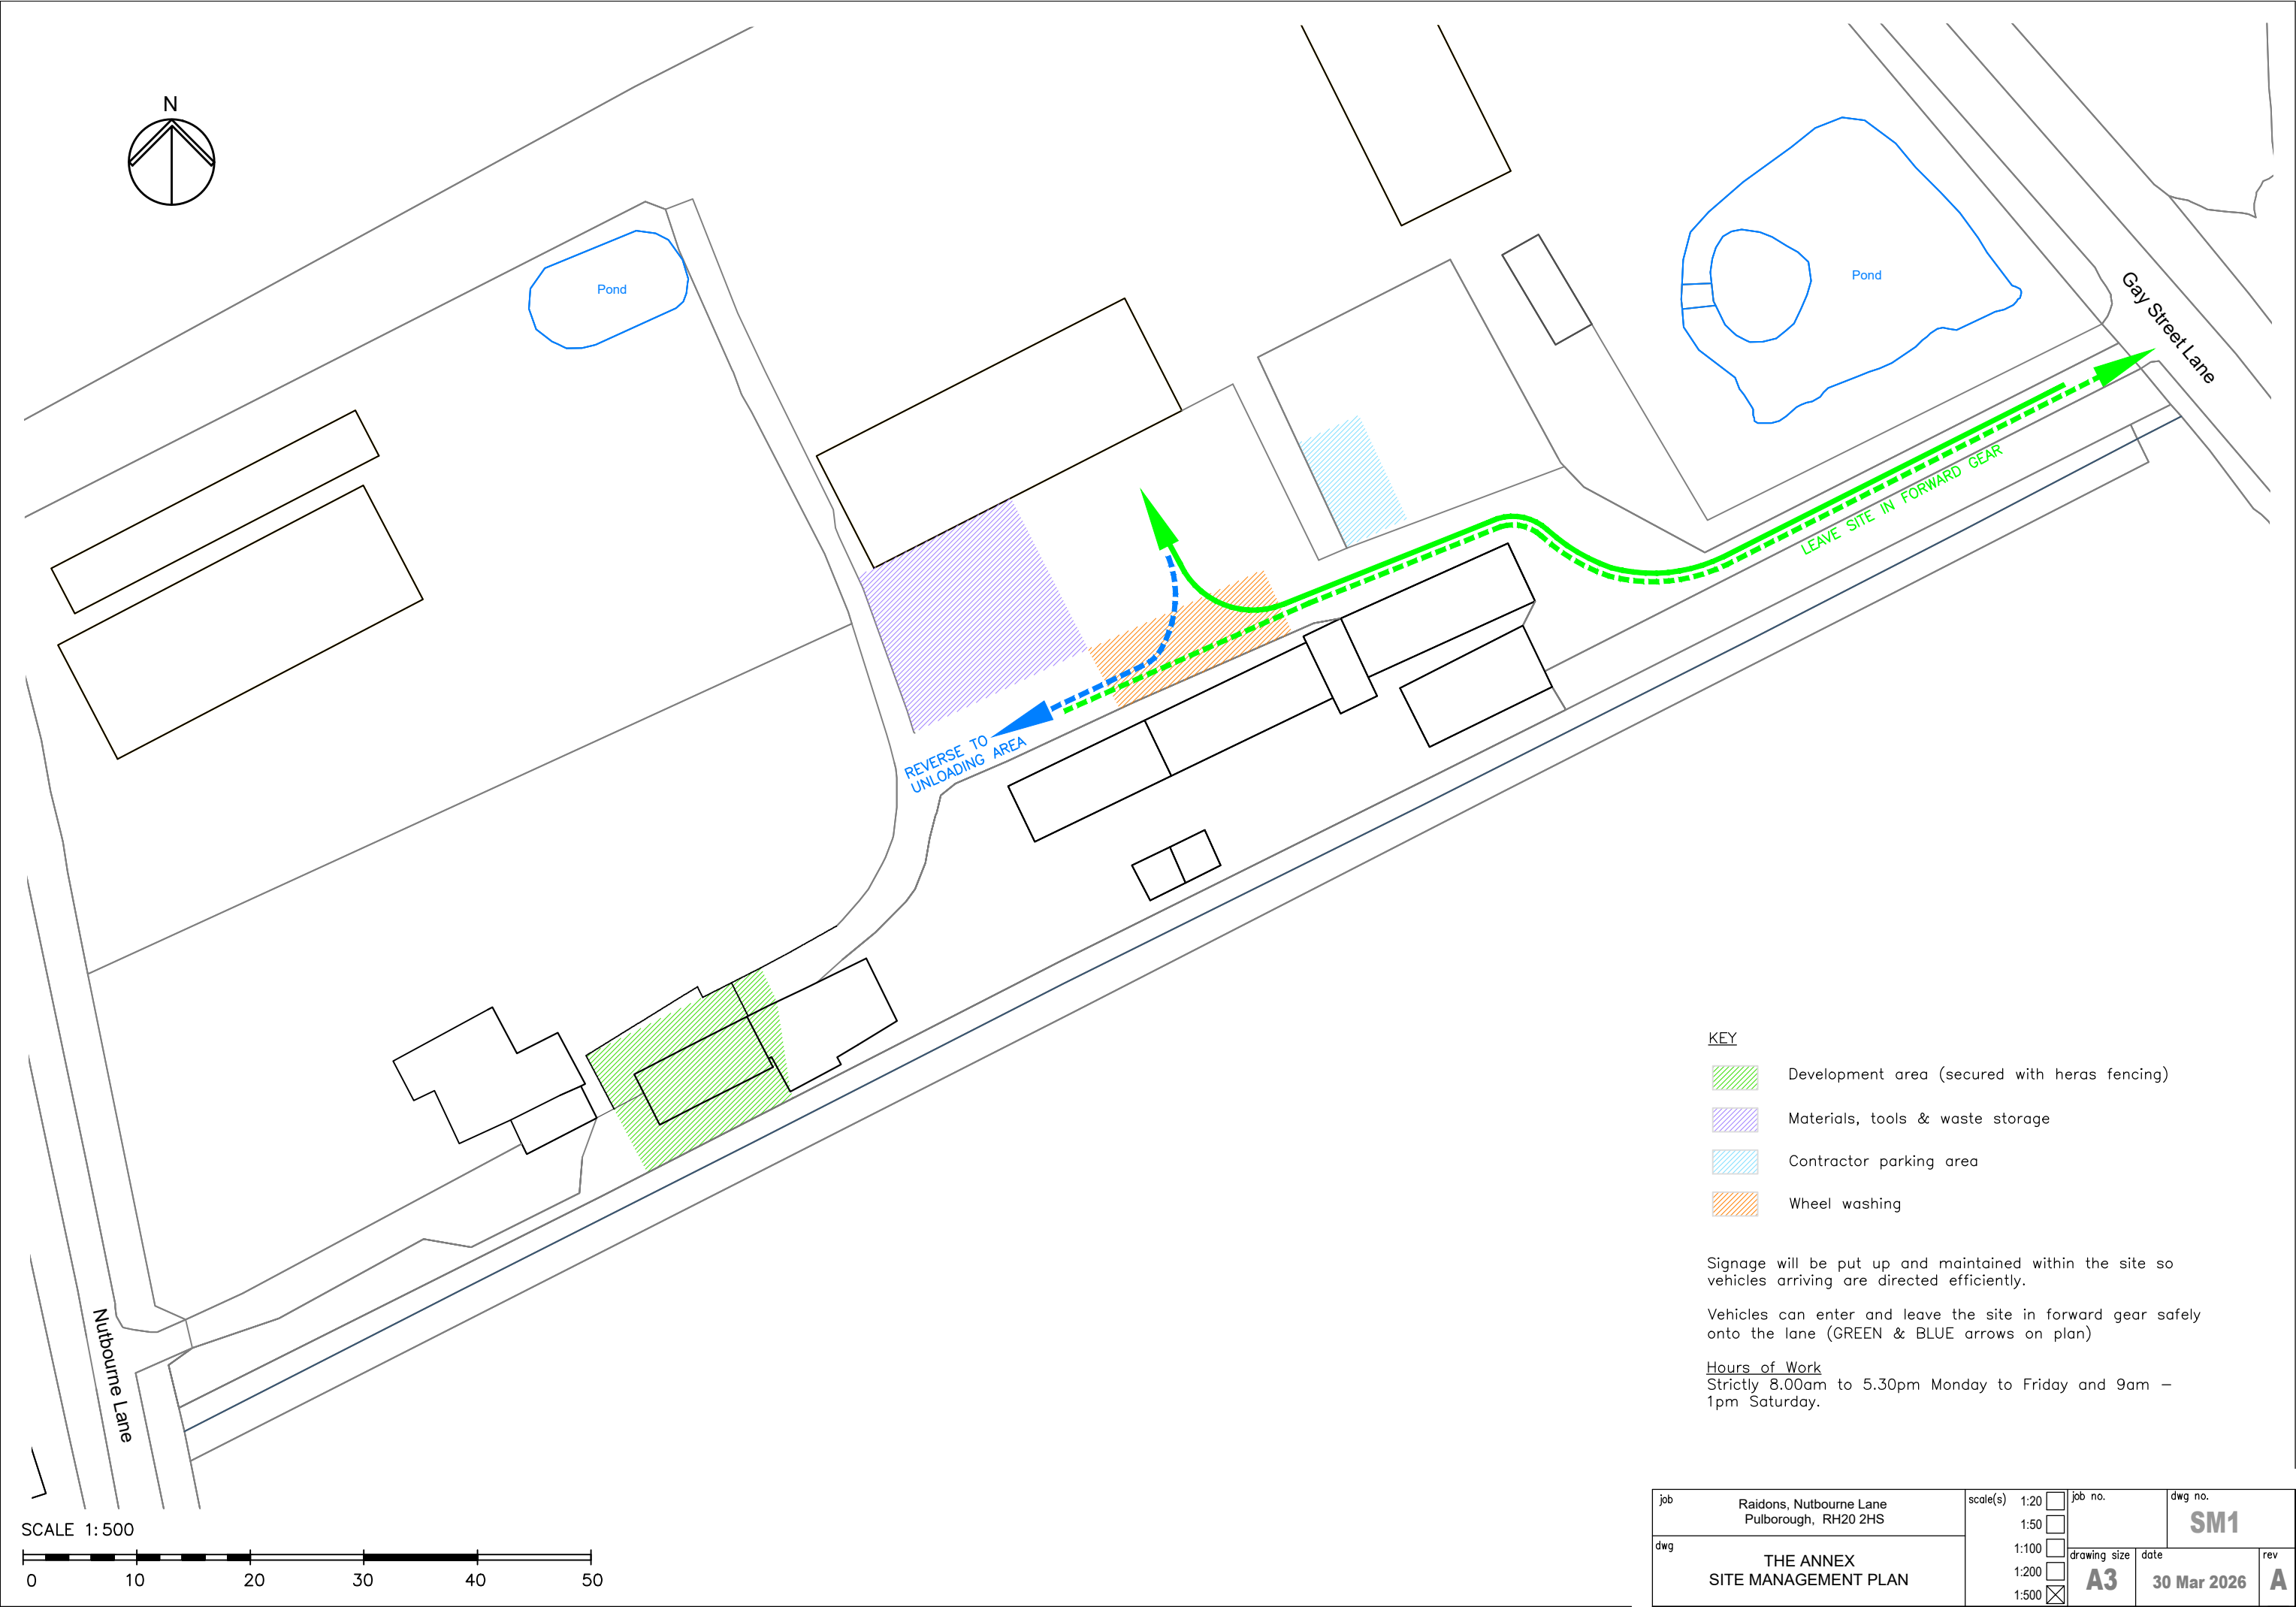


job		Raidons, Nutbourne Lane Pulborough, RH20 2HS		scale(s)	1:20		job no.	dwg no.		
dwg		THE ANNEX SITE MANAGEMENT PLAN			1:50				SM1	
					1:100					
					1:200					
					1:500					
						drawing size	date	rev		
						A3	30 Mar 2026	A		