
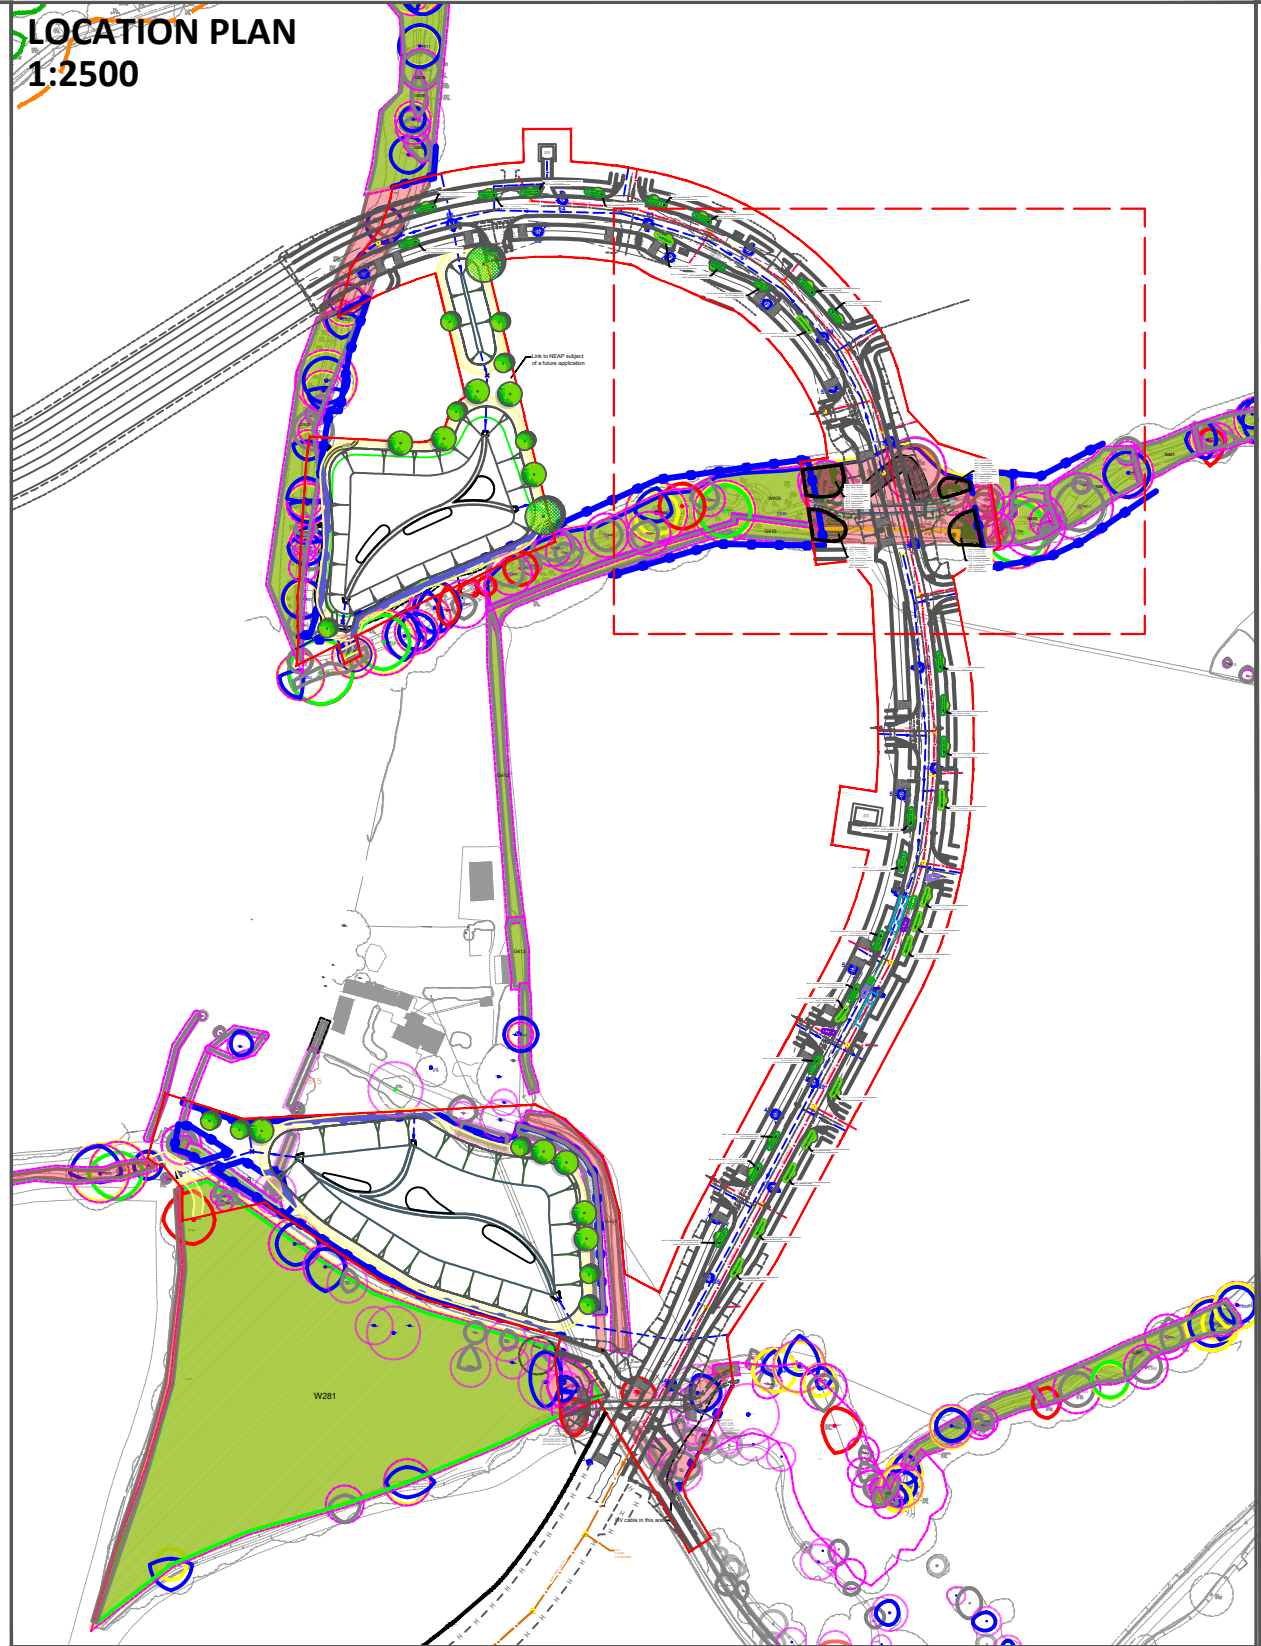


7/2/2024 Land North of Horsham (RMA3) - Phase 2 Road (RMA3) 7/2/2024 0001-50-P1 RMA3.dwg

©David Jarvis Associates 2026

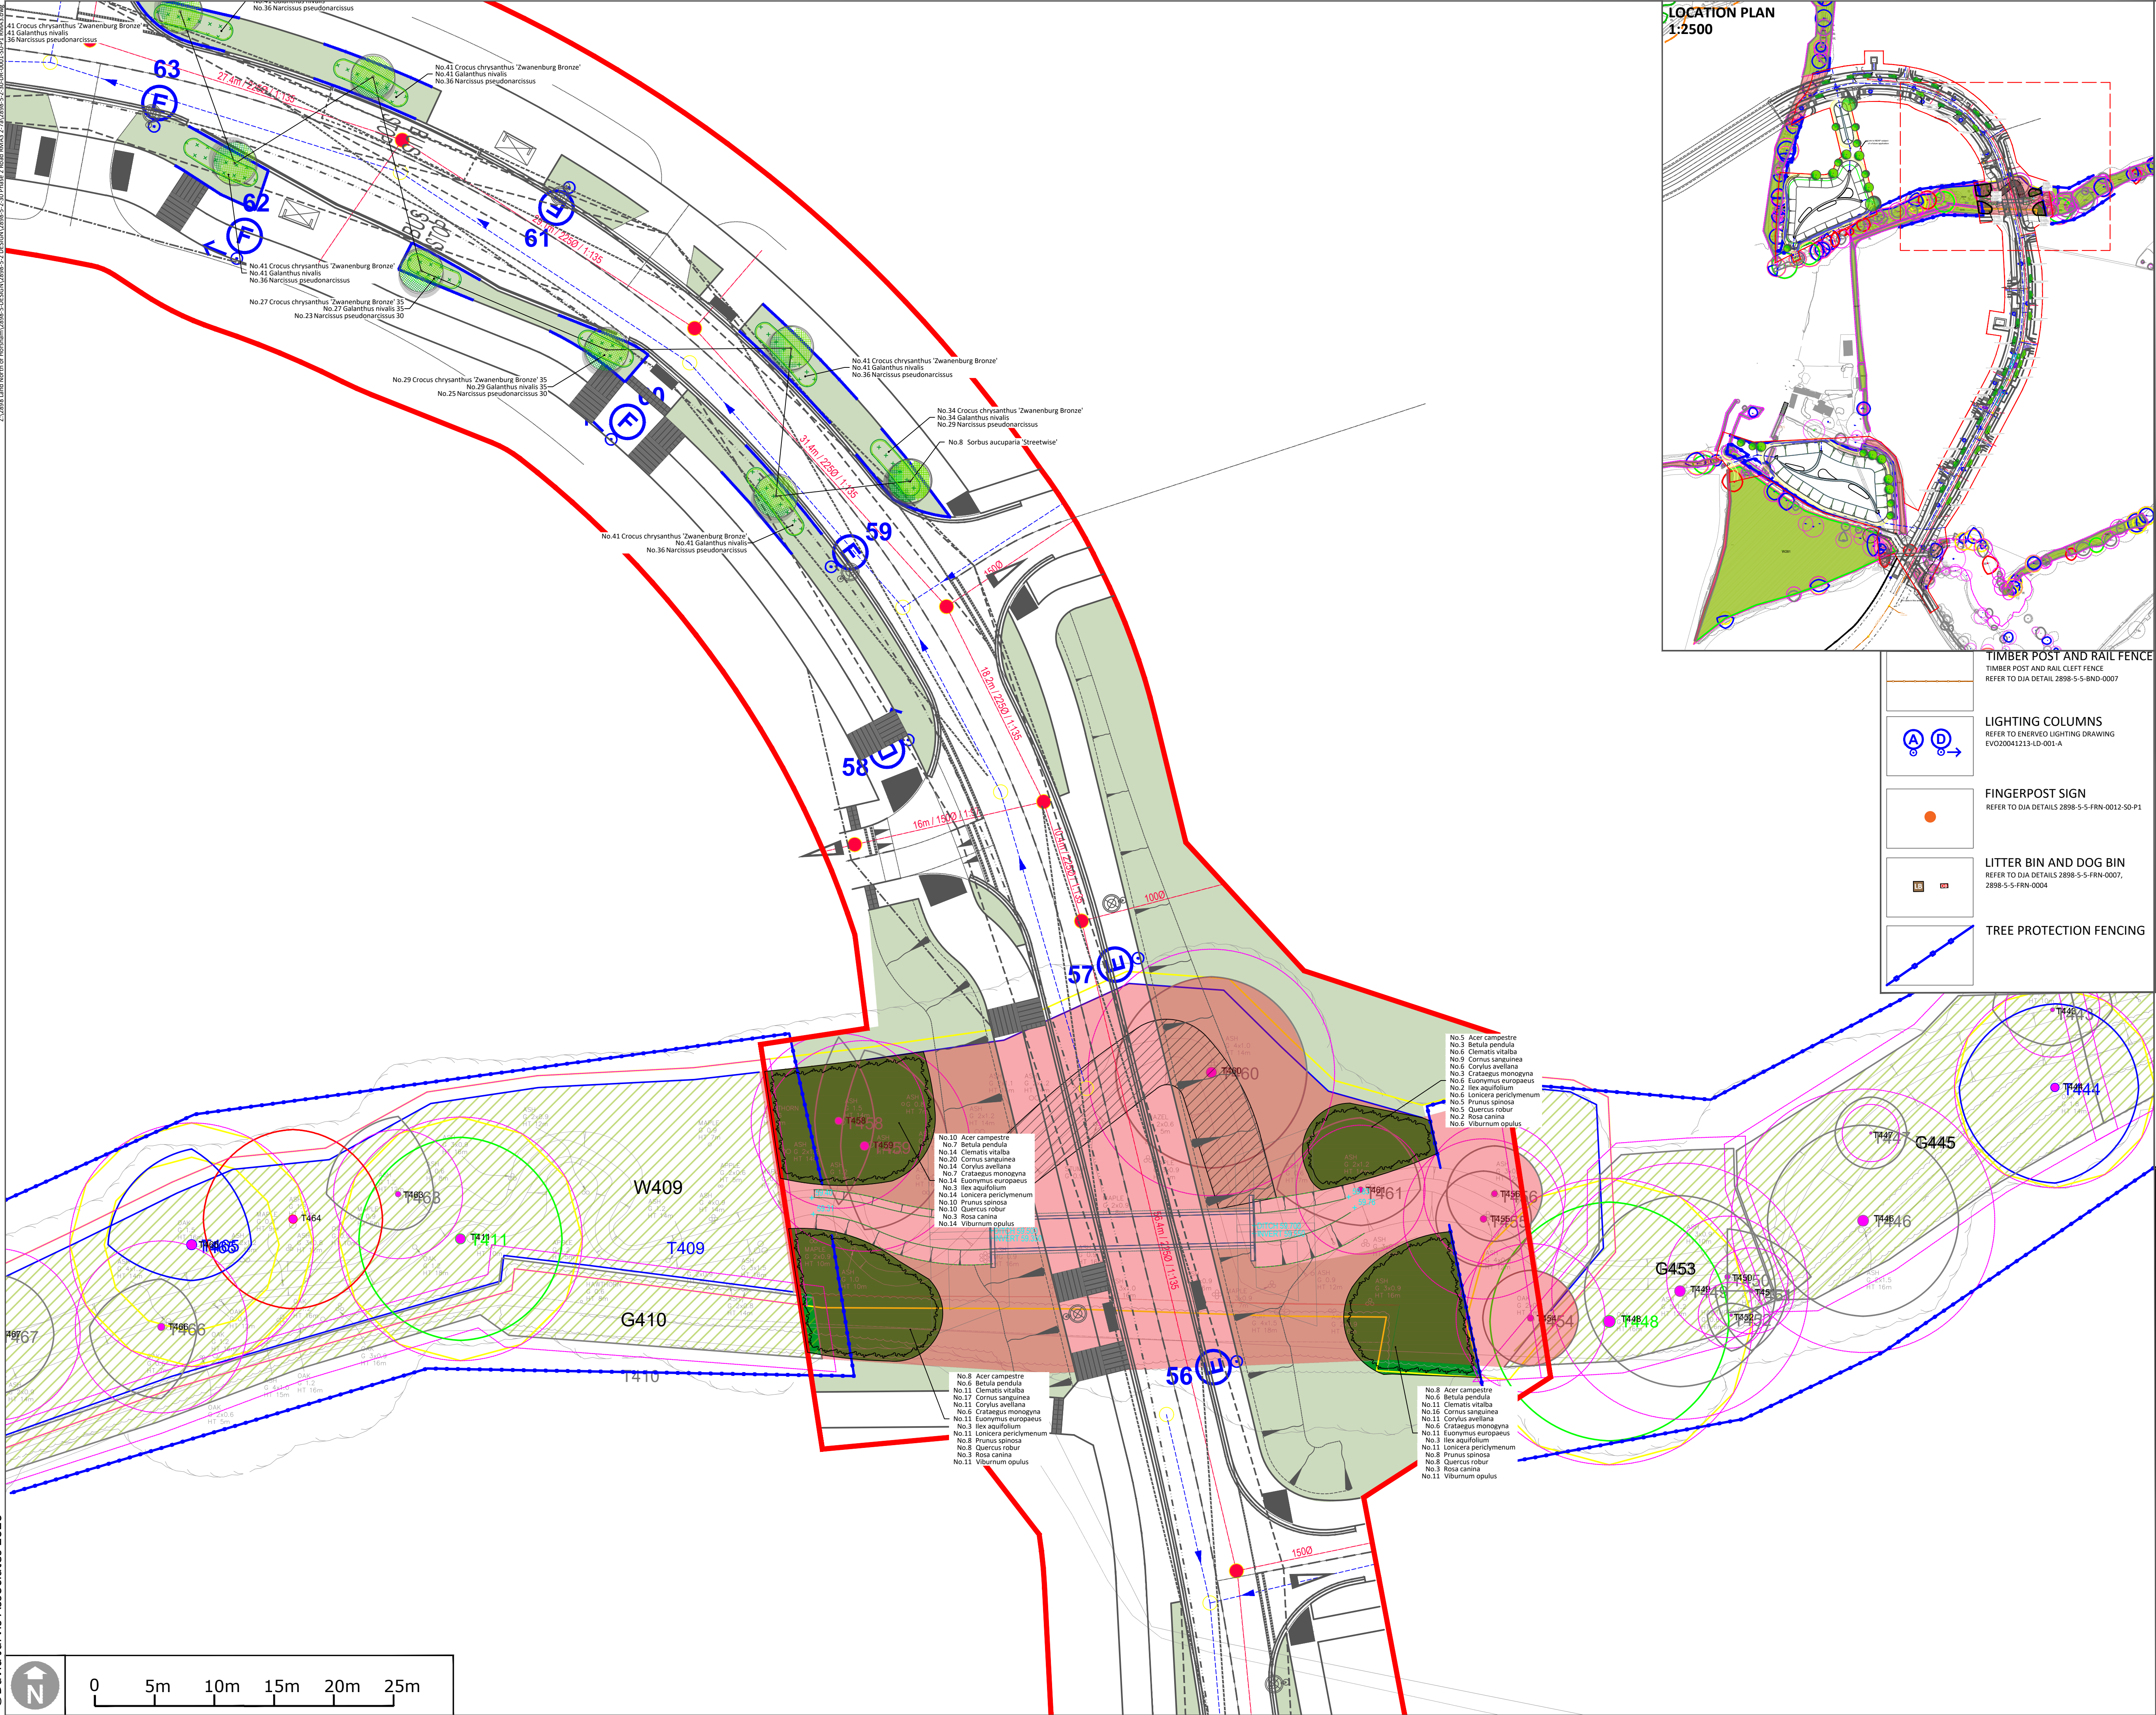

TIMBER POST AND RAIL FENCE
TIMBER POST AND RAIL CLEFT FENCE
REFER TO DIA DETAIL 2898-5-5-BND-0007

LIGHTING COLUMNS
REFER TO ENERVED LIGHTING DRAWING
EVO20041213-LD-001-A

FINGERPOST SIGN
REFER TO DIA DETAILS 2898-5-5-FRN-0012-50-P1

LITTER BIN AND DOG BIN
REFER TO DIA DETAILS 2898-5-5-FRN-0007,
2898-5-5-FRN-0004

TREE PROTECTION FENCING

Key

- RMA3 BOUNDARY**
- EXISTING TREES AND VEGETATION**
RETAINED TREES AND HEDGEROWS TO BE REVIEWED BY ARBORICULTURAL CONSULTANT
- ROOT PROTECTION AREA (RPA)**
WHERE HARD SURFACES ARE PROPOSED WITHIN AN RPA MITIGATION SYSTEMS MAY BE REQUIRED SUCH AS A CELLULAR CONFINEMENT SYSTEM. REFER TO ARBORICULTURAL CONSULTANT'S REPORT
- TREES AND VEGETATION SCHEDULED FOR REMOVAL**
- PROPOSED TREES**
- SUDS BASIN**
- AMENITY GRASS**
EMORSGATE EG1 GENERAL
PURPOSE - MEADOW GRASS
MIXTURE SOWN AT 5G/M2
- SPECIES RICH WETLAND MEADOW**
EMORSGATE EM8 - MEADOW MIXTURE
FOR WETLANDS, SOWING RATE 4g/m2
- MEADOW GRASS**
EMORSGATE: EM3 SPECIAL GENERAL
PURPOSE MEADOW MIXTURE,
SOWN AT 4G/M2
- BULB PLANTING**
- MARGINAL AQUATIC PLANTING**
- WOODLAND PLANTING**
- LOW FLOW CHANNEL**
REFER TO GLANVILLE DRAWINGS
X-PH2-RMA2-DRAIN - 2025.08.20
- BREEDON GRAVEL PATH**
REFER TO DIA DETAIL
2898-5-5-SUR-0002 SELF BINDING
GRAVEL
- BENCH**
CHESHUNT TIMBER SEAT BY FURNITUBES ON
BREEDON GRAVEL BASE
REFER TO DIA DETAIL 2898-5-5-FRN-0001
- PICNIC TABLE AND BENCHES**
- ROOT BARRIER**
GREEN-TECH ROOT BARRIER 360, 650MM DEEP, OR
SIMILAR APPROVED

Drawing Revision				
Rev.	Date	Description	Drawn	Checked
P1	17/03/2026	First draft issued to client.	AnB	PG
P2	25/03/2026	Amends to path and trees	AnB	PG
P3	08/04/2026	Amends to path and trees	AnB	PG
P4	04/08/2026	Amends to trees	AnB	PG
P5	17/08/2026	Amends to tree and bulb planting	AnB	PG
P6	25/09/2026	Woodland added	AnB	PG
P7	28/09/2026	Woodland amended	AnB	PG

Status

PLANNING

DAVID JARVIS ASSOCIATES

DAVID JARVIS ASSOCIATES LIMITED
1 Tennyson Street Swindon Wiltshire SN1 5DT
t: 01793 612173
e: mail@ davidjarvis.biz
w: www.davidjarvis.biz

Client

LEGAL AND GENERAL (STRATEGIC LAND NORTH HORSHAM) LIMITED

Project

LAND NORTH OF HORSHAM (RMA3) - PHASE 2 ROAD

Drawing Title

PLANTING PROPOSALS (3 OF 7)

Scale	Sheet Size	Date Plotted	
1:250	A1	28/09/2026	
Client Ref.	Drawing Ref.	Drawing No.	Version
-	2898-5-2-17-	DR-2004	S5-P7