


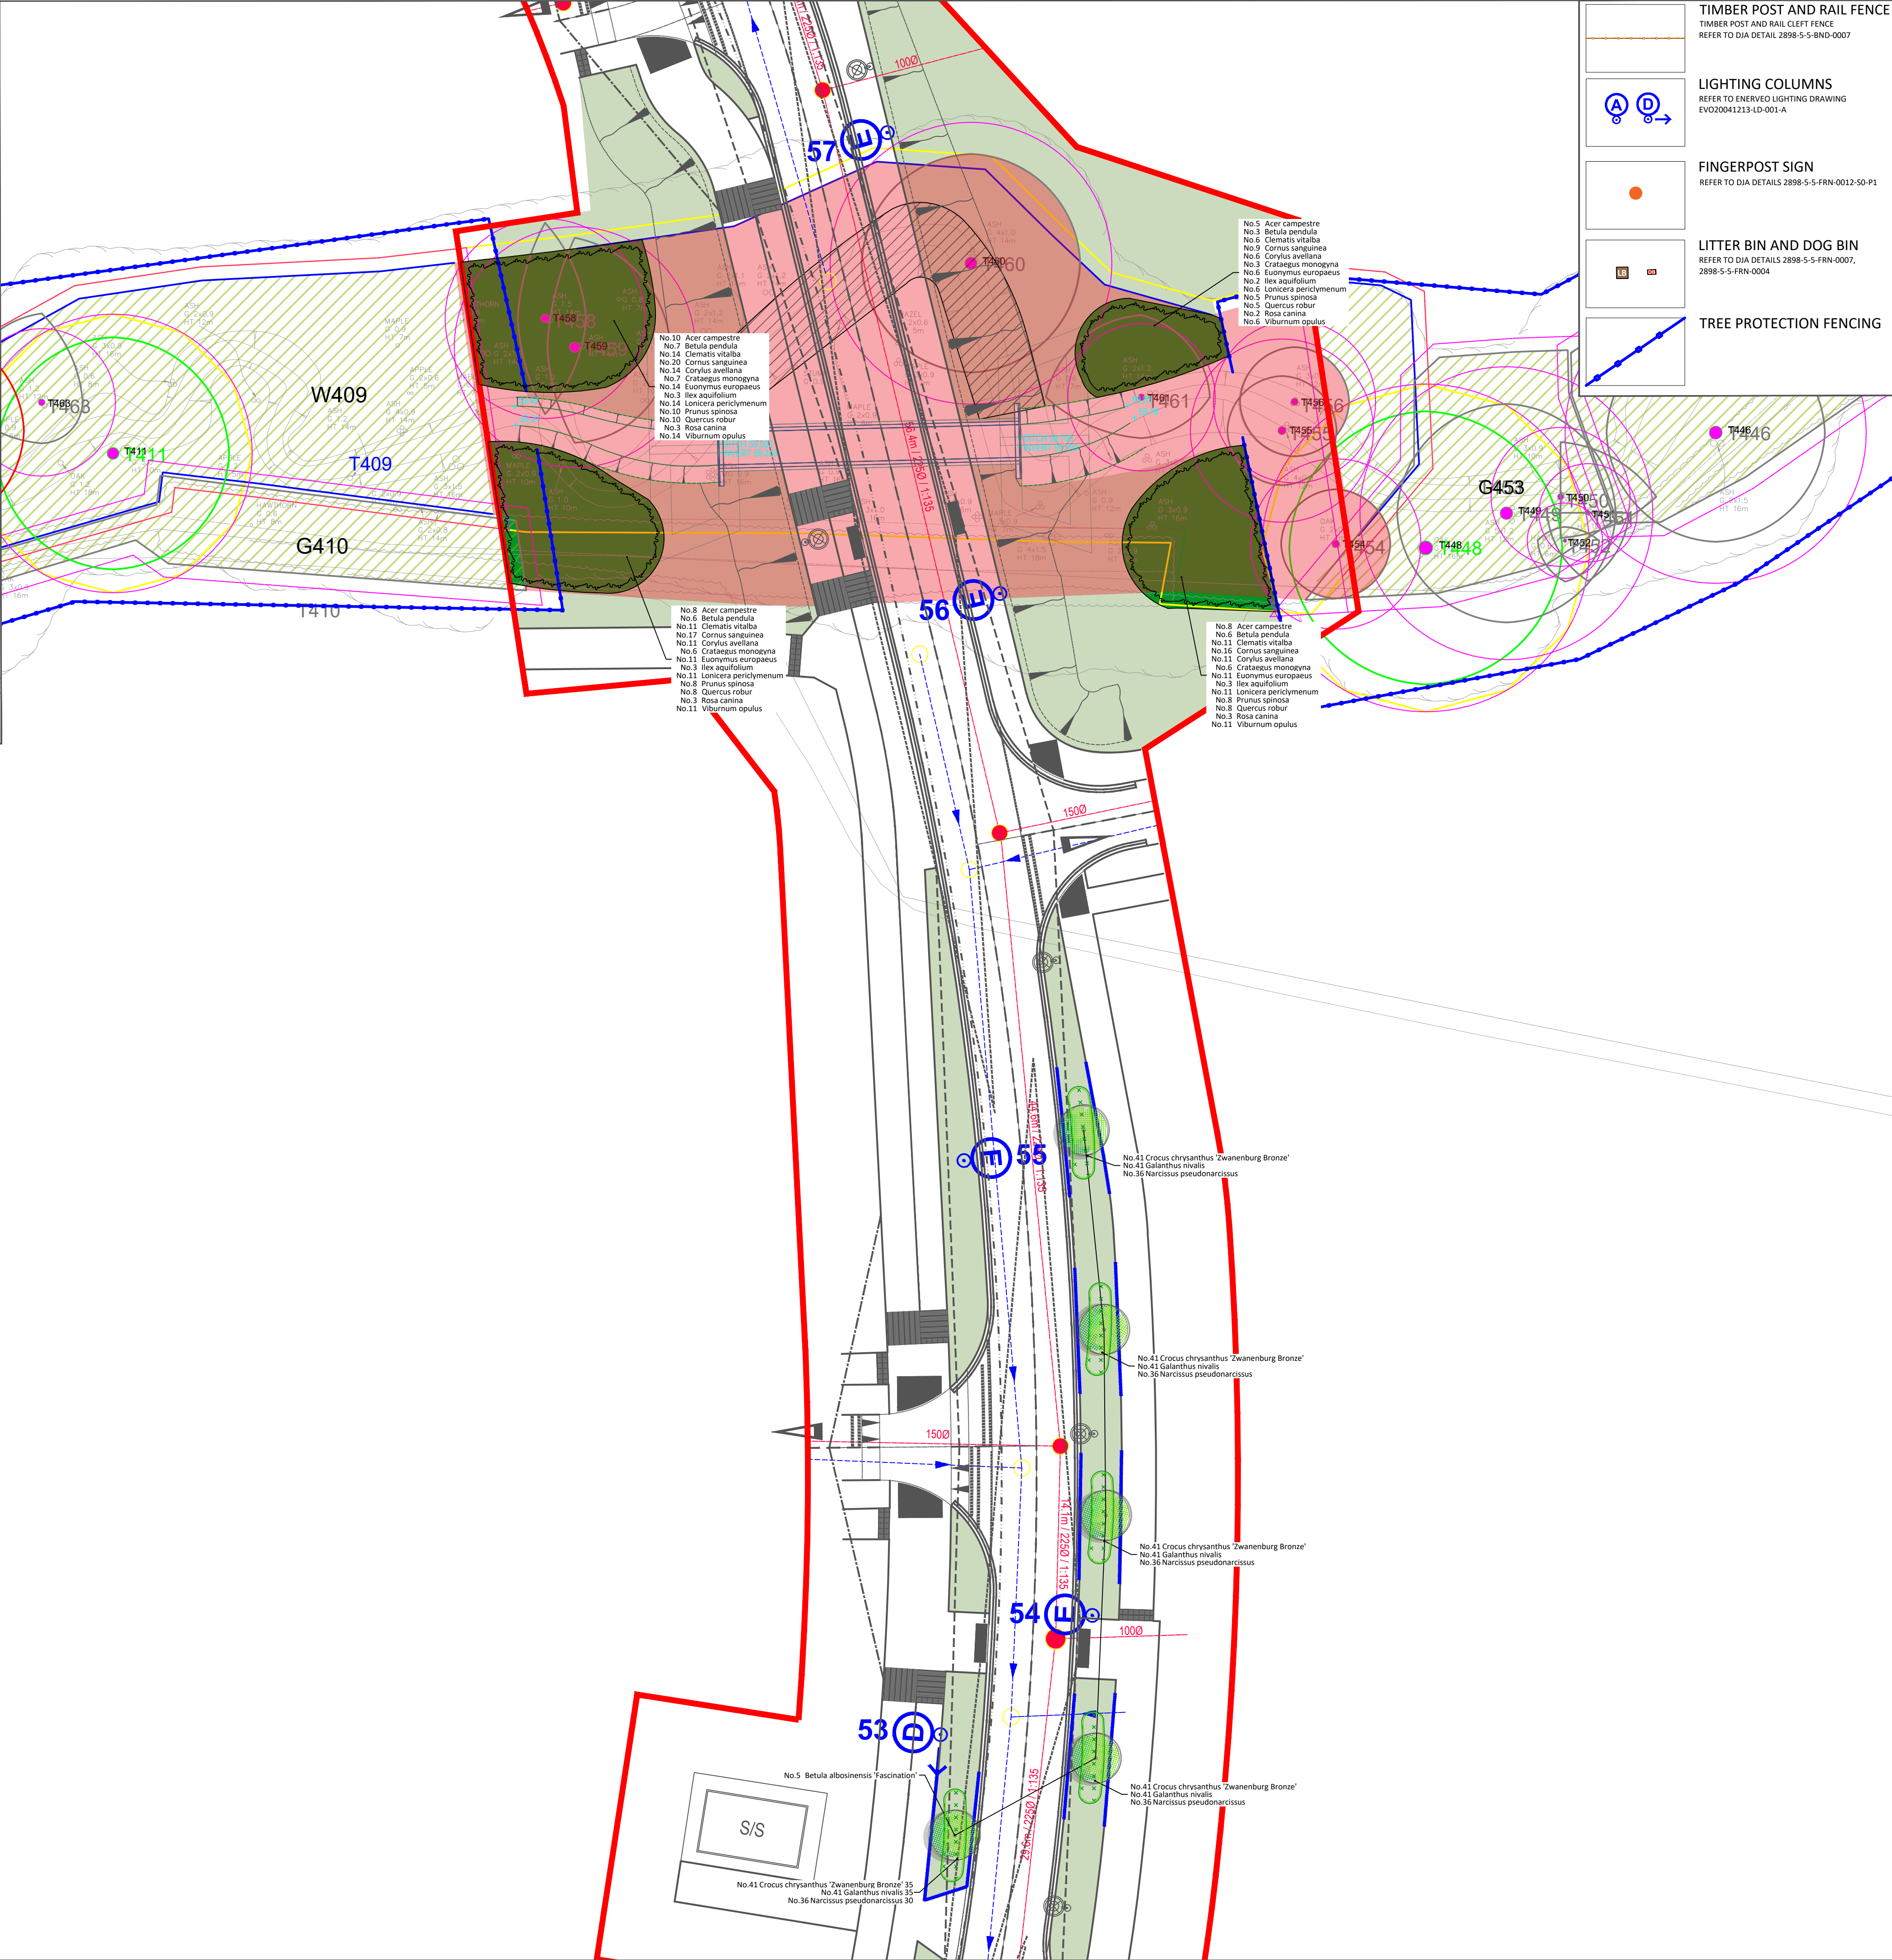

TIMBER POST AND RAIL FENCE
 TIMBER POST AND RAIL CLEFT FENCE
 REFER TO DIA DETAIL 2898-5-5-BND-0007

LIGHTING COLUMNS
 REFER TO ENNEVED LIGHTING DRAWING
 EV020041123-1D-001-A

FINGERPOST SIGN
 REFER TO DIA DETAILS 2898-5-5-FRN-0012-50-P1

LITTER BIN AND DOG BIN
 REFER TO DIA DETAILS 2898-5-5-FRN-0007,
 2898-5-5-FRN-0004

TREE PROTECTION FENCING

RM3 BOUNDARY

EXISTING TREES AND VEGETATION
RETAINED TREES AND HEDGEROWS TO BE REVIEWED BY
ARBORICULTURAL CONSULTANT

ROOT PROTECTION AREA (RPA)
WHERE HARD SURFACES ARE PROPOSED WITHIN AN RPA
MITIGATION SYSTEMS MAY BE REQUIRED SUCH AS A
CELLULAR CONFINEMENT SYSTEM. REFER TO
ARBORICULTURAL CONSULTANT'S REPORT

**TREES AND VEGETATION
SCHEDULED FOR REMOVAL**

PROPOSED TREES

SUDS BASIN

AMENITY GRASS
EMORSGATE EG1 GENERAL
PURPOSE – MEADOW GRASS
MIXTURE SOWN AT 5G/M2

**SPECIES RICH WETLAND
MEADOW**
EMORSGATE EM8 – MEADOW MIXTURE
FOR WETLANDS, SOWING RATE 4g/m2

MEADOW GRASS
EMORSGATE: EM3 SPECIAL GENERAL
PURPOSE MEADOW MIXTURE,
SOWN AT 4G/M2

BULB PLANTING

MARGINAL AQUATIC PLANTING

WOODLAND PLANTING

LOW FLOW CHANNEL
REFER TO GLANVILLE DRAWINGS
X-PH2-RMA2-DRAIN - 2025.08.20

BREEDON GRAVEL PATH
REFER TO DJA DETAIL
2898-5-5-SUR-0002 SELF BINDING
GRAVEL

BENCH
CHESHUNT TIMBER SEAT BY FURNITUBES ON
BREEDON GRAVEL BASE
REFER TO DJA DETAIL 2898-5-5-FRN-0001

PICNIC TABLE AND BENCHES

ROOT BARRIER
GREEN-TECH ROOT BARRIER 360, 650MM DEEP, OR
SIMILAR APPROVED

Rev.	Date	Description	Drawn	Checked
P1	17/03/2026	First draft issued to client.	AnB	PG
P2	25/03/2026	Amends to path and trees	AnB	PG
P3	08/04/2026	Amends to path and trees	AnB	PG
P4	04/08/2026	Amends to trees	AnB	PG
P5	17/08/2026	Amends to tree and bulb planting	AnB	PG
P6	25/09/2026	Woodland added	AnB	PG
P7	28/09/2026	Woodland amended	AnB	PG

Status

PLANNING

DAVID JARVIS ASSOCIATES

DAVID JARVIS ASSOCIATES LIMITED
1 Tennyson Street Swindon Wiltshire SN1 5DT
t: 01793 612173
e: mail@davidjarvis.biz
w: www.davidjarvis.biz

Client

**LEGAL AND GENERAL (STRATEGIC LAND
NORTH HORSHAM) LIMITED**

Project

**LAND NORTH OF HORSHAM (RMA3) -
PHASE 2 ROAD**

Drawing Title

PLANTING PROPOSALS (4 OF 7)

Scale 1:250		Sheet Size A1		Date Plotted 28/09/2026	
Client Ref.	Drawing Ref.		Drawing No.		Version