

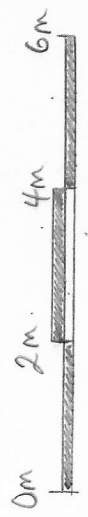


THE LAURELS, TOWER HILL, HOKUSHAM, R413 OAG
 FLOOR PLAN - EXISTING PRIOR TO MARCH 2021

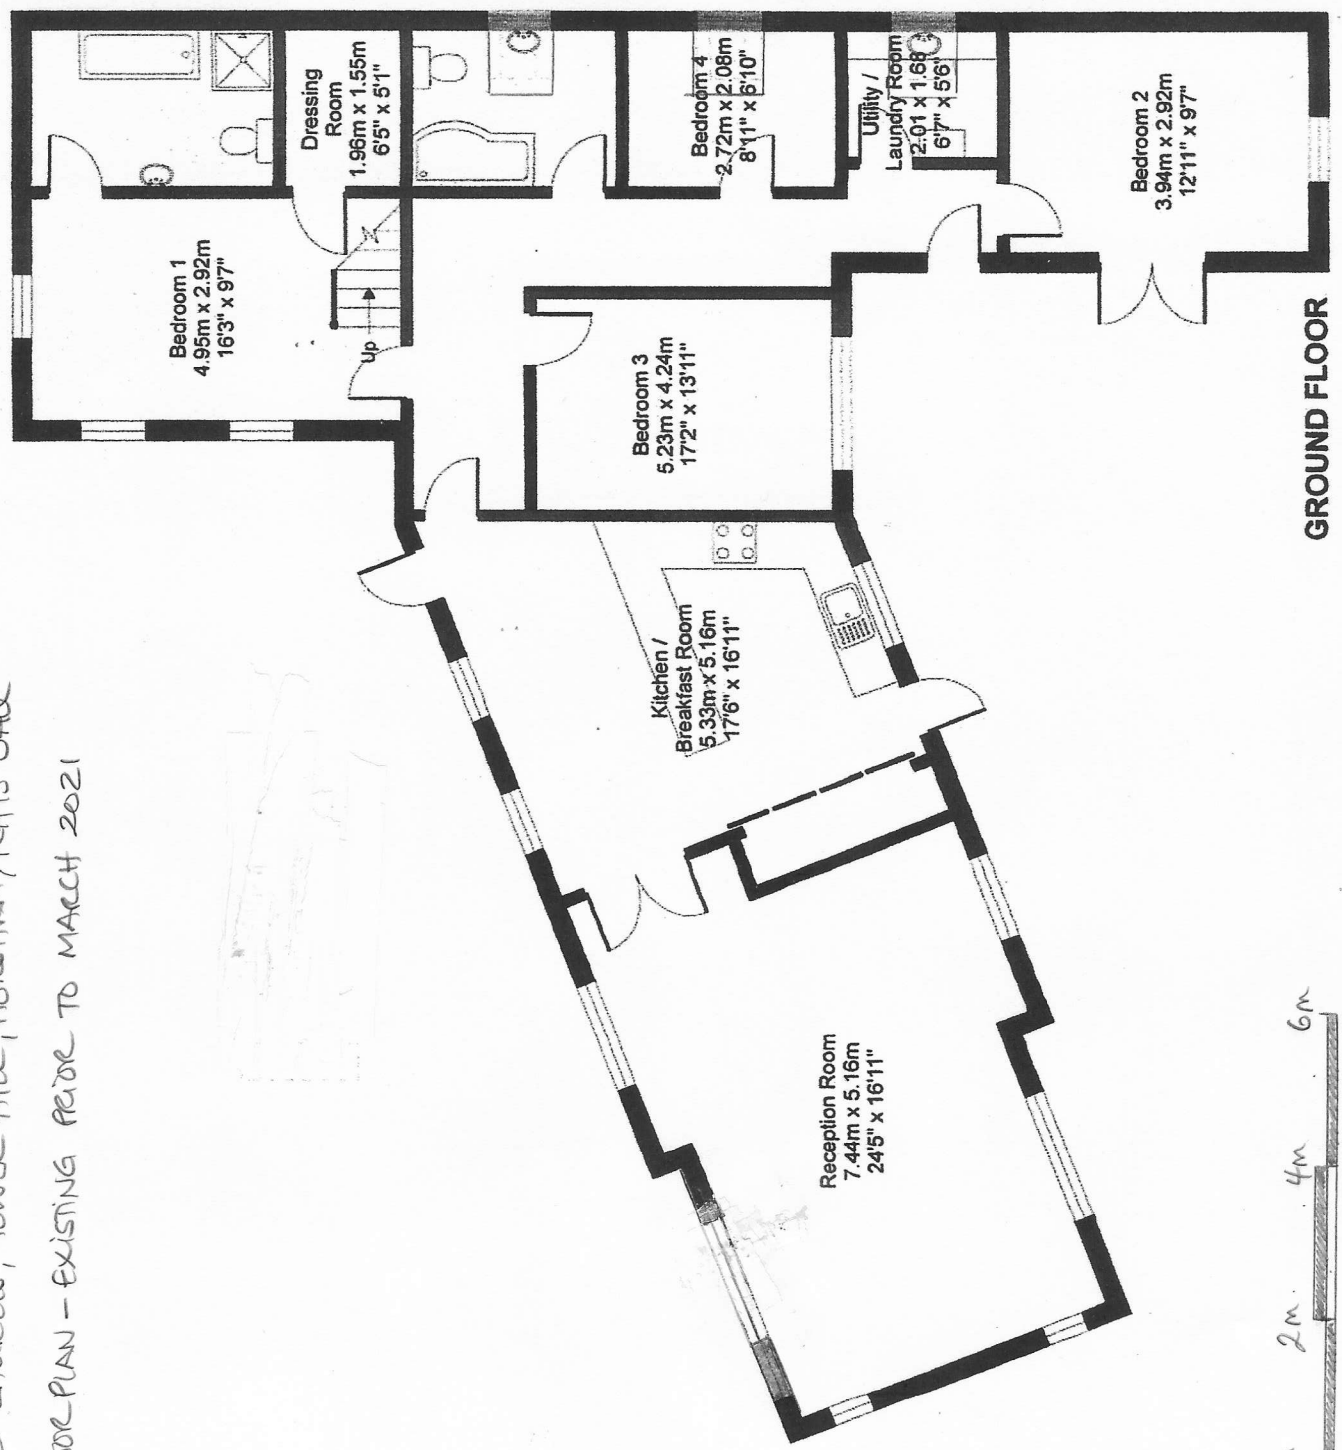

GROUND FLOOR

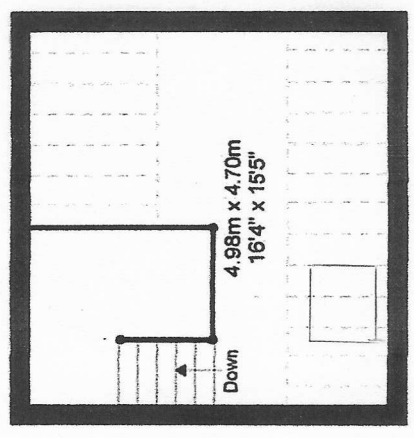

MEZZANINE LEVEL

(1:100)