


- Where this drawing has been issued in electronic .dwg format, it has been done so in good faith. JNP Group do not take any responsibility for any inaccuracies in the electronic data, which should be checked against the paper (or .pdf) drawing issue. Any apparent discrepancies should be immediately reported to JNP Group. The electronic .dwg file should not be assumed to be to scale and should not be used for 'overlying', setting out or checking of any third party information. All dimensions should be taken from the paper (or .pdf) version of the drawing. Electronic drawings may contain third party information. JNP Group take no responsibility for this information, which should be checked against the originators paper drawing(s).
- All dimensions are millimetres (mm), and levels are in metres (m) unless noted otherwise and should be checked on site prior to construction/fabrication.
- Do not scale from this drawing. Only figured dimensions are to be relied upon. Don't hesitate to get in touch with JNP Group if additional information is required.
- Any discrepancies between drawings of different scales and between drawings and specifications, where appropriate, to be reported to JNP Group for decision.
- Copyright reserved. This drawing may only be used for The Client and location specified in the title block. It may not be copied or disclosed to any third party without the prior written consent of JNP Group.
- This drawing should only be used for construction if the drawing status is "A4 - Approved/Stage Complete". JNP Group takes no responsibility for construction works undertaken to drawings that are not marked with this status.



Health & Safety Note
The details on this drawing have been prepared on the assumption that a competent contractor will be carrying out the works. If the contractor(s) considers that there is insufficient Health and Safety information on this drawing, this should immediately be brought to the attention of the designer.

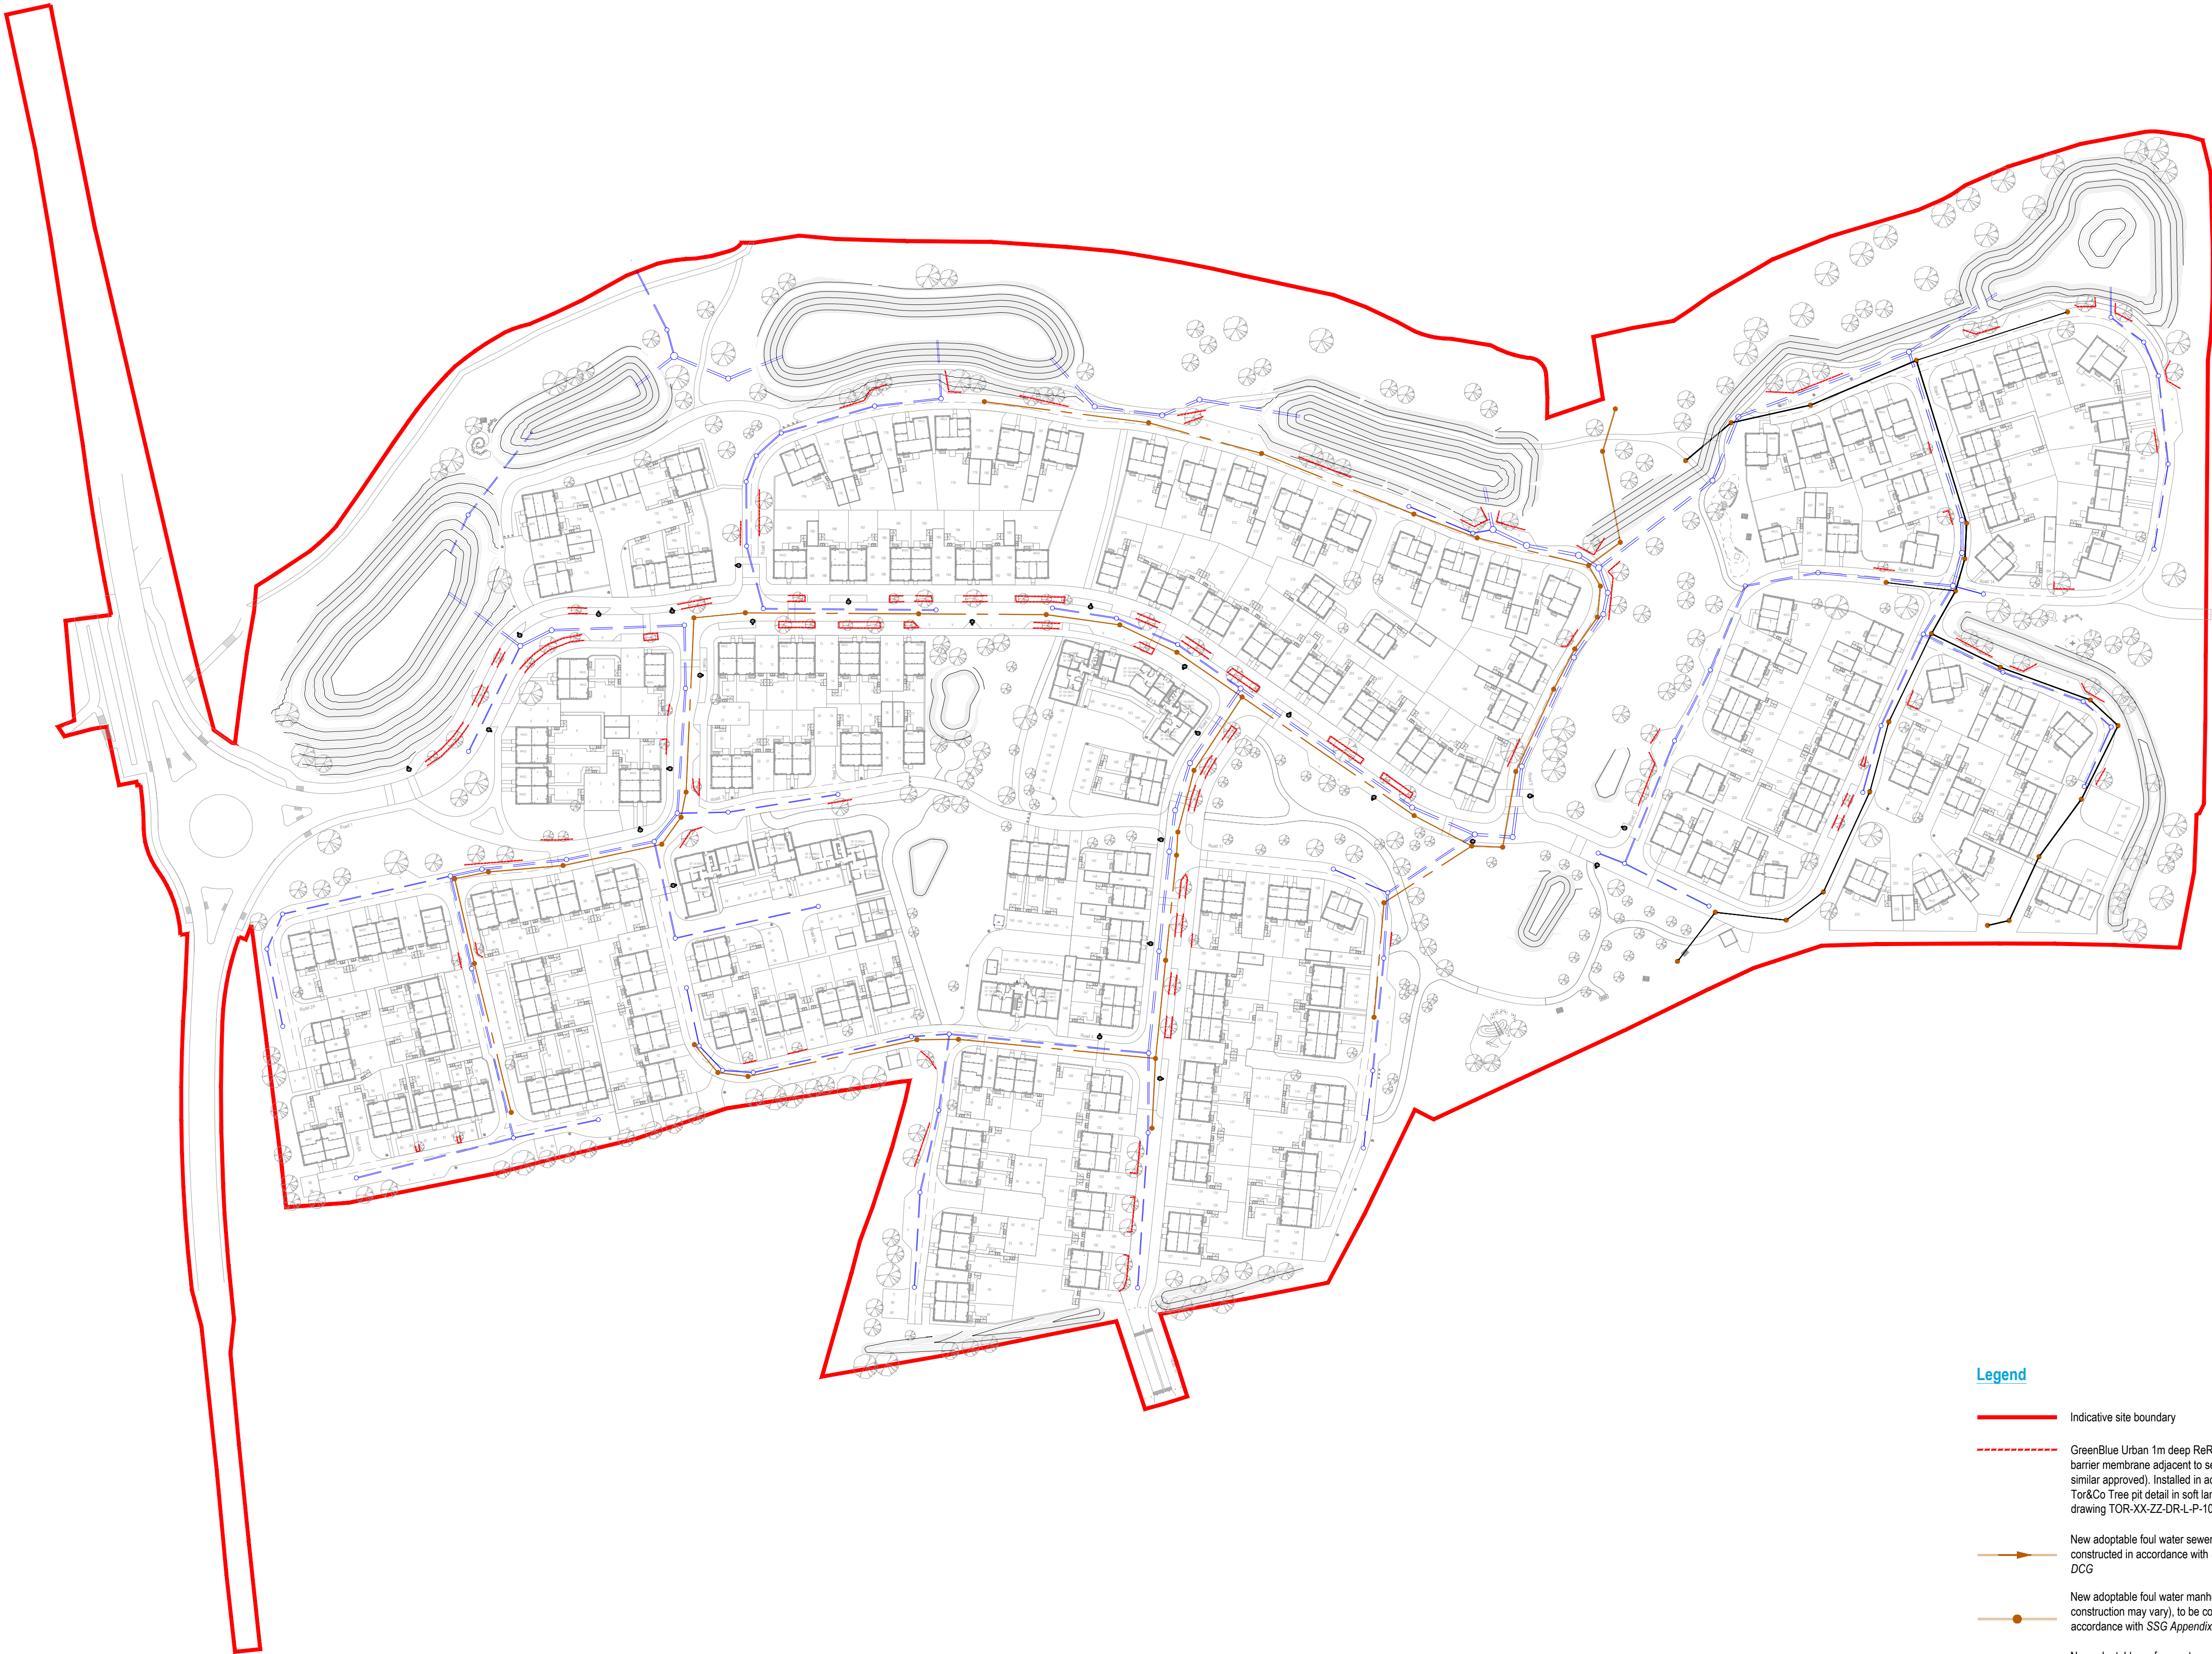

Legend

- Indicative site boundary
- GreenBlue Urban 1m deep ReRoot 2000 tree root barrier membrane adjacent to service runs (or similar approved). Installed in accordance with Tor&Co Tree pit detail in soft landscaped areas drawing TOR-XX-ZZ-DR-L-P-101 rev C
- New adoptable foul water sewer to be constructed in accordance with SSG Appendix C, DCG
- New adoptable foul water manhole (size and construction may vary), to be constructed in accordance with SSG Appendix C, DCG
- New adoptable surface water sewer to be constructed in accordance with SSG Appendix C, DCG
- New adoptable surface water manhole (size and construction may vary), to be built in accordance with SSG Appendix C, DCG

P02	02/04/2026	Additional barriers added	SH
P01	01/04/2026	First Issue	SH
Rev.	Date	Description	Drawn / Checked / Approved
Suitability			
S2 - Suitable for Information			



JNP GROUP
CONSULTING ENGINEERS

Amersham • Belfast • Brighouse • Bristol
Hartlepool • Sheffield • Warwick

www.jnpgroup.co.uk

Client:	Vistry South East		
Job:	Glebe Farm, Steyning		
Title:	Root Barrier Layout		
Classification:	FL_60_20		
Scale @ A1:	1:1000		
Project - Originator - Volume/System - Level/Location - Type - Discipline - Number	L4860 - JNP-XX-ZZ-DR-Z-2067		
Reason:	P02		