

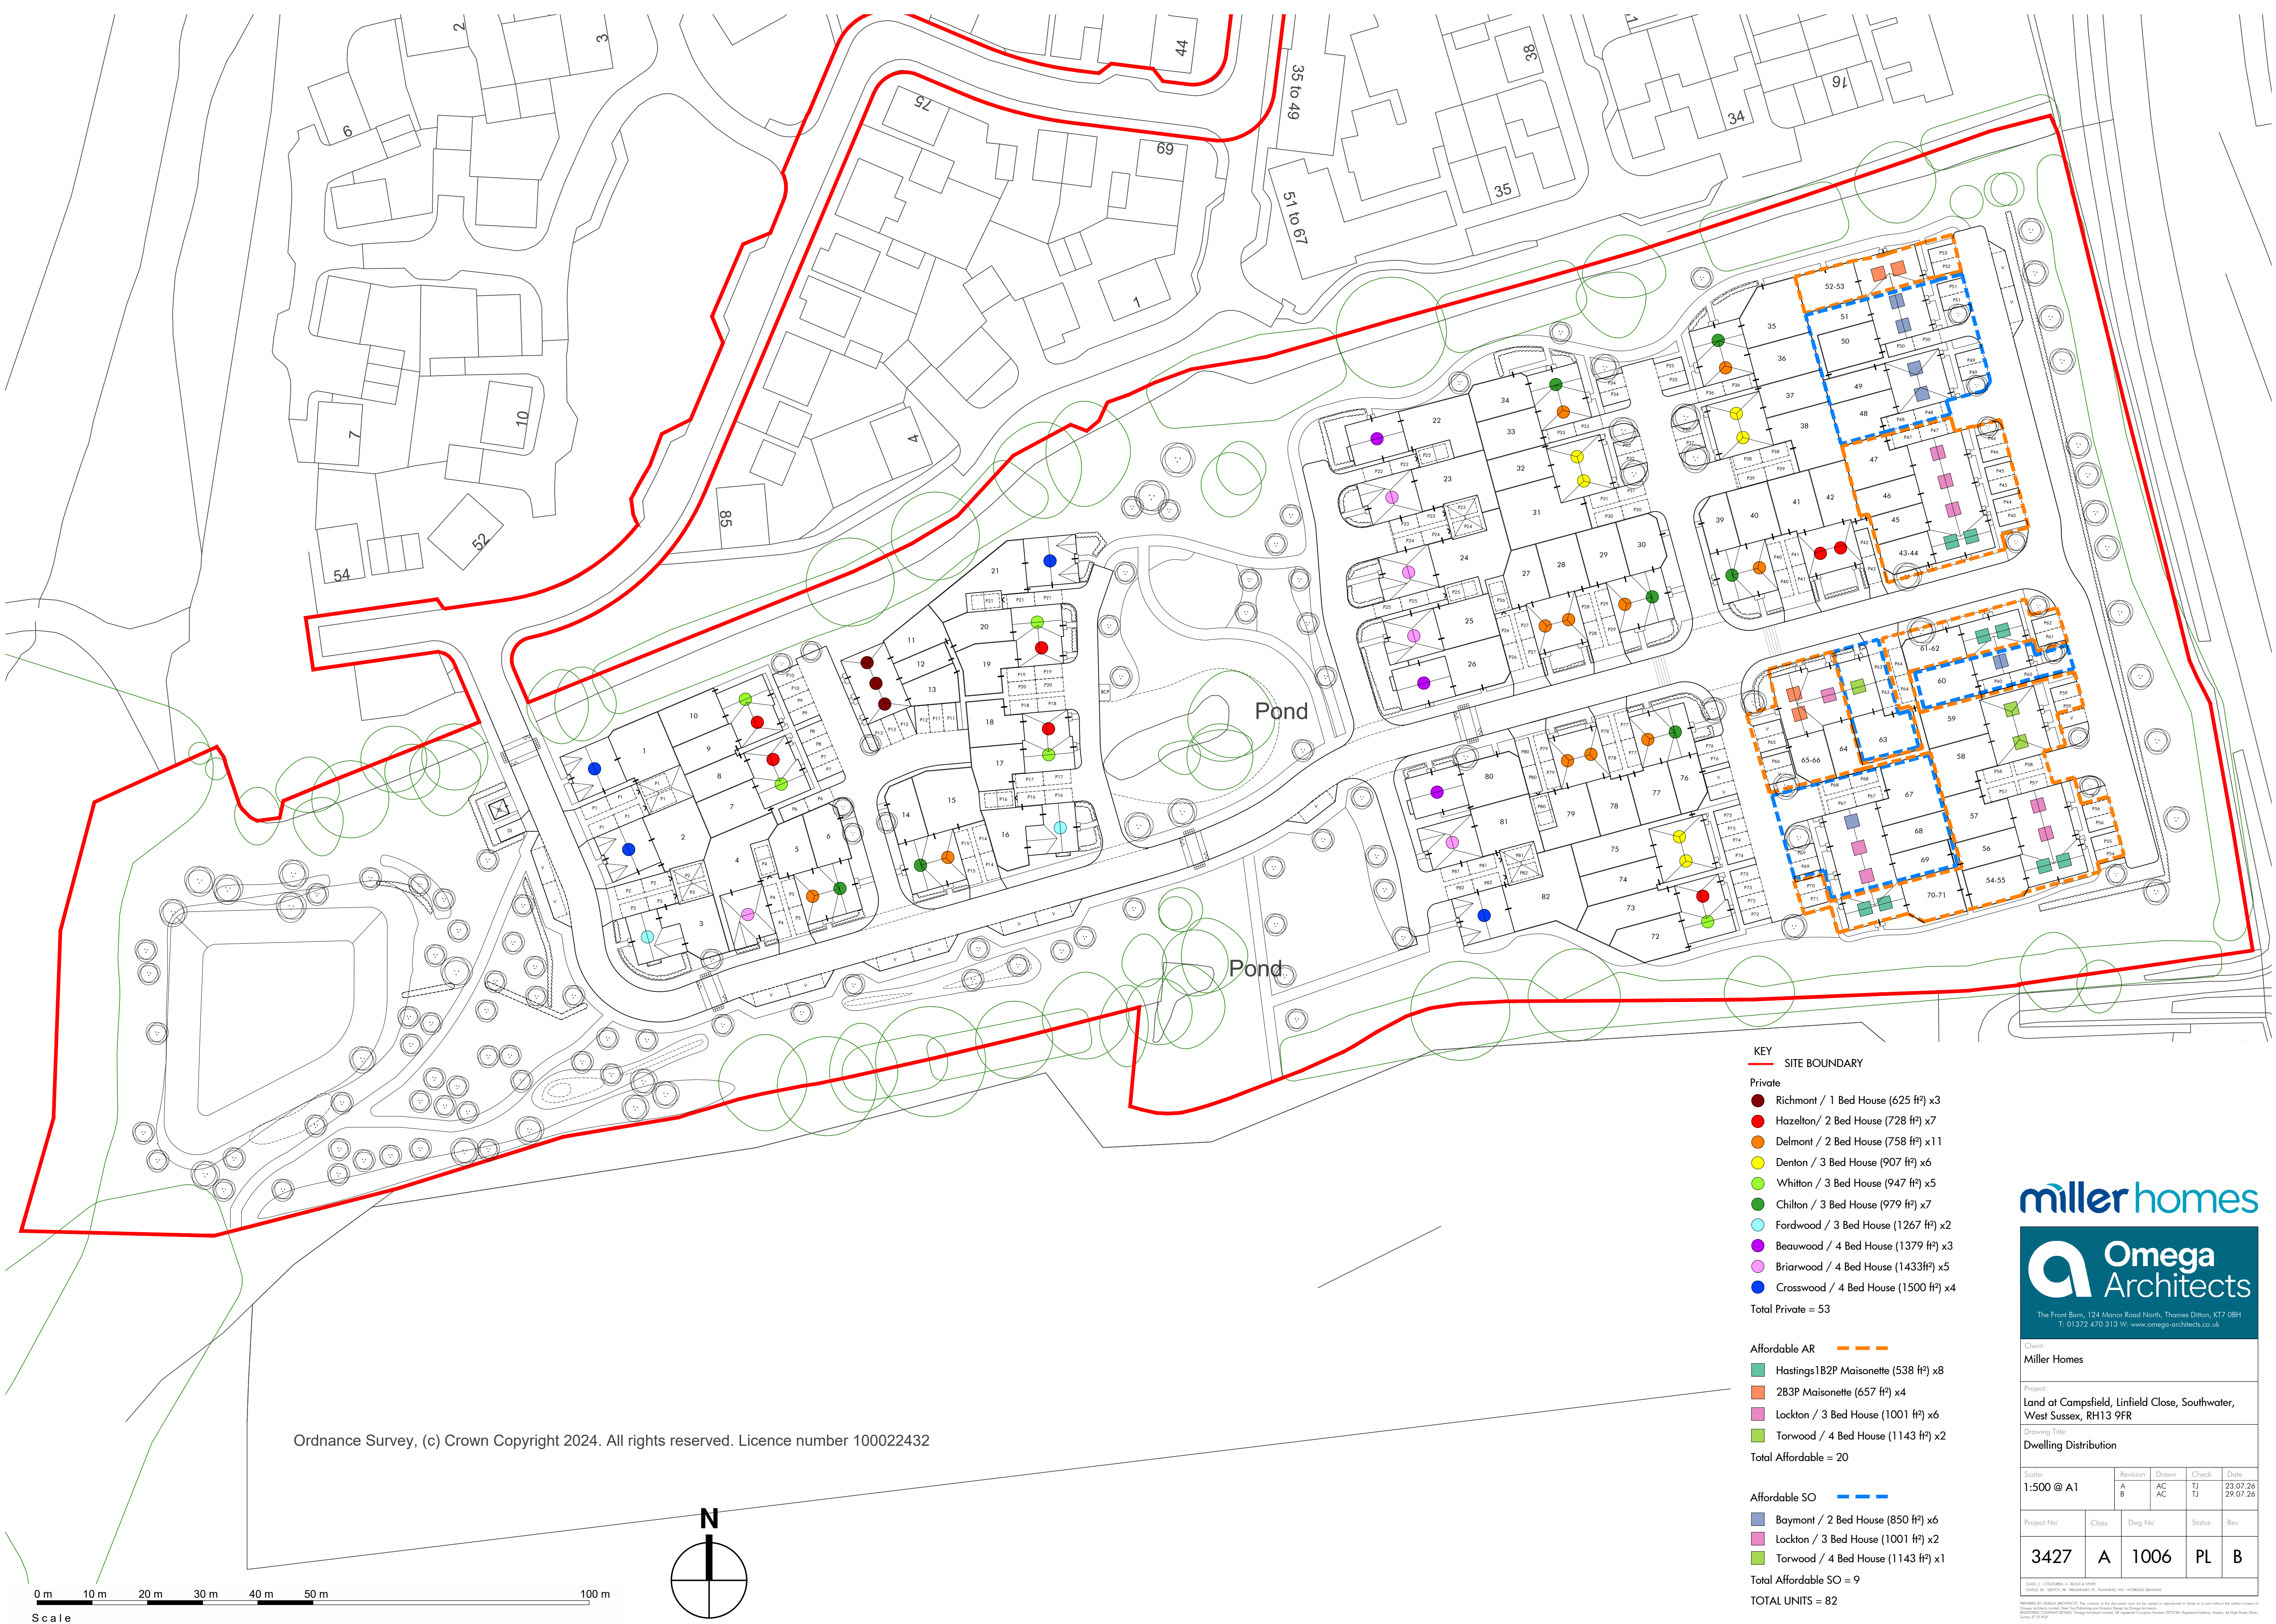


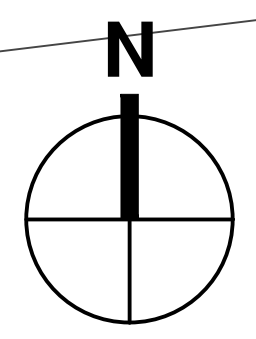

Ordnance Survey, (c) Crown Copyright 2024. All rights reserved. Licence number 100022432

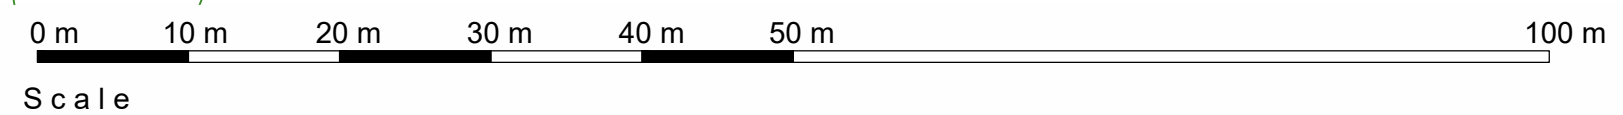

- KEY**
- SITE BOUNDARY**
- Private**
- Richmont / 1 Bed House (625 ft²) x3
  - Hazelton / 2 Bed House (728 ft²) x7
  - Delmont / 2 Bed House (758 ft²) x11
  - Denton / 3 Bed House (907 ft²) x6
  - Whilton / 3 Bed House (947 ft²) x5
  - Chilton / 3 Bed House (979 ft²) x7
  - Fordwood / 3 Bed House (1267 ft²) x2
  - Beauwood / 4 Bed House (1379 ft²) x3
  - Briarwood / 4 Bed House (1433ft²) x5
  - Crosswood / 4 Bed House (1500 ft²) x4
- Total Private = 53
- Affordable AR**
- Hastings1B2P Maisonette (538 ft²) x8
  - 2B3P Maisonette (657 ft²) x4
  - Lockton / 3 Bed House (1001 ft²) x6
  - Torwood / 4 Bed House (1143 ft²) x2
- Total Affordable = 20
- Affordable SO**
- Baymont / 2 Bed House (850 ft²) x6
  - Lockton / 3 Bed House (1001 ft²) x2
  - Torwood / 4 Bed House (1143 ft²) x1
- Total Affordable SO = 9
- TOTAL UNITS = 82**

The Front Barn, 124 Manor Road North, Thames Ditton, KT7 0BH  
T: 01372 470 313 W: www.omega-architects.co.uk

Client:  
**Miller Homes**

Project:  
**Land at Campsfield, Linfield Close, Southwater, West Sussex, RH13 9FR**

Drawing Title:  
**Dwelling Distribution**

|                             |                       |                        |                      |                          |
|-----------------------------|-----------------------|------------------------|----------------------|--------------------------|
| Scale:<br><b>1:500 @ A1</b> | Revision:<br><b>A</b> | Drawn:<br><b>AC</b>    | Check:<br><b>TJ</b>  | Date:<br><b>23.07.26</b> |
| Project No:<br><b>3427</b>  | Class:<br><b>A</b>    | Dwg No:<br><b>1006</b> | Status:<br><b>PL</b> | Rev:<br><b>B</b>         |

OMEGA ARCHITECTS LTD. A COMPANY OF MILLER HOMES LTD. (INCORPORATED IN ENGLAND)  
REGISTERED BY OMEGA ARCHITECTS LTD. THE COMPANY OF THIS DOCUMENT MAY NOT BE REPRODUCED OR TRANSMITTED IN ANY FORM OR BY ANY MEANS, ELECTRONIC OR MECHANICAL, WITHOUT PERMISSION IN WRITING FROM OMEGA ARCHITECTS LTD.  
REGISTERED COMPANY LIMITED BY OMEGA ARCHITECTS LTD. (INCORPORATED IN ENGLAND) COMPANY NUMBER 10722594. Registered Address: Southwater, West Sussex, RH13 9FR