


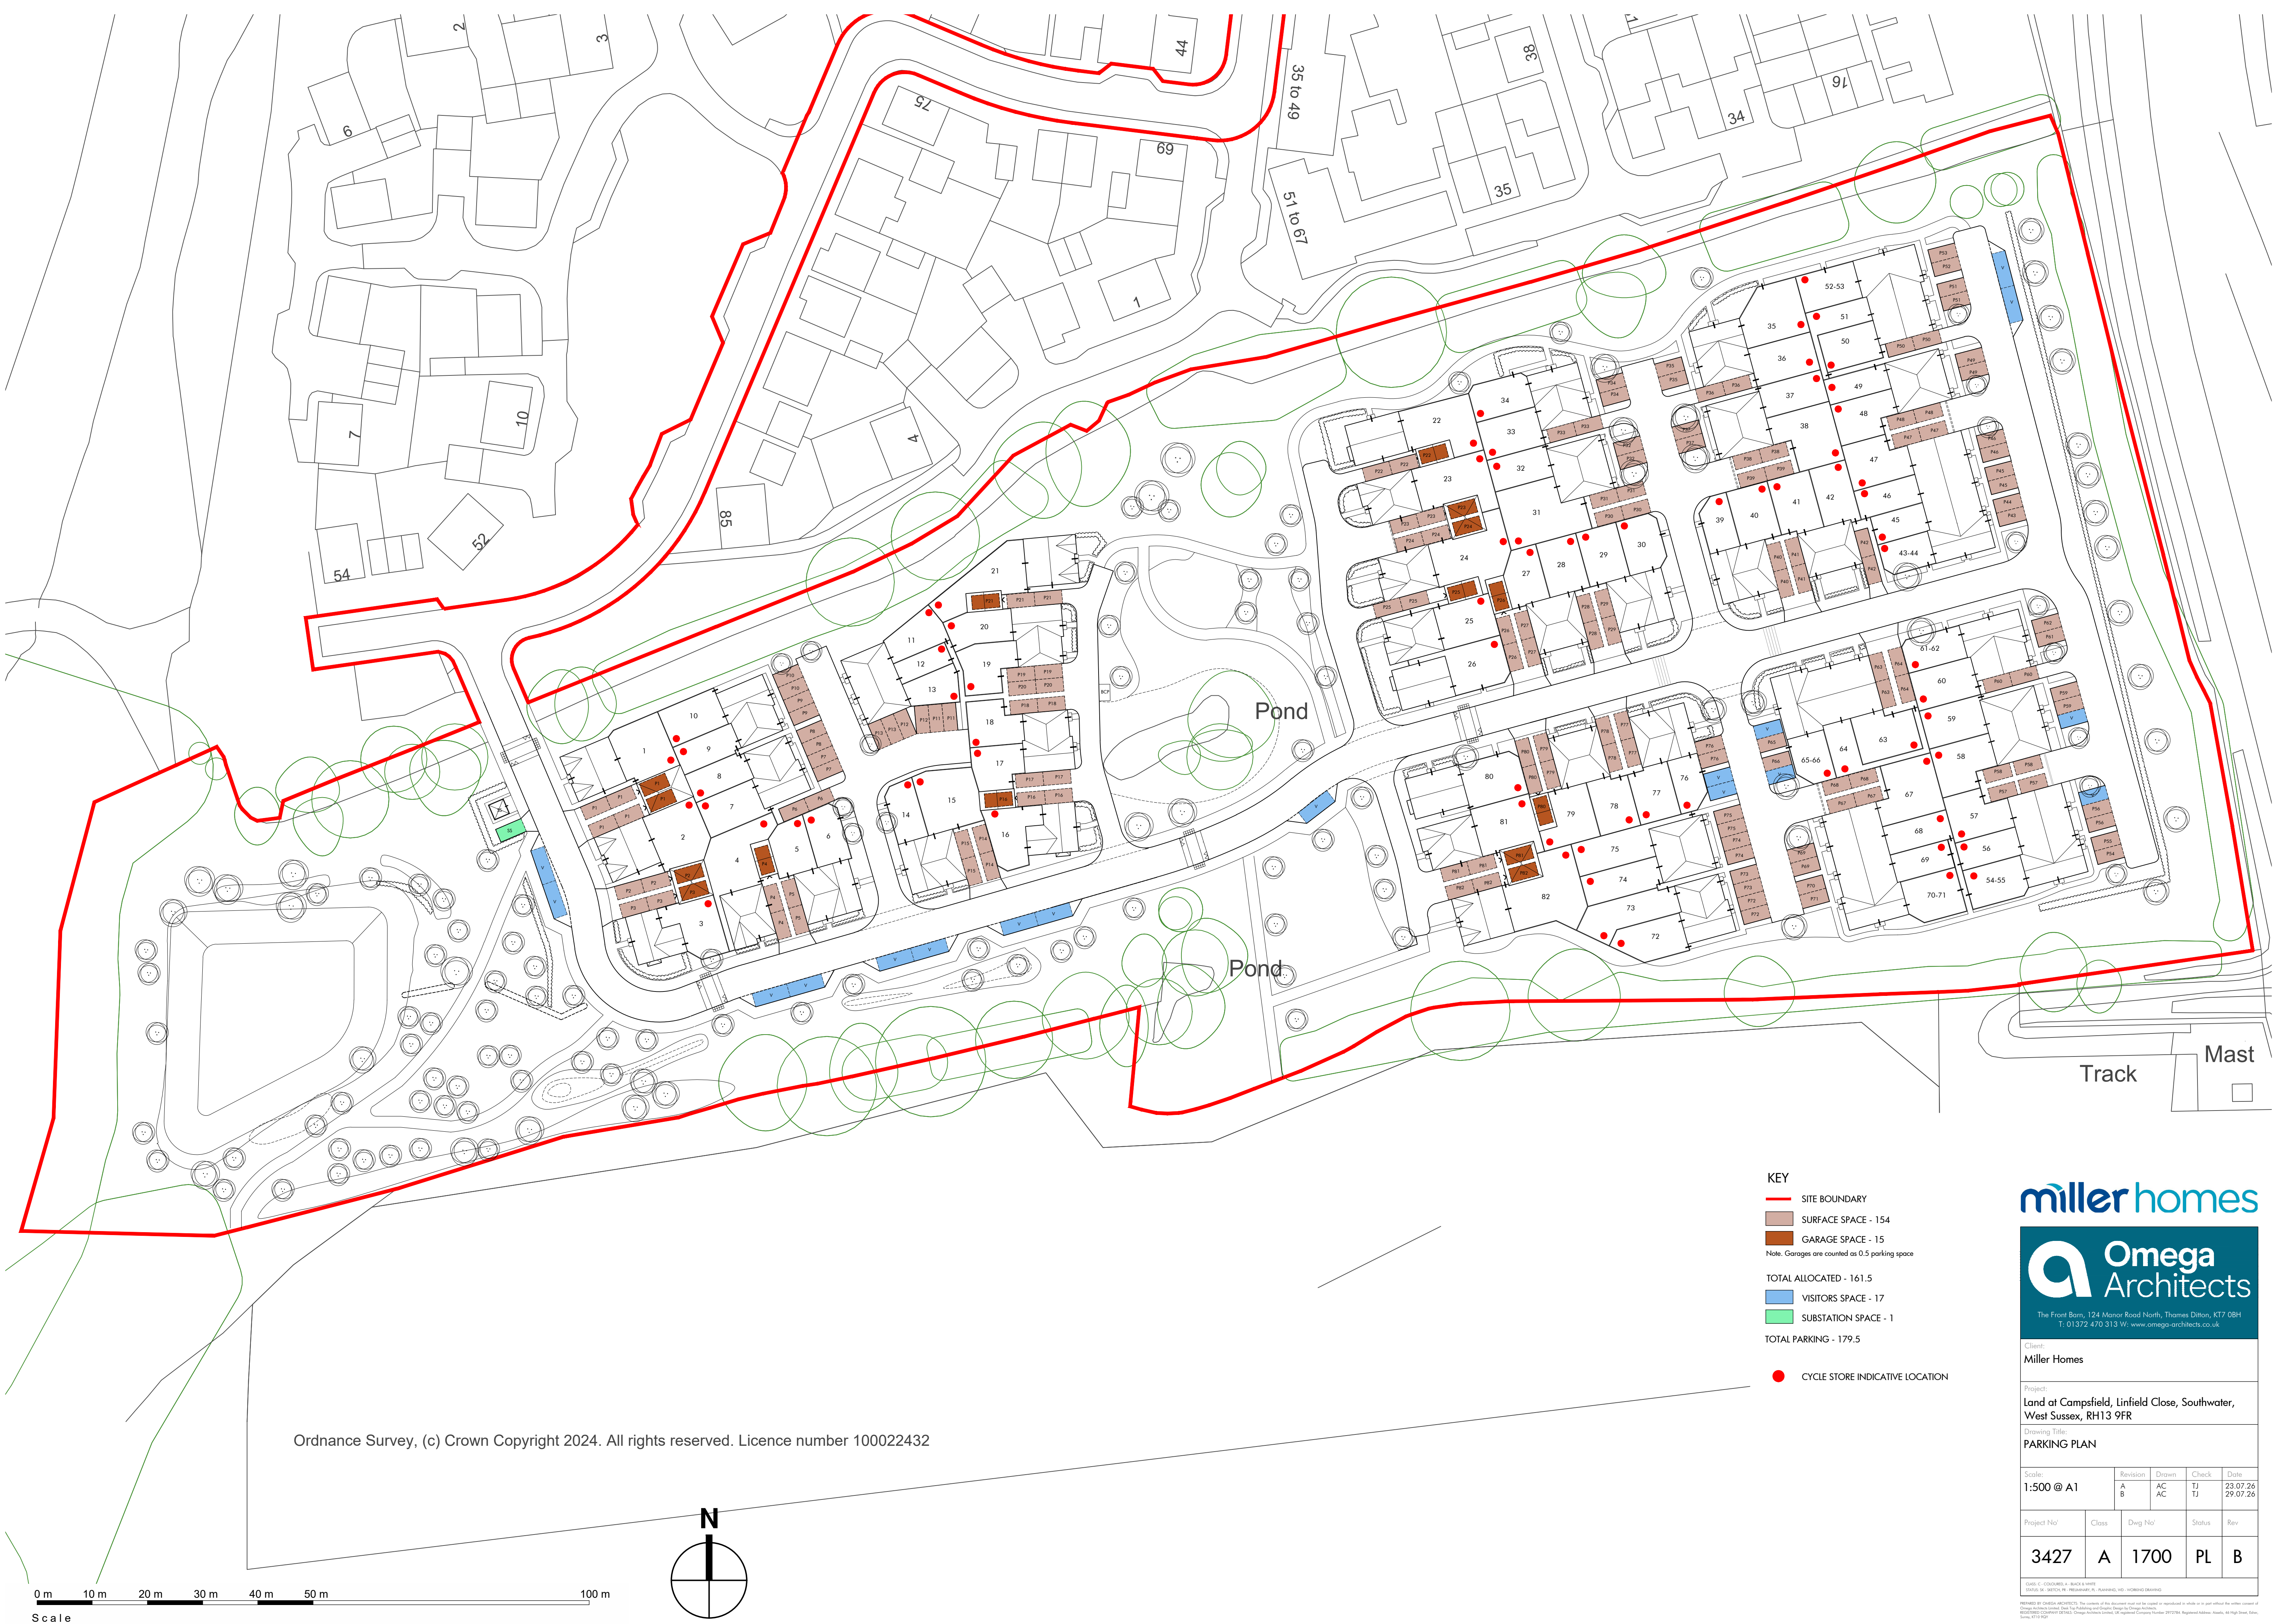

Ordnance Survey, (c) Crown Copyright 2024. All rights reserved. Licence number 100022432

- KEY**
- SITE BOUNDARY
 - SURFACE SPACE - 154
 - GARAGE SPACE - 15
 - Note: Garages are counted as 0.5 parking space
 - TOTAL ALLOCATED - 161.5
 - VISITORS SPACE - 17
 - SUBSTATION SPACE - 1
 - CYCLE STORE INDICATIVE LOCATION

millerhomes

Omega Architects
The Front Barn, 124 Manor Road North, Thames Ditton, KT7 0BH
T: 01372 470 313 W: www.omega-architects.co.uk

Client:
Miller Homes

Project:
Land at Campsfield, Linfield Close, Southwater, West Sussex, RH13 9FR

Drawing Title:
PARKING PLAN

Scale:	Revision	Drawn	Check	Date
1:500 @ A1	A	AC	TJ	23.07.26
	B	AC	TJ	29.07.26

Project No'	Class	Dwg No'	Status	Rev
3427	A	1700	PL	B

OMEGA ARCHITECTS LTD. A COMPANY OF MILLER HOMES LTD. (A COMPANY OF MILLER HOMES GROUP LTD.)
REGISTERED BY THE ARCHITECTS REGULATION BOARD (ARB) AS AN ARCHITECTURAL PRACTICE
REGISTERED COMPANY NUMBER: 08501000. Registered Address: 124 Manor Road North, Thames Ditton, Surrey, KT7 0BH