



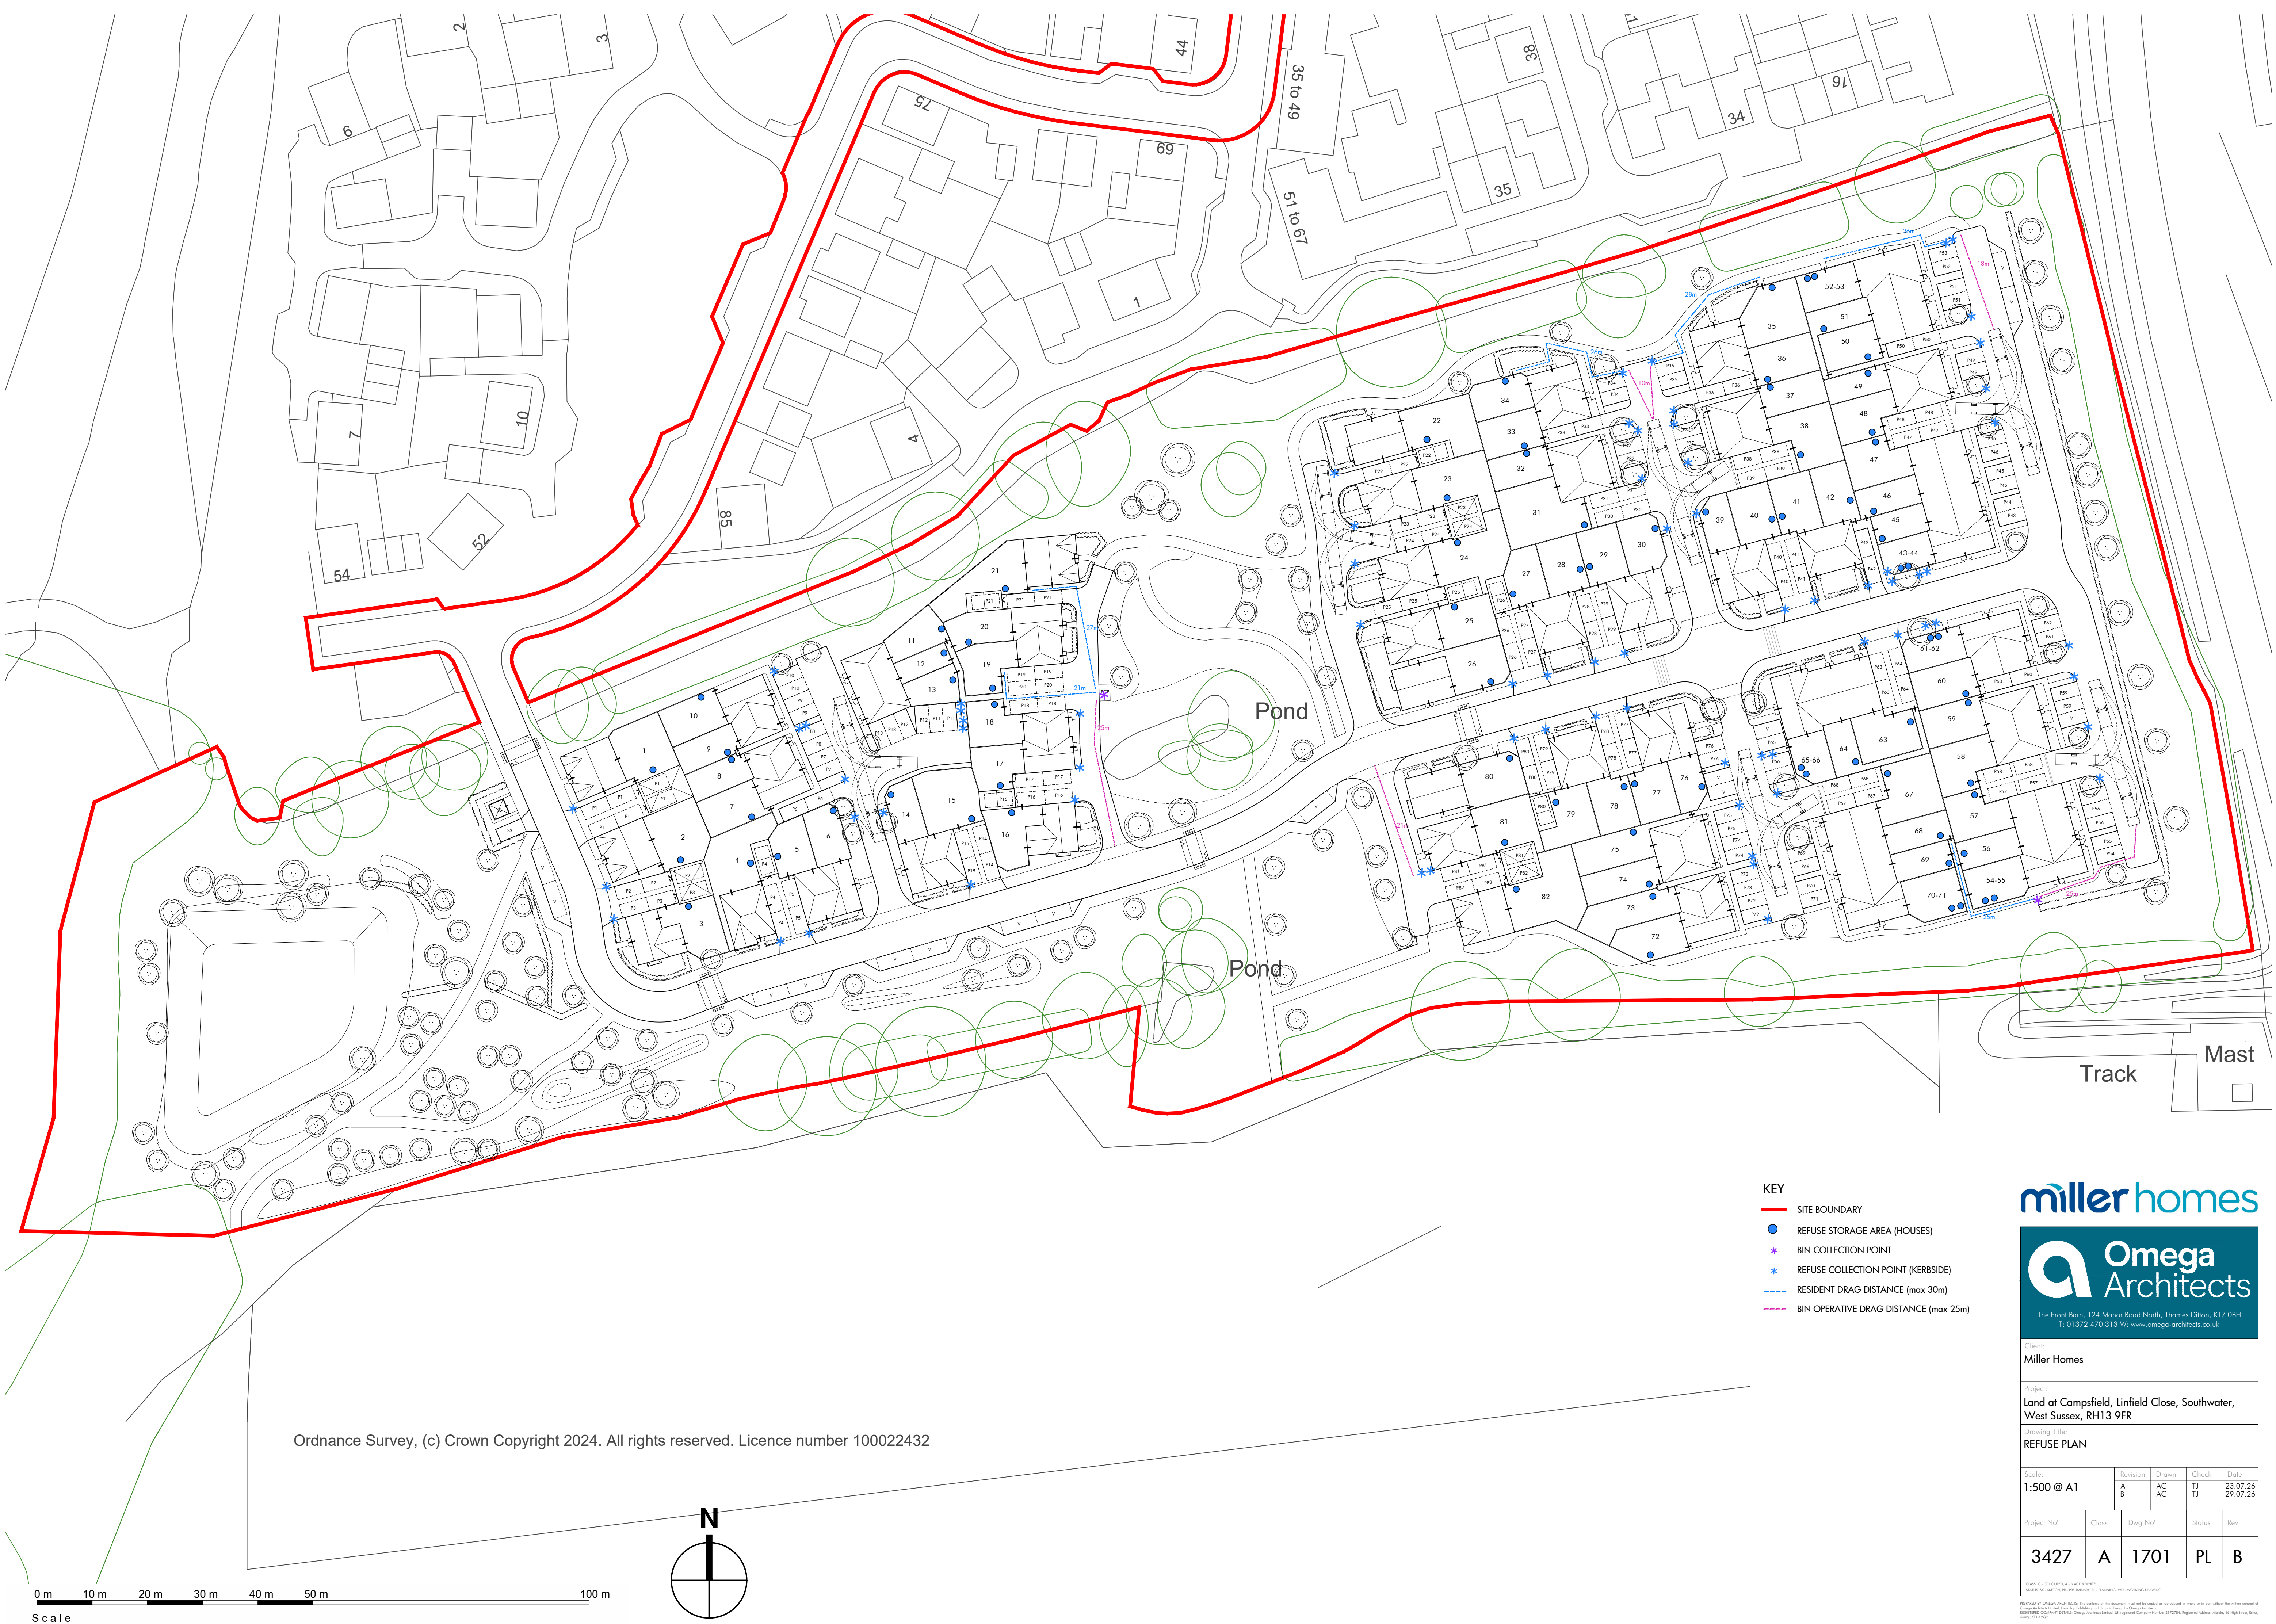

Ordnance Survey, (c) Crown Copyright 2024. All rights reserved. Licence number 100022432

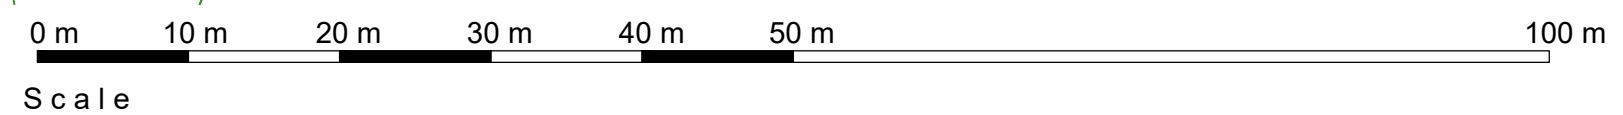

- KEY**
- SITE BOUNDARY
 - REFUSE STORAGE AREA (HOUSES)
 - ✱ BIN COLLECTION POINT
 - ✱ REFUSE COLLECTION POINT (KERBSIDE)
 - RESIDENT DRAG DISTANCE (max 30m)
 - BIN OPERATIVE DRAG DISTANCE (max 25m)

millerhomes

**Omega Architects**

The Front Barn, 124 Manor Road North, Thames Ditton, KT7 0BH
T: 01372 470 313 W: www.omega-architects.co.uk

Client: Miller Homes				
Project: Land at Campsfield, Linfield Close, Southwater, West Sussex, RH13 9FR				
Drawing Title: REFUSE PLAN				
Scale: 1:500 @ A1	Revision	Drawn	Check	Date
	A B	AC AC	TJ TJ	23.07.26 29.07.26
Project No'	Class	Dwg No'	Status	Rev
3427	A	1701	PL	B

OMEGA ARCHITECTS LTD. A COMPANY LIMITED BY GUARANTEE. REGISTERED IN ENGLAND. NO. 10708080. REGISTERED OFFICE: THE FRONT BARN, 124 MANOR ROAD NORTH, THAMES DITTON, MIDDLESEX, M20 9JH. VAT: 264-154-100. COMPANY NUMBER: 08541114. DESIGNER: OMEGA ARCHITECTS LTD. DESIGNER'S REFERENCE: 1701. PROJECT REFERENCE: 3427. DRAWING REFERENCE: 1701-PL-B. DATE: 23.07.26. SCALE: 1:500 @ A1.