


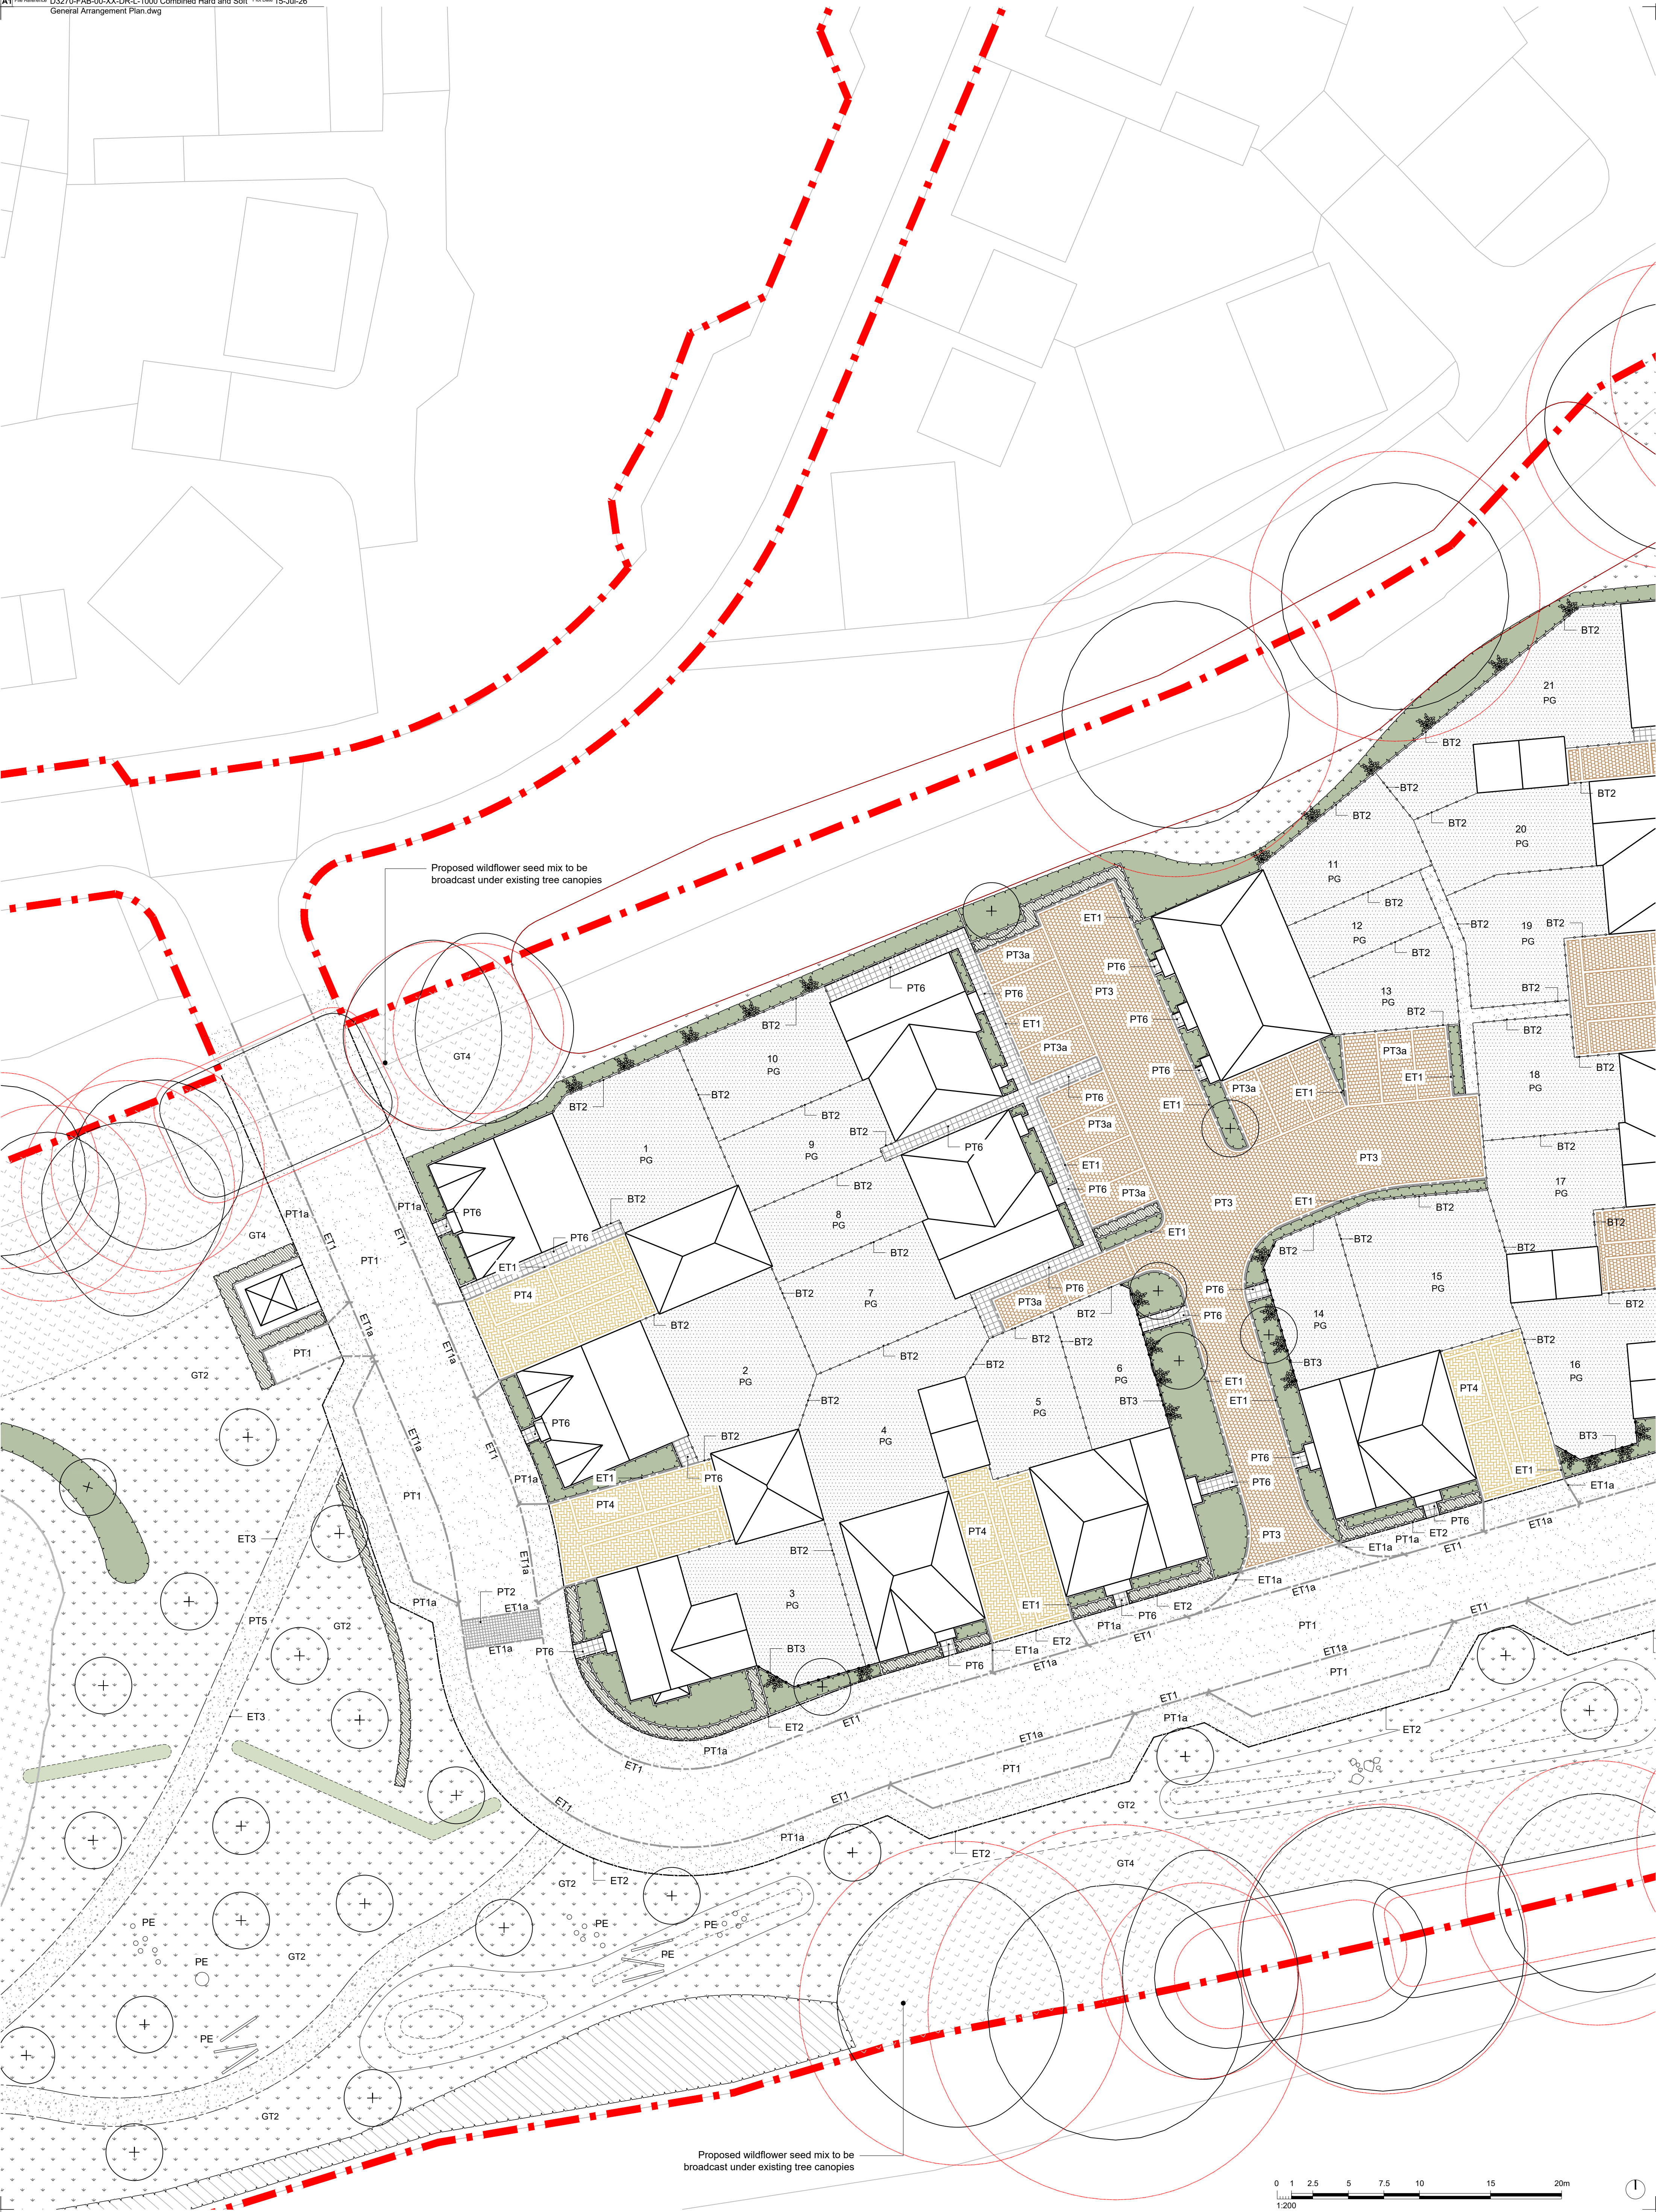



This drawing may include Ordnance Survey material by permission of Ordnance Survey on behalf of the Controller of Her Majesty's Stationary Office © Crown Copyright 2025. All rights reserved.

Revision	Date	Reason	Drawn	Checked

Disclaimer:
1. This drawing is copyright of Fabrik Ltd. It must not be copied or reproduced without written consent from the owner.
2. Do not scale from this drawing. Only figured dimensions are to be taken from this drawing.
3. All contractors must visit site and be responsible for taking and checking all dimensions related to the works shown on the drawing prior to fabrication or setting out.
4. This drawing uses coloured lines. Please do not rely on a monochrome copy.

External References:
• D3270-FAB-00-XX-MD-L-0002 Working Drawing
• D3270-FAB-00-XX-MD-Y-7001 OS
• D3270-FAB-00-XX-MD-S-7001 Tree Survey
• D3270-FAB-00-XX-MD-A-7003 Architects Layout

Location Plan

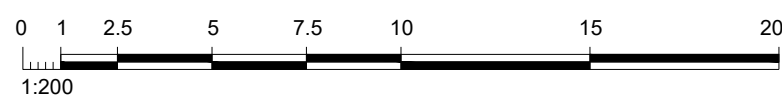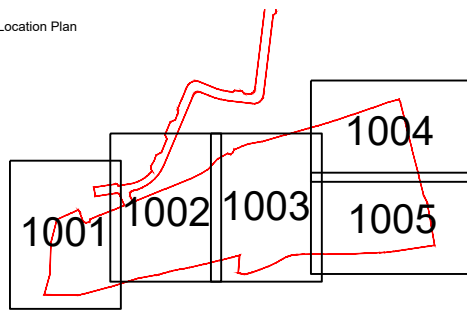

fabrik
Project: Land at Campsfield, Southwater
Drawing Title: Landscape General Arrangement Plan - Sheet 2
Proposed of Issue: ISSUED FOR PLANNING APPROVAL
Drawing Number: D3270-FAB-00-XX-DR-L-1002

Client: Miller Homes
Checked By: a/s
Drawn By: pm
Date of First Issue: Jul 2026
Revision: 1

London House | 16 Lenton Street | Alton | Hampshire | GU24 1HG
T: 01420 992950 | E: alton@fabrik.com | W: www.fabrik.com

