


LEGEND



Boundary Types

- BT1** Boundary Type 1 - Acoustic Fence
Product: To Engineers specification
- BT2** Boundary Type 2 - Close Board Timber Fence
Product: Close Board Timber Fence
Size/Colour: 1.8m high/Natural
Supplier: Jacksons Fencing or similar and approved
- BT3** Boundary Type 3 - Composite Fence
Product: Eurocell Composite Eco Fence Board
Size/Colour: 1.8m high/Natural
Supplier: Eurocell or similar and approved
- BT4** Boundary Type 4 - Close Board Timber Fence
Product: Close Board Timber Fence
Size/Colour: 2m high/Natural
Supplier: Jacksons Fencing or similar and approved

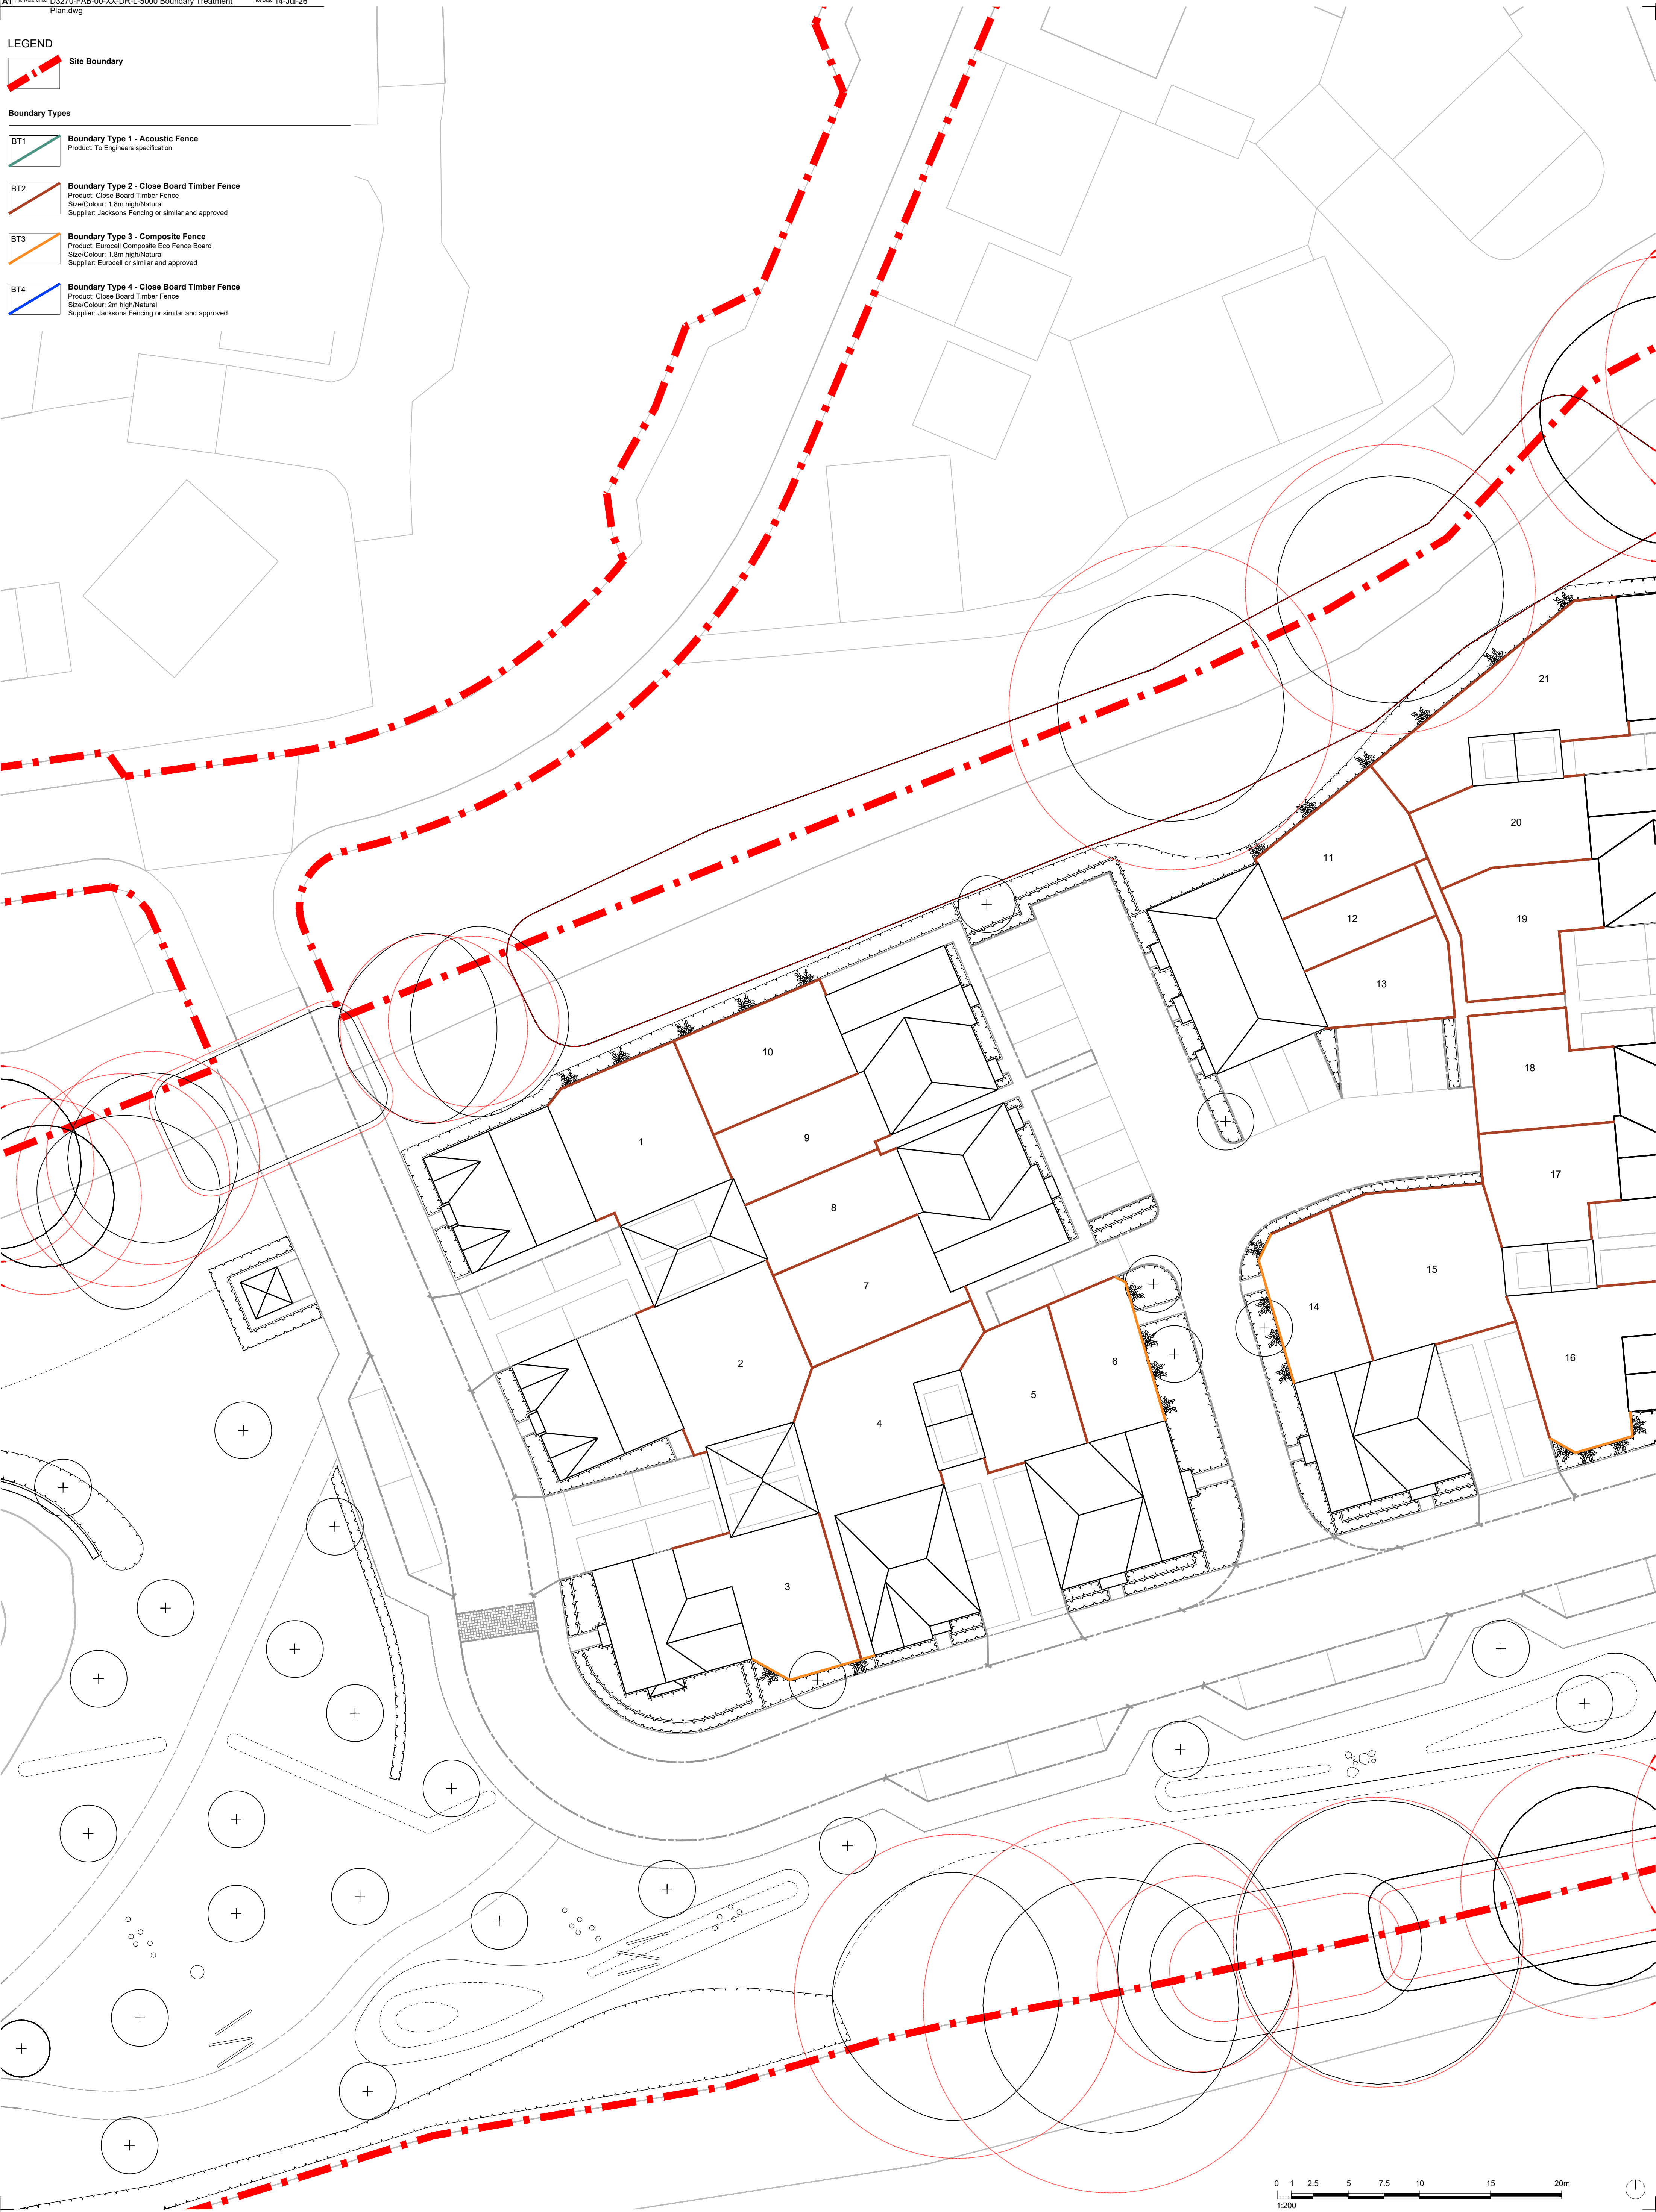



This drawing may contain Ordnance Survey material by permission of Ordnance Survey on behalf of the Controller of Her Majesty's Stationery Office © Crown Copyright 2026. All rights reserved.

Revision	Date	Reason	Drawn	Checked

Disclaimer:
1. This drawing is copyright of Fabrik Ltd. It must not be copied or reproduced without written consent from the owner.
2. Do not scale from this drawing. Only figured dimensions are to be taken from this drawing.
3. All contractors must visit site and be responsible for taking and checking all dimensions related to the works shown on the drawing prior to fabrication or setting out.
4. This drawing uses coloured lines. Please do not rely on a monochrome copy.

External References:
• D3270-FAB-00-XX-AD-L-0001 Working Drawing
• D3270-FAB-00-XX-AD-Y-7001 OS
• D3270-FAB-00-XX-AD-Z-7001 Tree Survey
• D3270-FAB-00-XX-AG-A-7003 Architects Layout

Location Plan

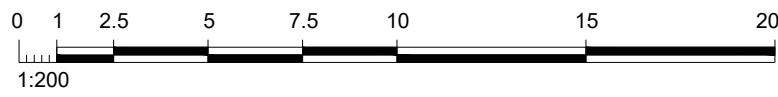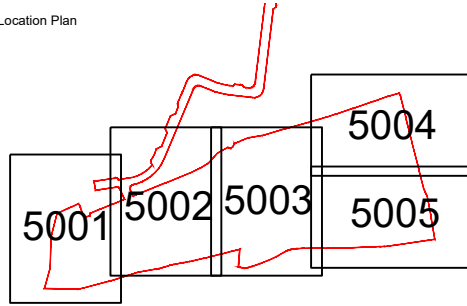

1:200



Project: Land at Campsfield, Southwater
Drawing Title: Boundary Treatment Plan - Sheet 2
Purpose of Issue: ISSUED FOR PLANNING APPROVAL

Client: Miller Homes
Drawn By: pm
Checked By: afs
Drawn Scale: 1:200 @ A1
Date of First Issue: Jul 2026

Drawing Number	Revision
D3270-FAB-00-XX-DR-L-5002	1