



LEGEND

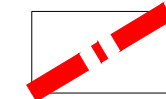


Site Boundary


Boundary Types

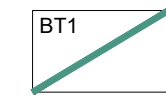


Boundary Type 1 - Acoustic Fence
Product: To Engineers specification

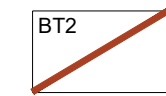

Boundary Type 2 - Close Board Timber Fence
Product: Close Board Timber Fence
Size/Colour: 1.8m high/Natural
Supplier: Jacksons Fencing or similar and approved

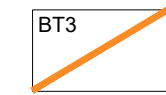

Boundary Type 3 - Composite Fence
Product: Eurocell Composite Eco Fence Board
Size/Colour: 1.8m high/Natural
Supplier: Eurocell or similar and approved

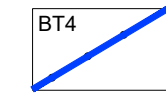

Boundary Type 4 - Close Board Timber Fence
Product: Close Board Timber Fence
Size/Colour: 2m high/Natural
Supplier: Jacksons Fencing or similar and approved





This drawing may contain Ordnance Survey material by permission of Ordnance Survey on behalf of the Controller of Her Majesty's Stationary Office © Crown Copyright 2025. All rights reserved.

Revision	Date	Reason	Drawn	Checked

Disclaimer:
1. This drawing is copyright of Fabrik. It must not be copied or reproduced without written consent from the owner.
2. Do not scale from this drawing. Only figured dimensions are to be taken from this drawing.
3. All contractors must take site and be responsible for taking and checking all dimensions related to the works shown on the drawing prior to fabrication or setting out.
4. This drawing uses coloured lines. Please do not rely on a monochrome copy.

External References:
• D3270-FAB-00-XX-M2-L-0003 Working Drawing
• D3270-FAB-00-XX-M2-Y-7001_OS
• D3270-FAB-00-XX-M2-Z-7001_Tree Survey
• D3270-FAB-00-XX-M2-A-7003_Architects Layout

Location Plan

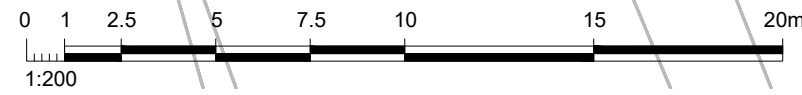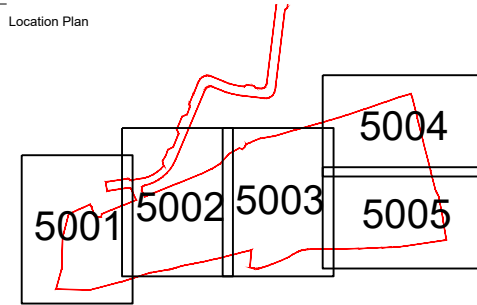

Project: Land at Campsfield, Southwater

Drawing Title: Boundary Treatment Plan - Sheet 4

Purpose of Issue: ISSUED FOR PLANNING APPROVAL

Drawing Number: D3270-FAB-00-XX-DR-L-5004

Client: Miller Homes

Drawn By: pm

Checked By: afs

Drawn Scale: 1:200 @ A1

Date of First Issue: Jul 2026

Revision: 1