


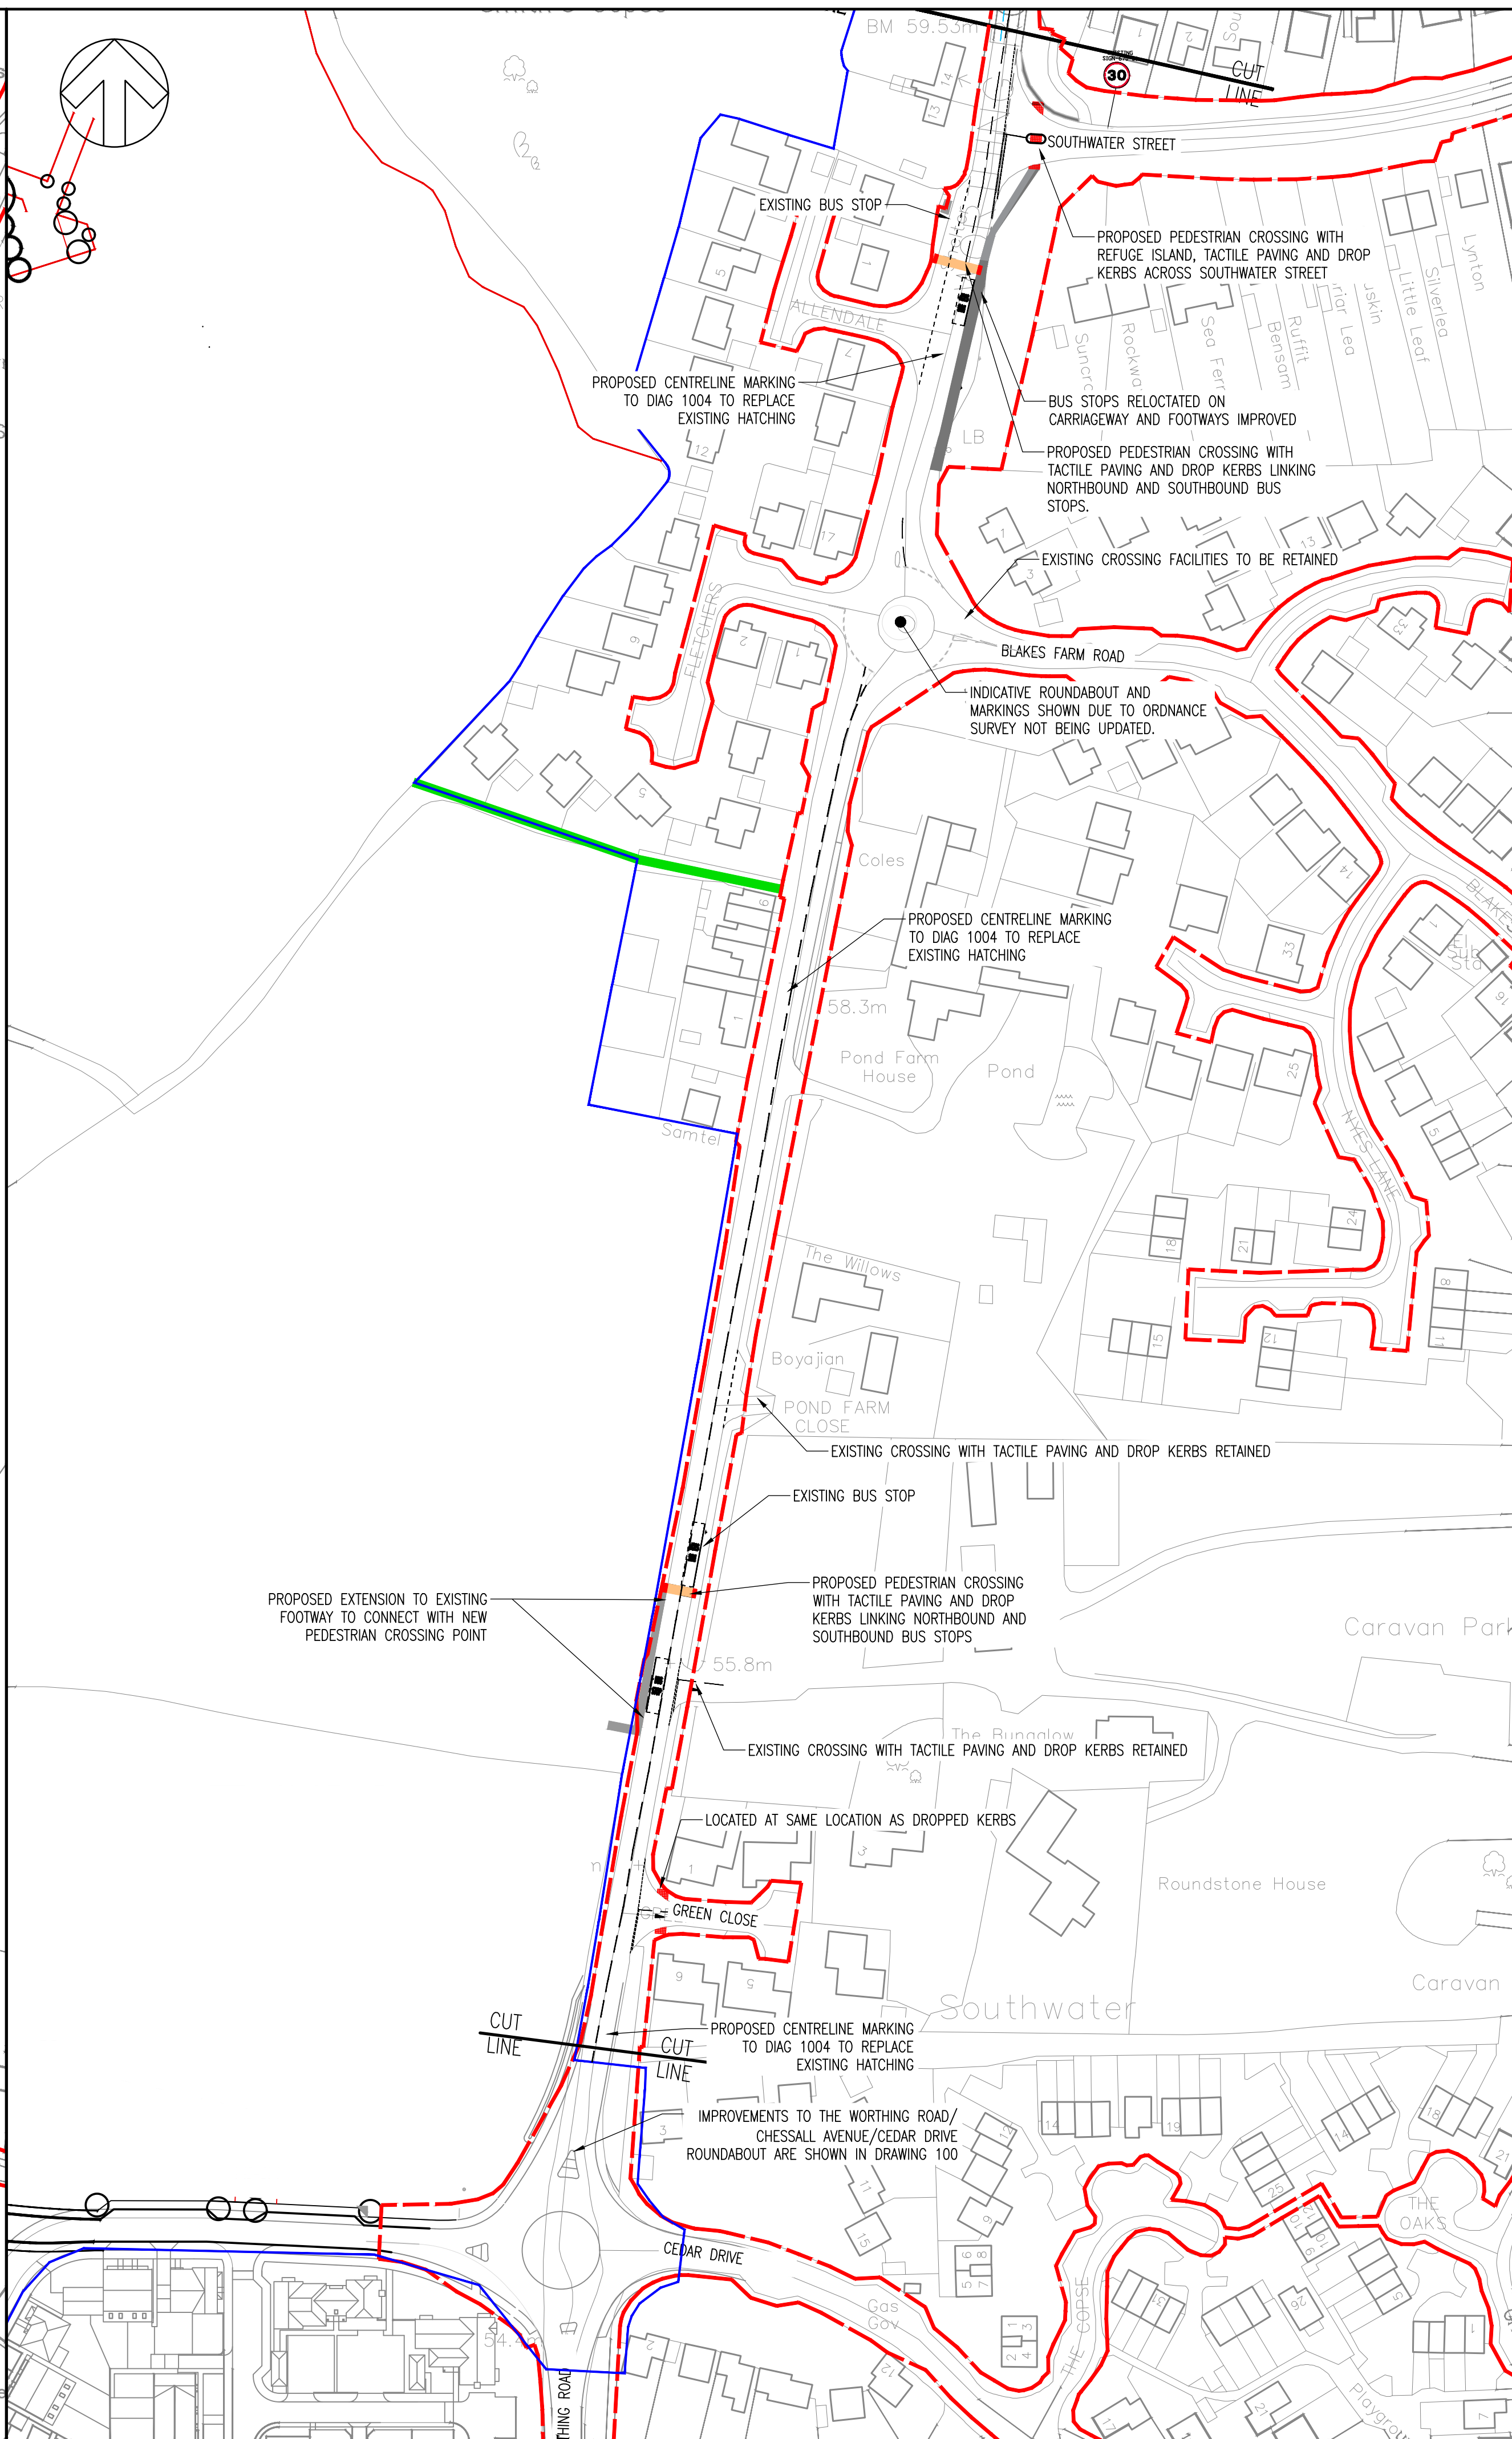

DO NOT SCALE					
KEY:					
		SITE BOUNDARY			
		HIGHWAY BOUNDARY			
		EXISTING FOOTWAY			
		PROPOSED FOOTWAY			
P03	20/05/2026	AM	THIRD ISSUE	FW	DT
P02	24/04/2026	AH	SECOND ISSUE	FW	DT
P01	09/02/2026	AW	FIRST ISSUE	FW	DT
REV	DATE	BY	DESCRIPTION	CHK	APP
DRAWING STATUS:					
S2 - FOR INFORMATION					
wsp Grosvenor House, 2 Grosvenor Square, Southampton, SO15 2BE, UK T+ 44 (0) 2380 101 700 wsp.com					
CLIENT:					
BERKELEY STRATEGIC LAND LIMITED					
ARCHITECT:					
-					
SITE/PROJECT:					
LAND NORTH WEST OF SOUTHWATER					
TITLE:					
WORTHING ROAD HIGHWAY IMPROVEMENTS					
SCALE @ A1: 1:1000		CHECKED: PM		APPROVED: DD	
PROJECT NO: UK0043490.9681		DESIGNED: AVI	DRAWN: AVI	DATE: FEBRUARY 26	
DRAWING No: UK0043490.9681-WSP-XX-XX-DR-TP-0107					REV: P03
© WSP UK Ltd					