


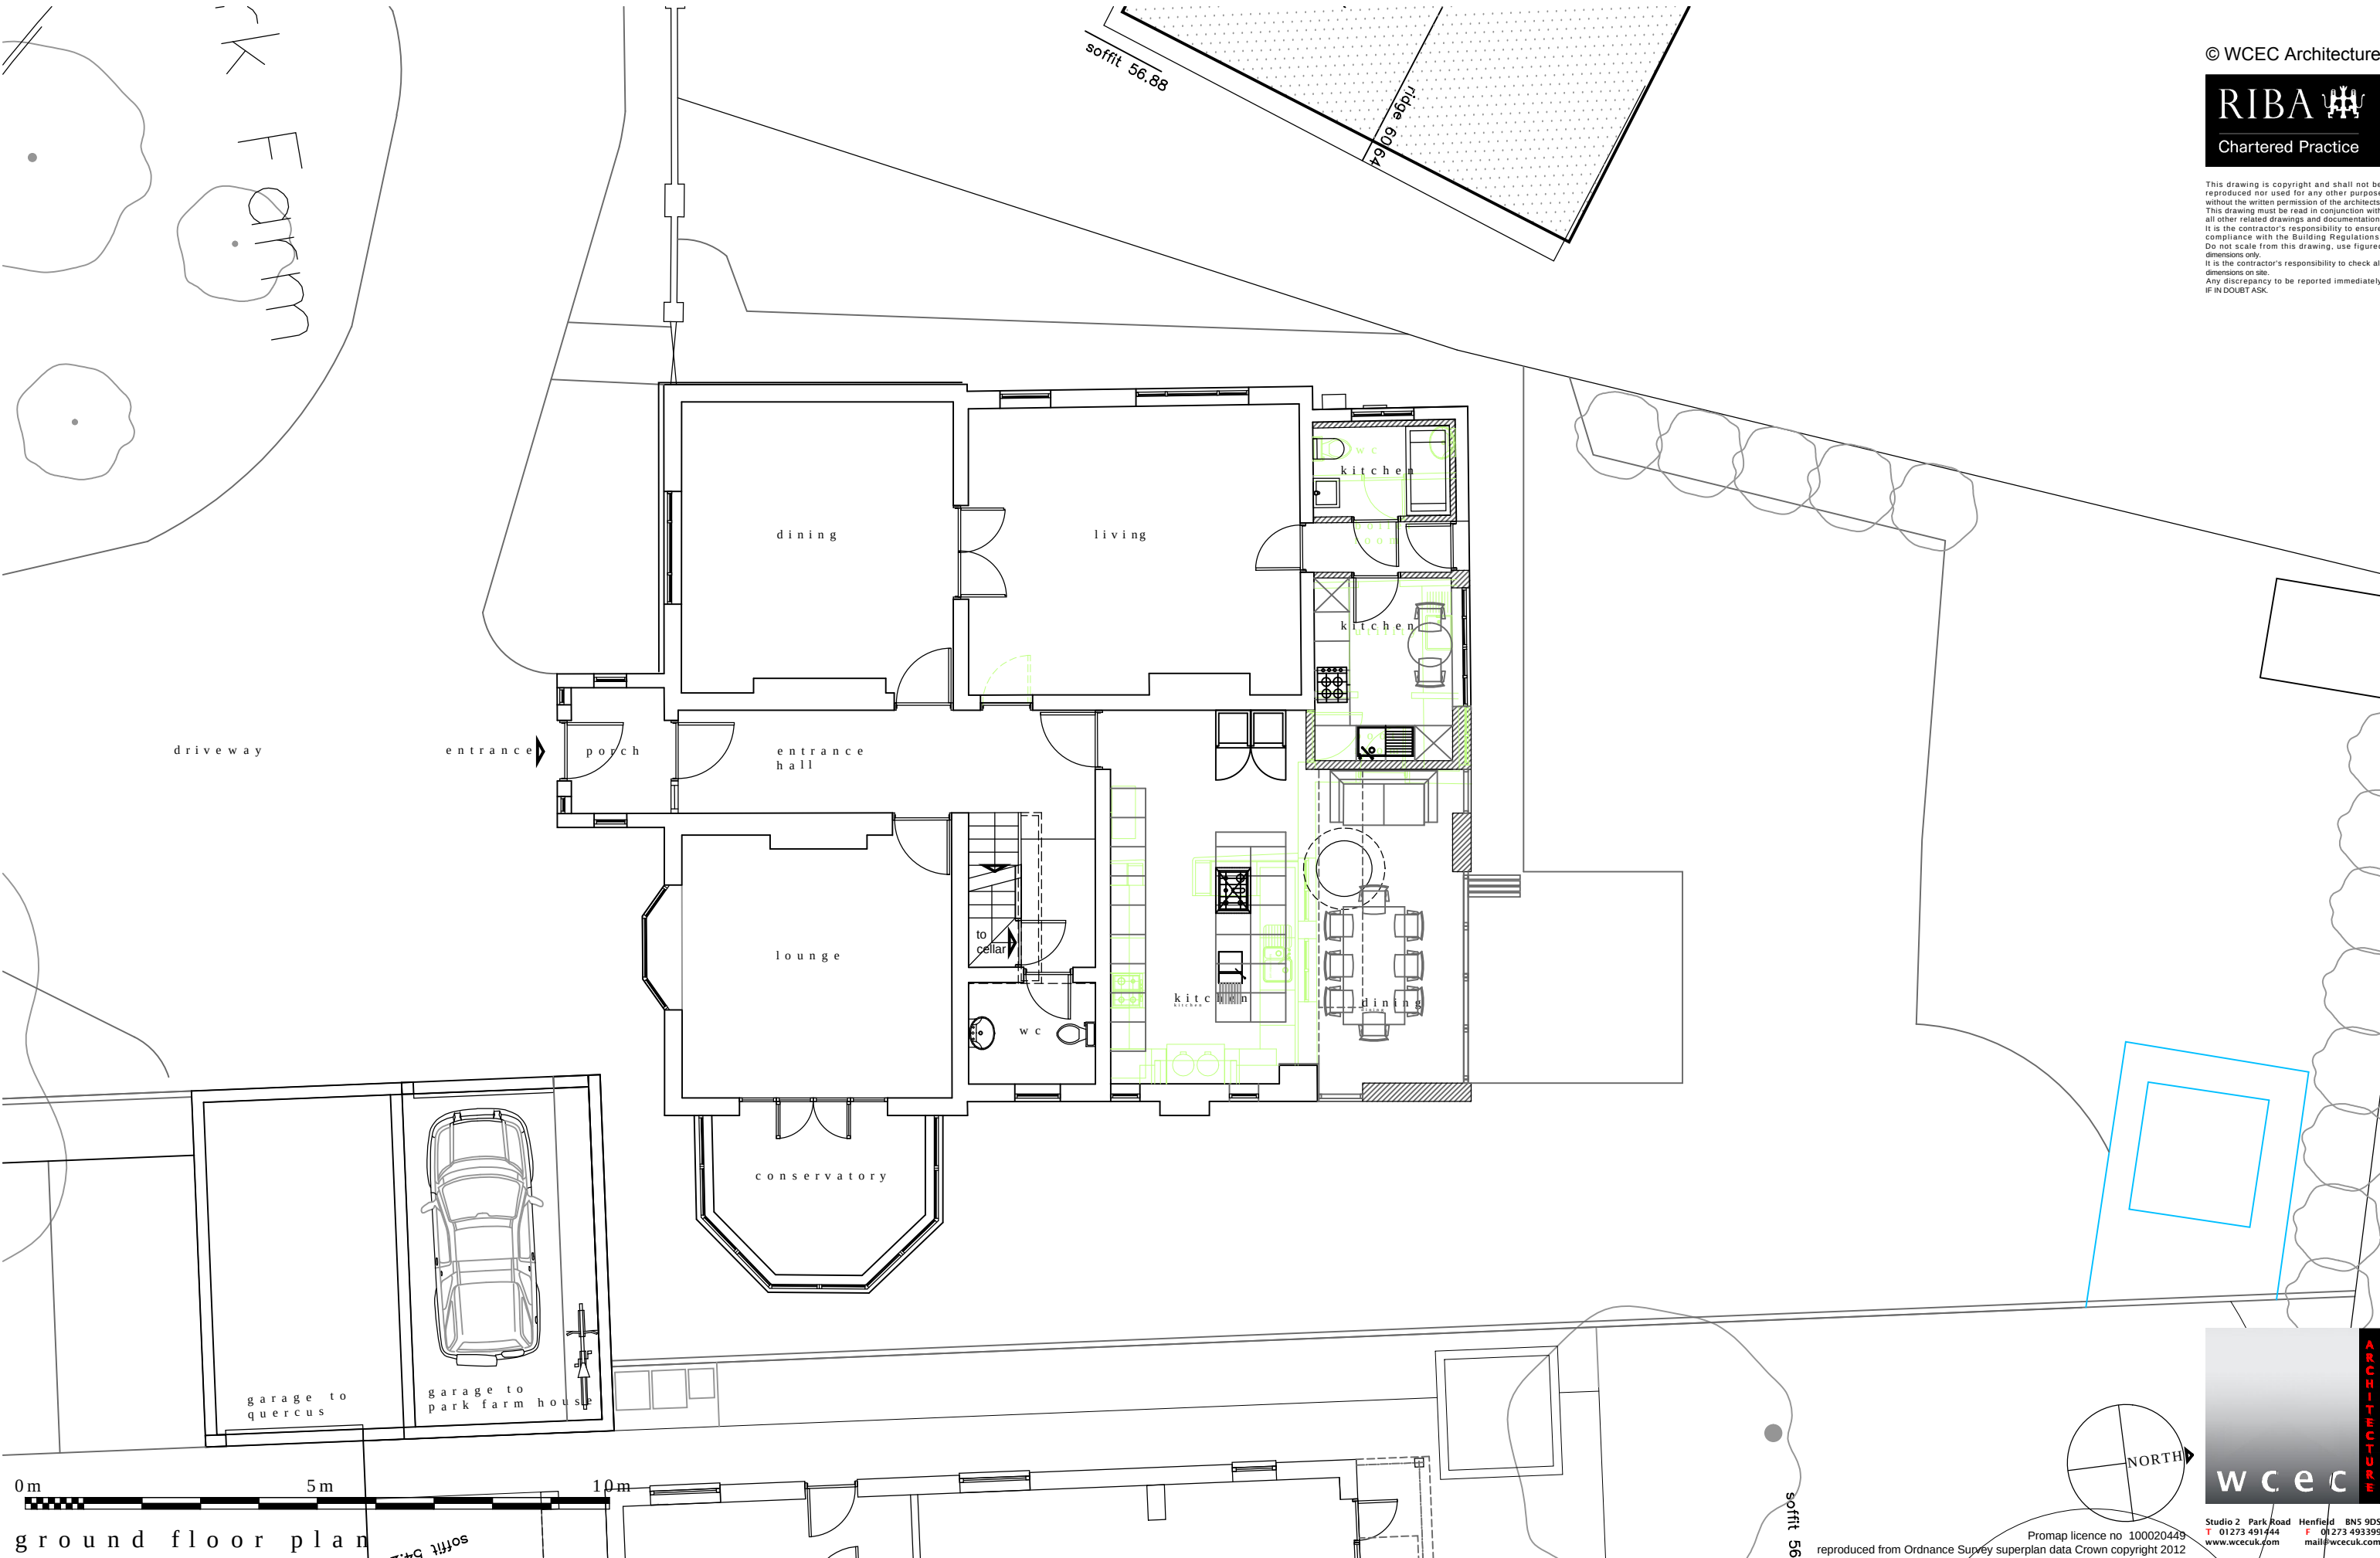

notes + revisions						client + project	title	scale	number
A	13.10.14	general update				Mr I Turner		1 : 100 @ A3	1458.F05A
						Park Farm House		Ground Floor Plan - Proposed	11.09.14

Promap licence no 100020449
reproduced from Ordnance Survey superplan data Crown copyright 2012



Studio 2 Park Road Henfield BN5 9DS
T 01273 491444 F 01273 493399
www.wcecuk.com mail@wcecuk.com