


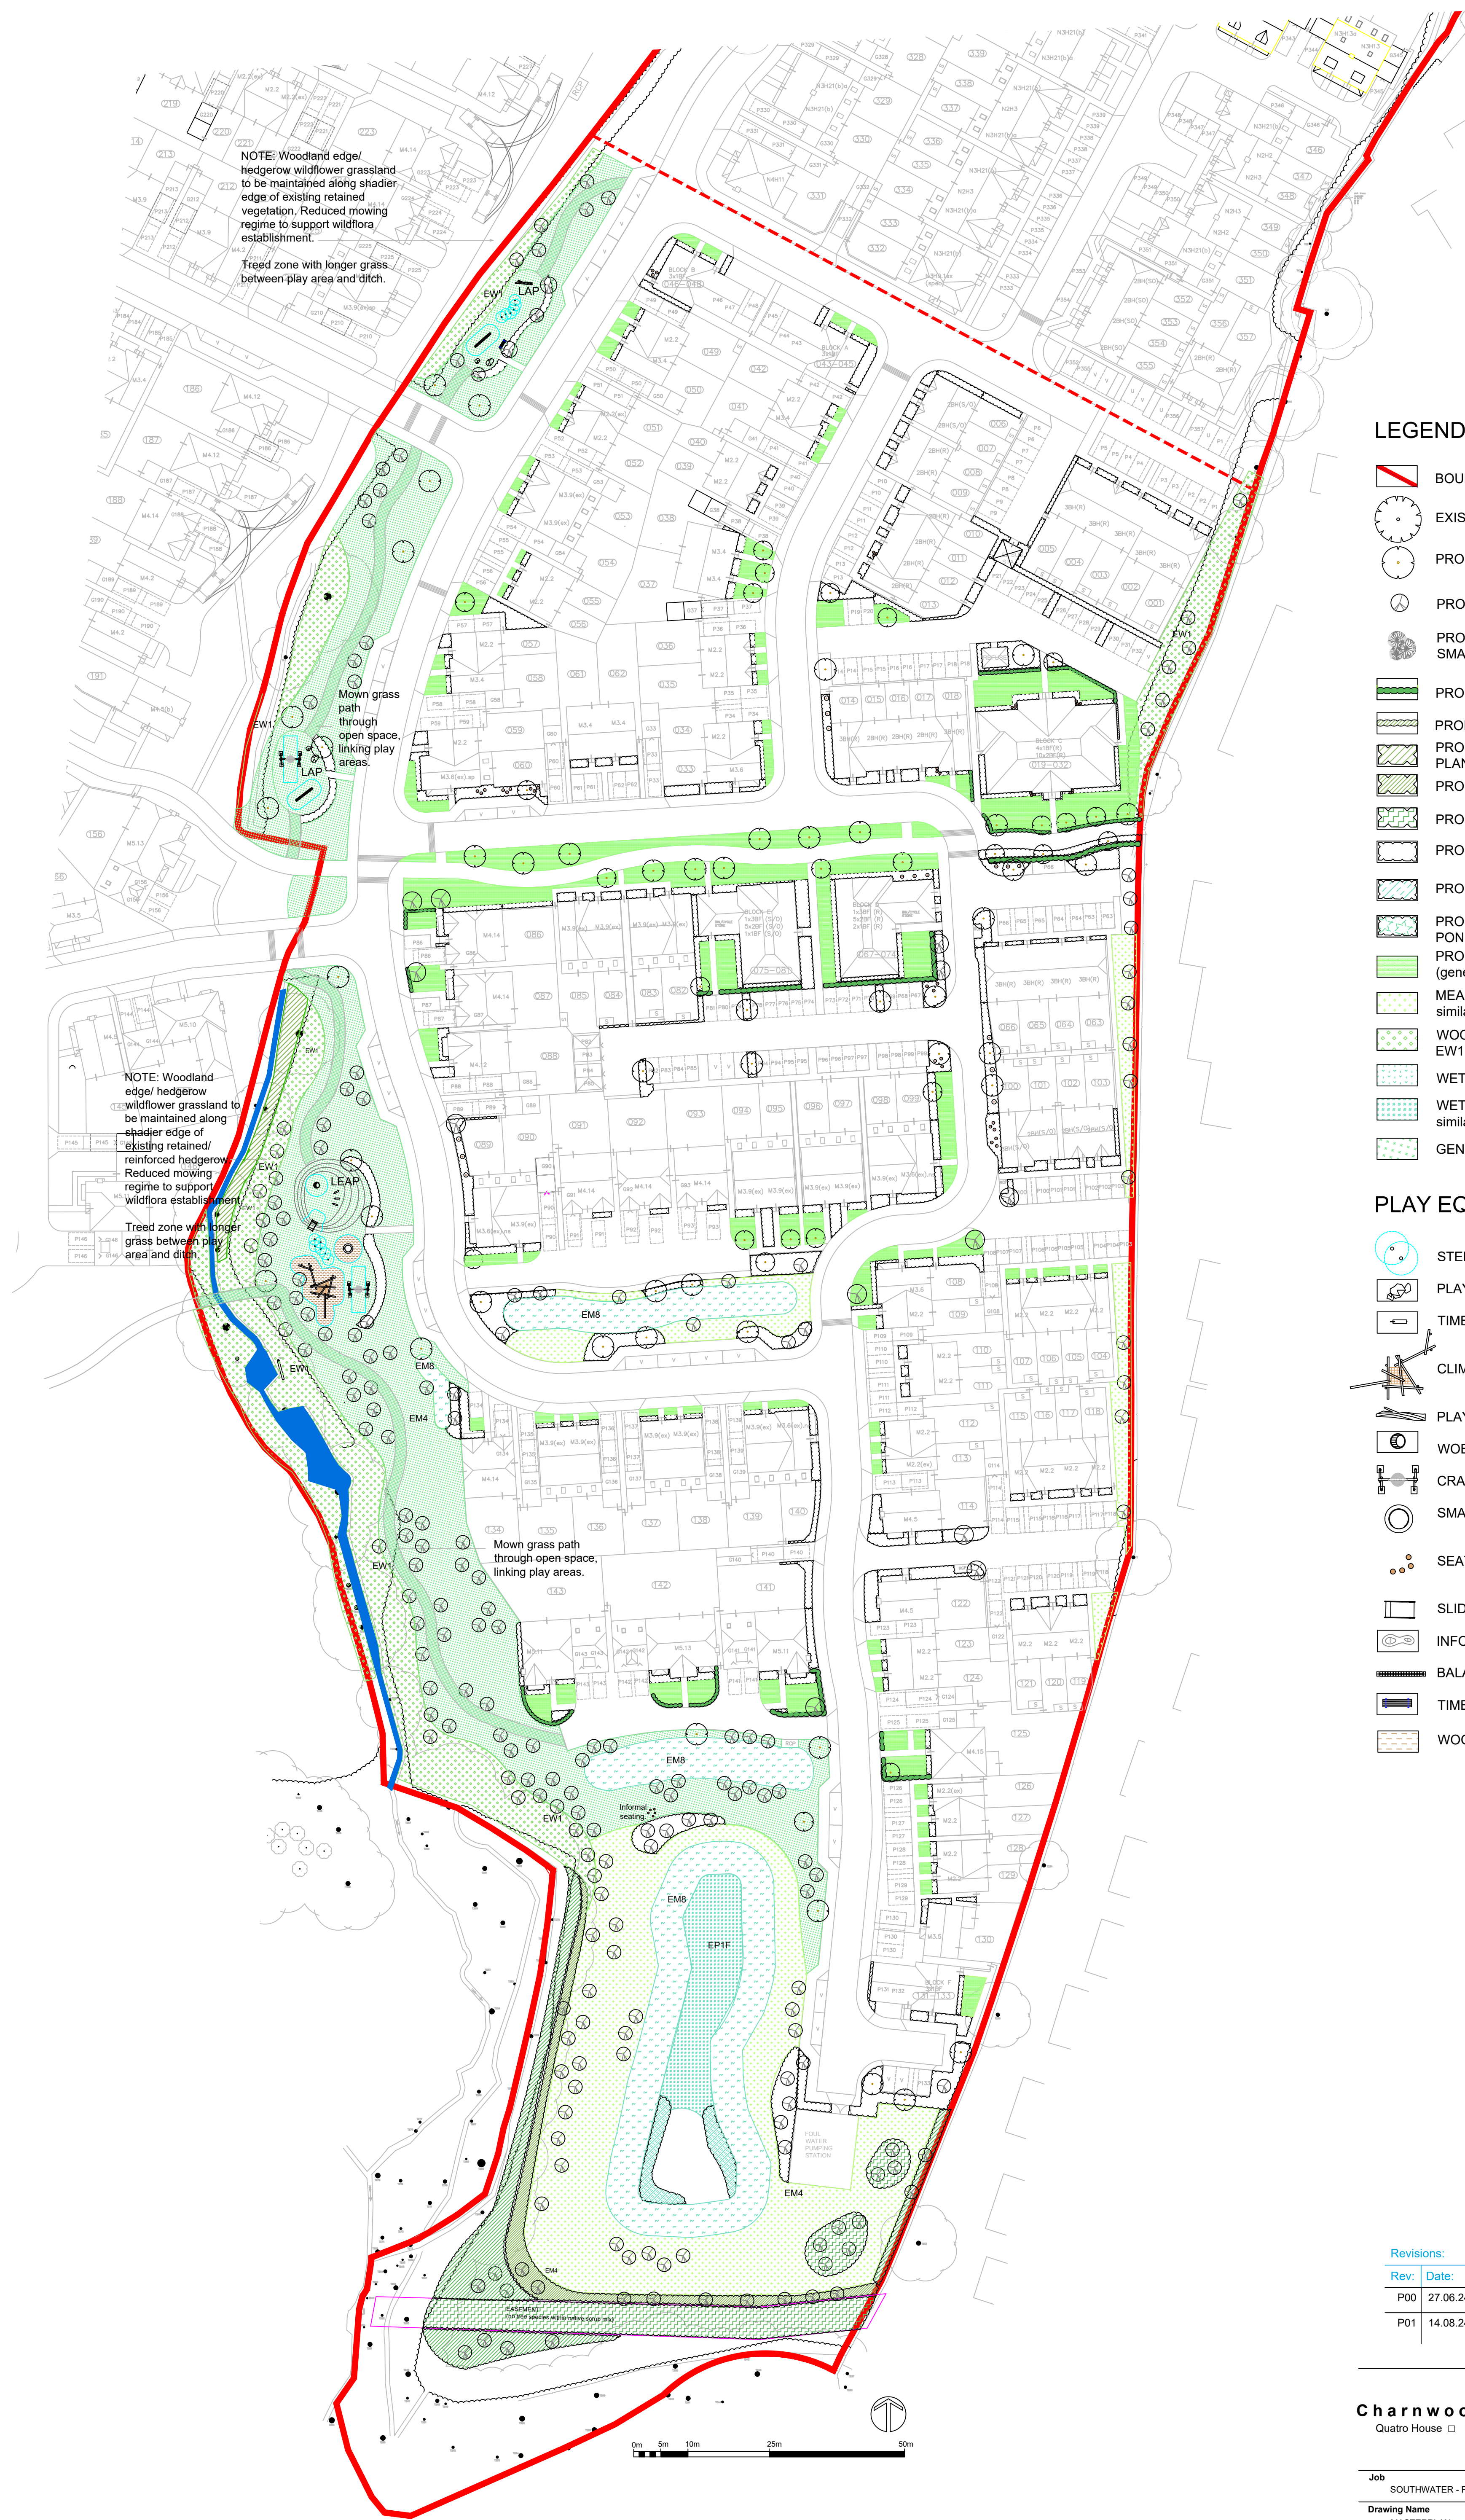

LEGEND - SOFT LANDSCAPE

- BOUNDARY LINE
- EXISTING TREES TO BE RETAINED
- PROPOSED TREES -Extra Heavy Standard trees
- PROPOSED TREES - standard trees
- PROPOSED ORNAMENTAL MULTI-STEM SMALL TREE/ LARGE SHRUB
- PROPOSED EVERGREEN HEDGE
- PROPOSED NATIVE HEDGE
- PROPOSED NATIVE WOODLAND/ STRUCTURAL BUFFER PLANTING
- PROPOSED NATIVE SHRUB/ WOODLAND EDGE PLANTING
- PROPOSED NATIVE SCRUB
- PROPOSED AMENITY PLANTING
- PROPOSED WETLAND PLANTING
- PROPOSED NATIVE PLANTING ASSOCIATED WITH PONDS
- PROPOSED TURF (verges & plot frontages) / SEEDED (general areas.)
- MEADOW MIX FOR CLAY SOILS (Emorsgate EM4 or similar approved).
- WOODLAND EDGE/ SHADE TOLERANT MIX (Emorsgate EW1 or similar approved).
- WETLAND MIX (Emorsgate EM8 or similar approved).
- WETLAND WILD FLOWER MIX (Emorsgate EP1F or similar approved).
- GENERAL AMENITY MOWN GRASS (seeded)

PLAY EQUIPMENT

- STEPPING STONE LOGS (safety area indicated)
- PLAY BOULDERS
- TIMBER SWINGING HORSE
- CLIMBING STRUCTURE
- PLAY LOG
- WOBBLE DISH
- CRADLE NEST SWING
- SMALL WHEELCHAIR CAROUSEL
- SEATING LOGS
- SLIDE
- INFORMAL PLAY MOUNDS
- BALANCE BLOCKS
- TIMBER BENCH
- WOOD FIBRE SURFACE / BARK MULCH

Revisions:

Rev.	Date:	Description:
P00	27.06.24	First issue.
P01	14.08.24	Scale bar added.