



CLDL-2434-04-01.03

NOTE: Woodland edge/  
hedgerow wildflower  
grassland to be maintained  
along shadier edge of  
existing retained/ reinforced  
hedgerow. Reduced  
mowing regime to support  
wildflora establishment.

Treed zone with longer  
grass between play area  
and ditch.

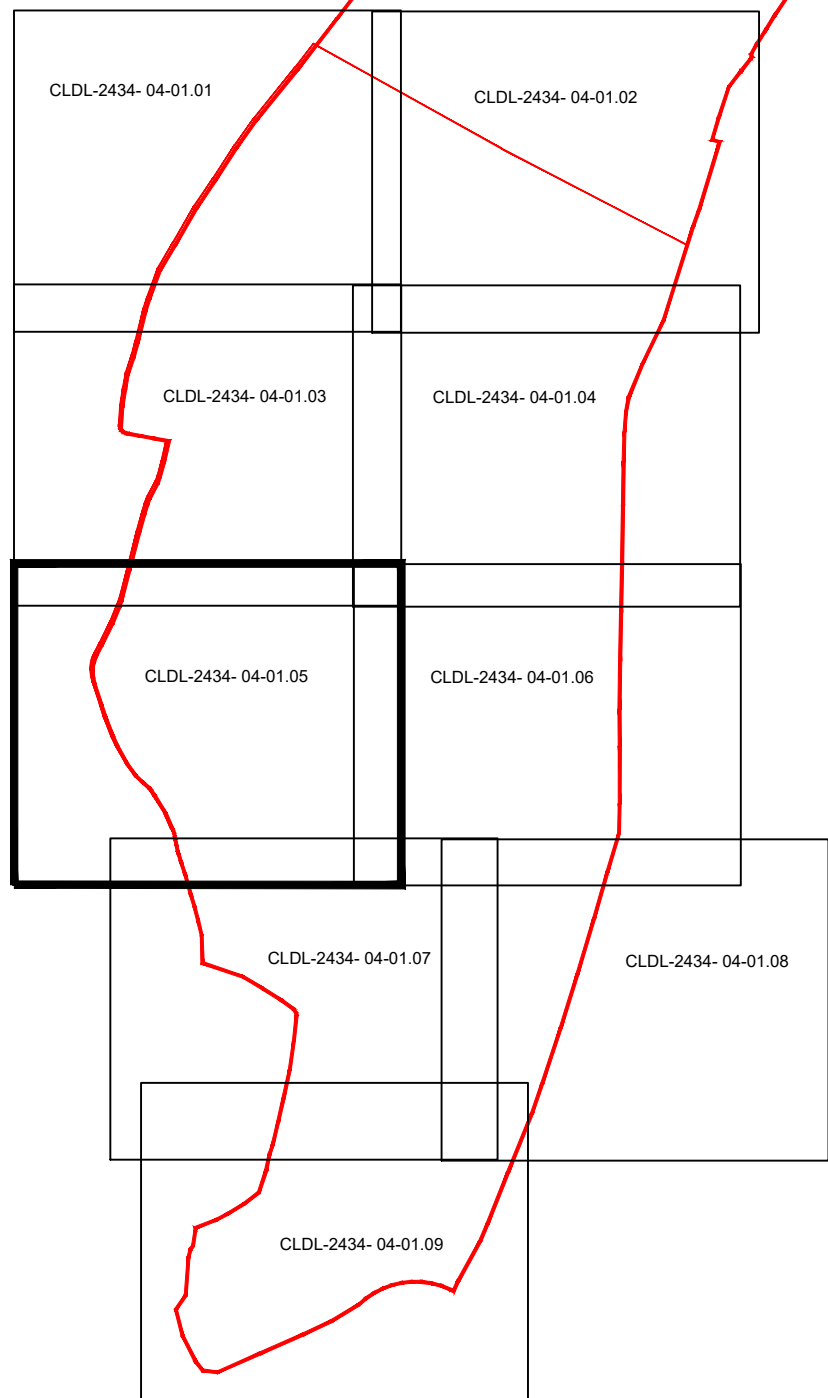


KEY DIAGRAM

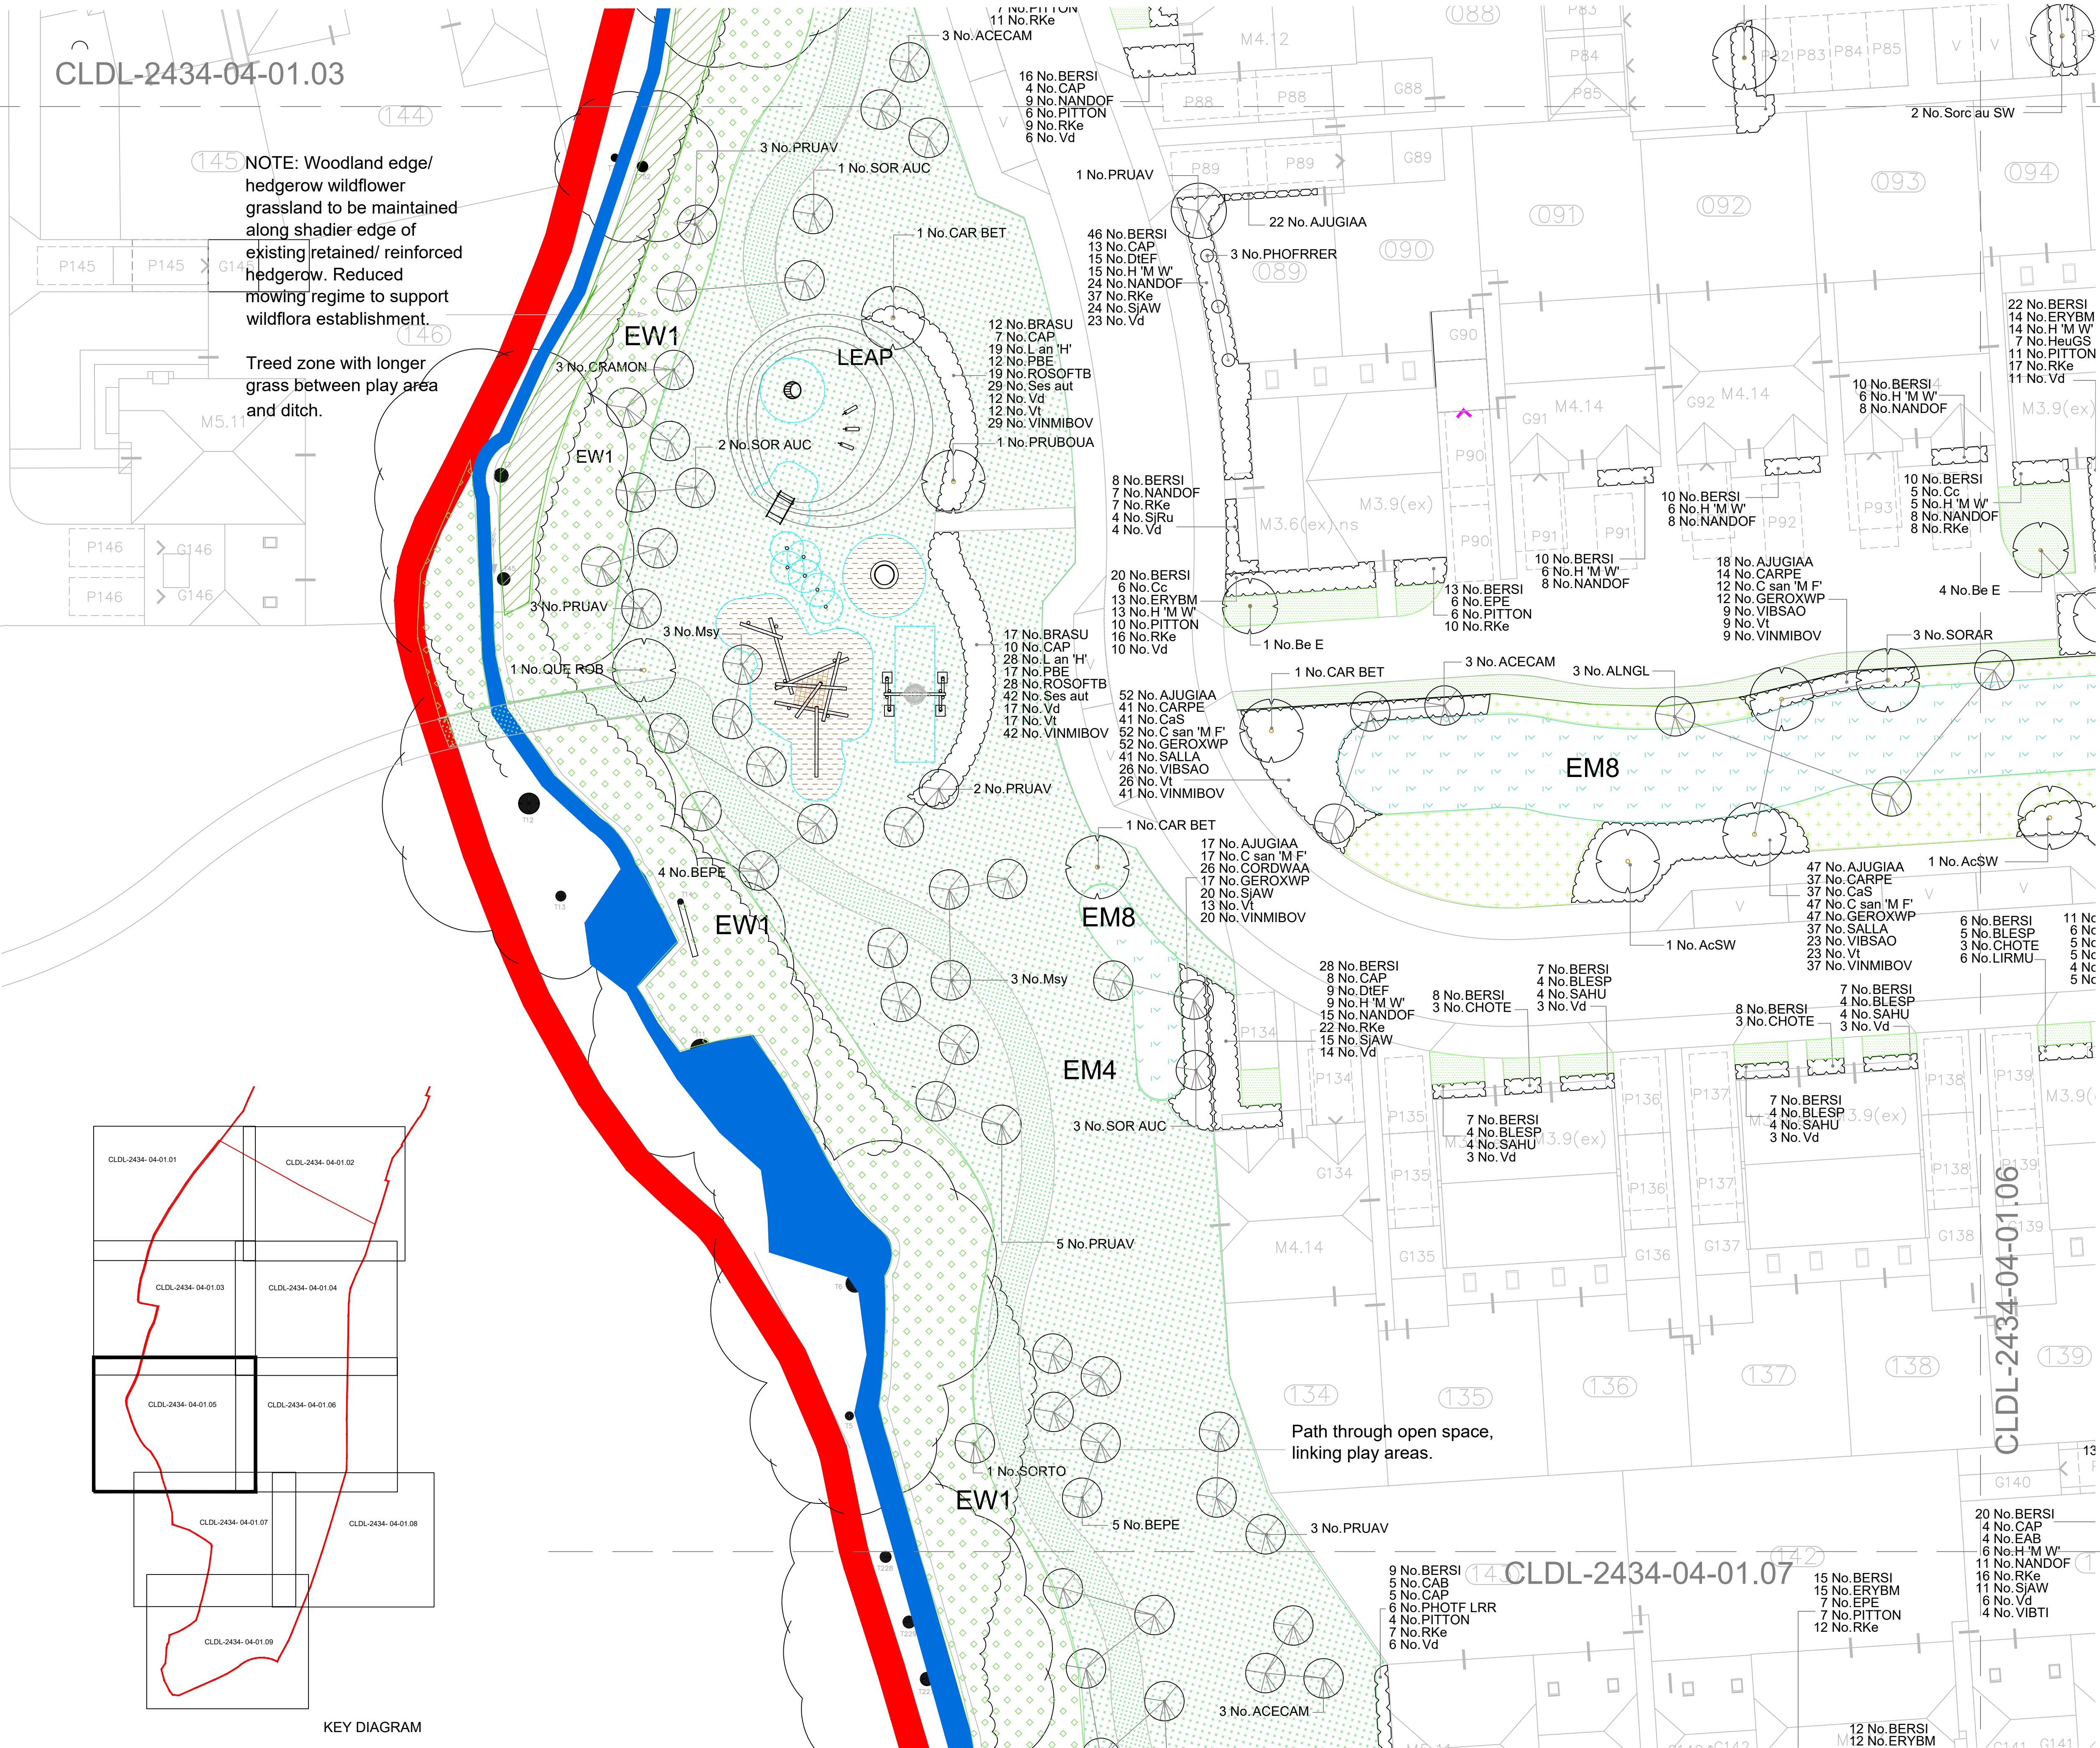

LEGEND

- BOUNDARY LINE
- EXISTING TREES TO BE RETAINED
- PROPOSED TREES -Extra Heavy Standard trees
- PROPOSED TREES - standard trees
- PROPOSED ORNAMENTAL MULTI-STEM SMALL TREE/ LARGE SHRUB
- PROPOSED EVERGREEN HEDGE
- PROPOSED NATIVE HEDGE
- PROPOSED NATIVE WOODLAND/ STRUCTURAL BUFFER PLANTING
- PROPOSED NATIVE SHRUB/ WOODLAND EDGE PLANTING
- PROPOSED NATIVE SCRUB
- PROPOSED AMENITY PLANTING
- PROPOSED WETLAND PLANTING
- PROPOSED NATIVE PLANTING ASSOCIATED WITH PONDS
- PROPOSED TURF (verges & plot frontages) / SEEDED (general areas.)
- MEADOW MIX FOR CLAY SOILS (Emorsgate EM4 or similar approved)
- WOODLAND EDGE/ SHADE TOLERANT MIX (Emorsgate EW1 or similar approved).
- WETLAND MIX (Emorsgate EM8 or similar approved).
- WETLAND WILD FLOWER MIX (Emorsgate EP1F or similar approved).
- GENERAL AMENITY MOWN GRASS (seeded)
- STEPPING STONE LOGS (safety area indicated)
- PLAY BOULDERS
- TIMBER SWINGING HORSE
- CLIMBING STRUCTURE
- PLAY LOG
- WOBBLE DISH
- CRADLE NEST SWING
- SMALL WHEELCHAIR CAROUSEL
- SEATING LOGS
- SLIDE
- INFORMAL PLAY MOUNDS
- BALANCE BLOCKS
- TIMBER BENCH
- WOOD FIBRE SURFACE / BARK MULCH

REFER TO DRAWING CLDL-2434-04-01.10 FOR PLANTING SCHEDULE

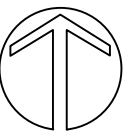

Scale : 1:200 @ A1

Revisions:

| Rev: | Date:    | Description:          |
|------|----------|-----------------------|
| P00  | 20.06.24 | First issue.          |
| P01  | 25.06.24 | Minor layout updates. |
| P02  | 27.06.24 | Minor layout updates. |
| P03  | 14.08.24 | Scale bar added.      |

**Charnwood Landscape Design Limited**  
Quatro House □ Lyon Way □ Frimley Road □ Camberley □ Surrey □ GU16 7ER  
Tel : 01433 631960 Email : info@cldl.co.uk

| Job                               | Scale              | Date      |
|-----------------------------------|--------------------|-----------|
| PHASE 4 - SOUTHWATER, WEST SUSSEX | 1:200 @ A1         | June 2024 |
| Drawing Name                      | Dwg no.            | Rev.      |
| PLANTING PROPOSALS                | CLDL-2434-04-01.05 | P03       |